



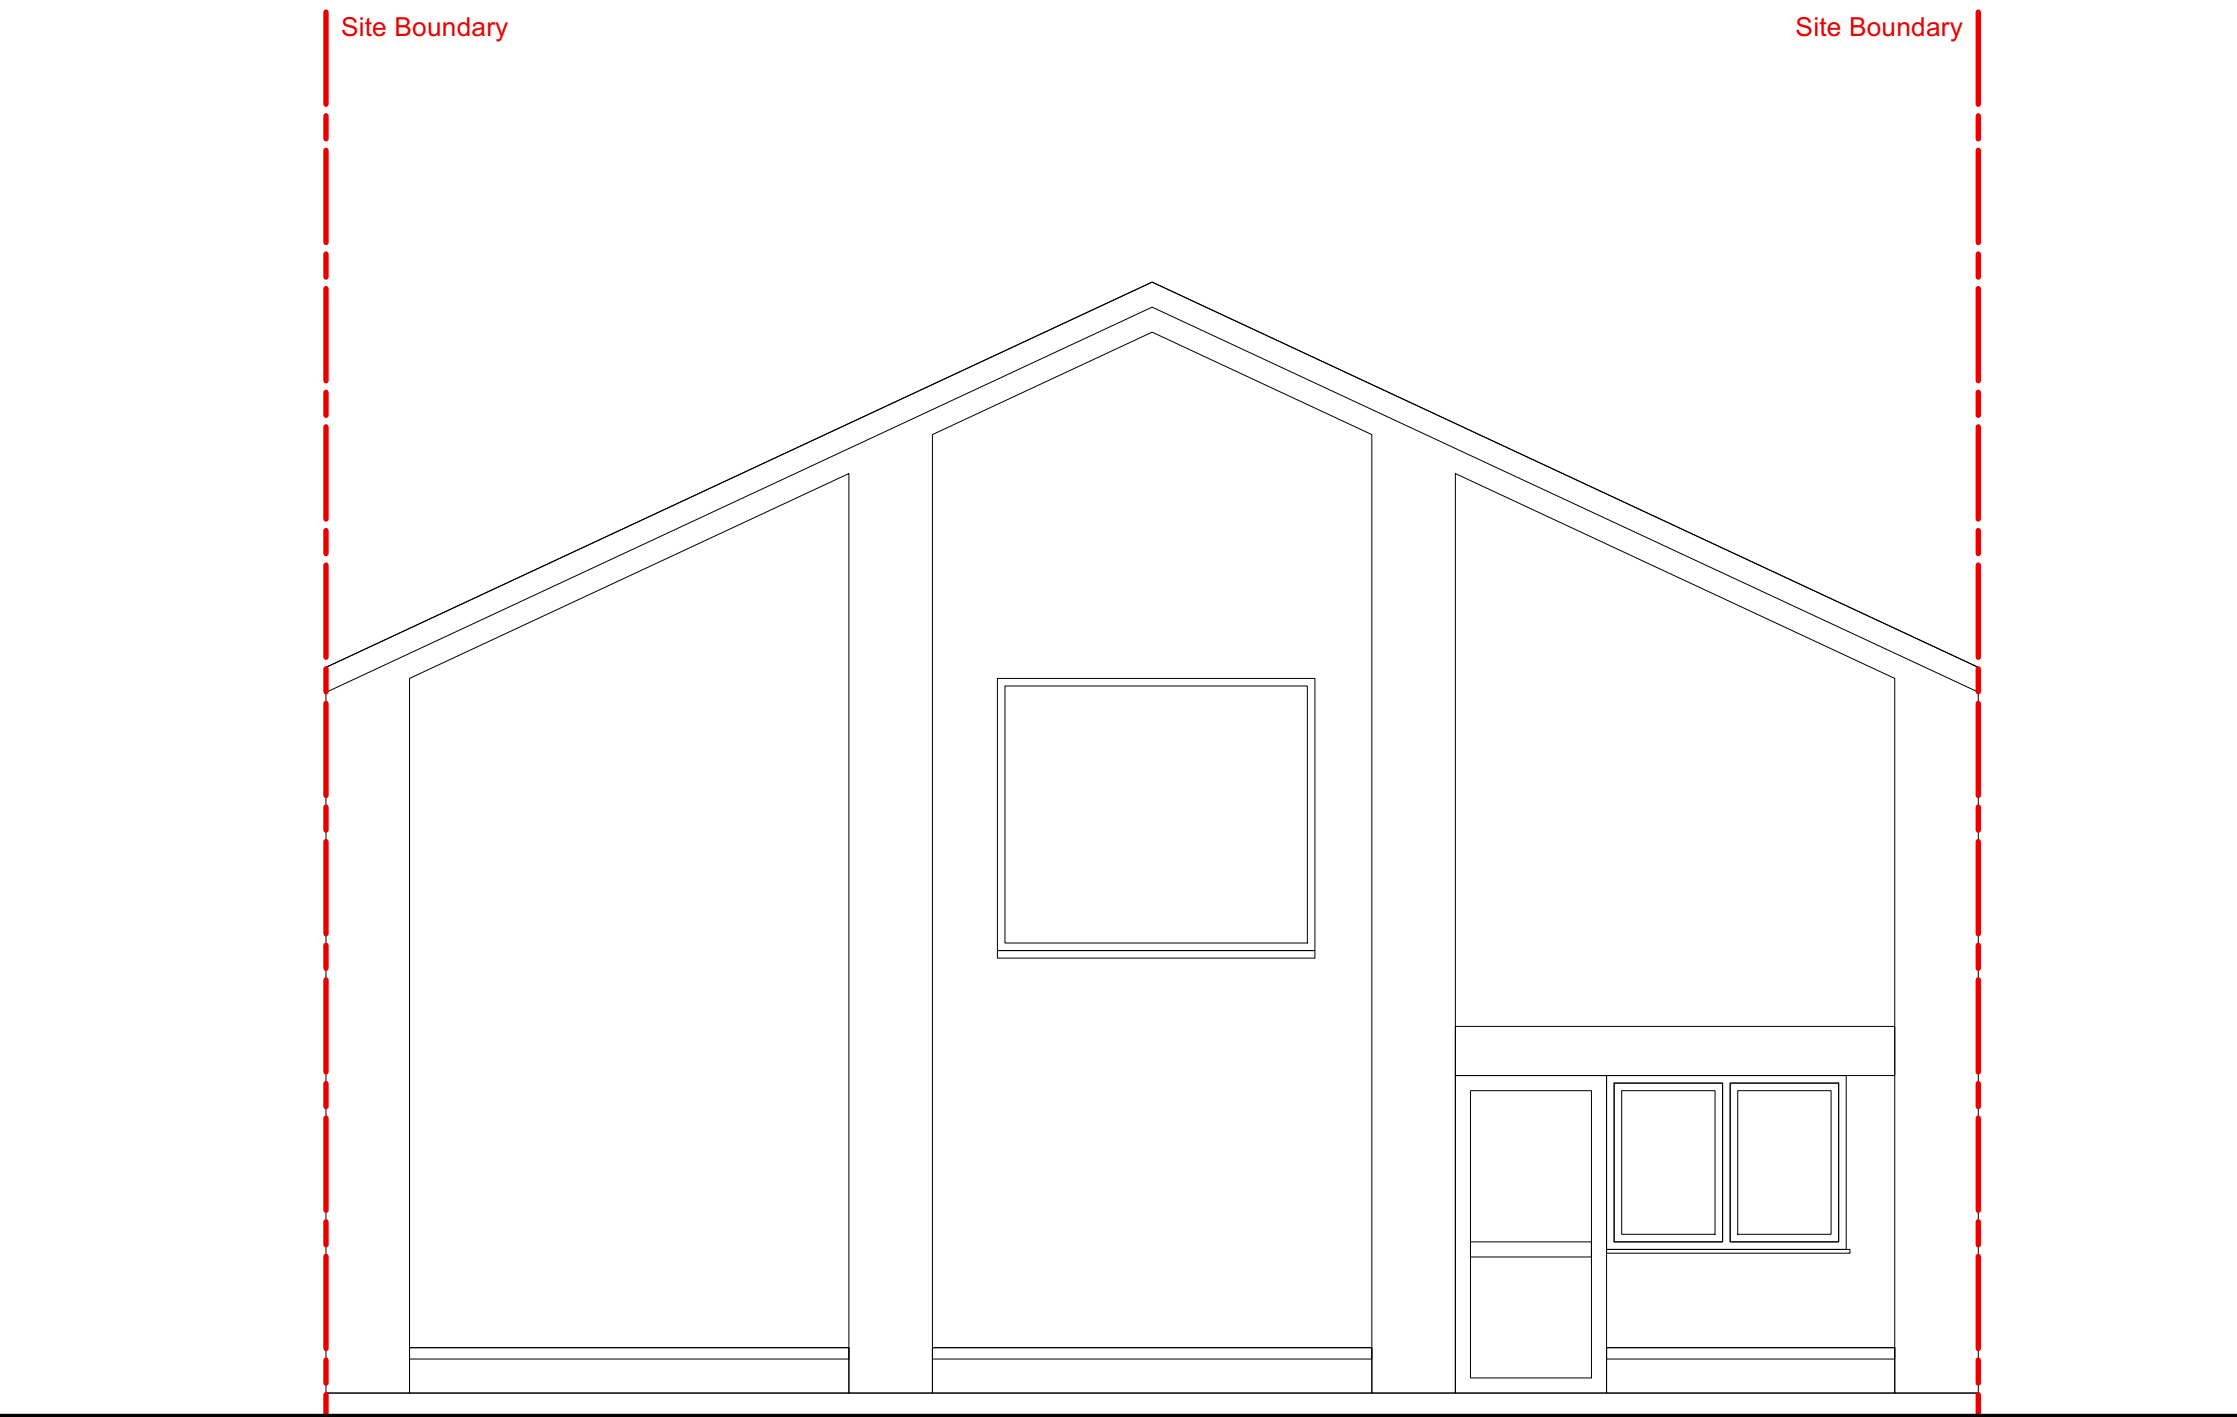

Retrospective Front Elevation



Retrospective Side Elevation

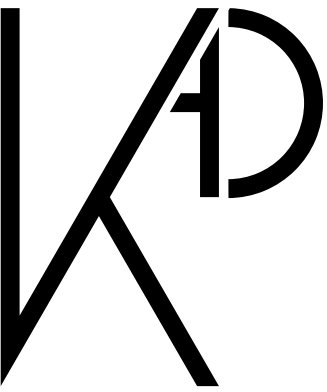

KIYANI ARCHITECTURE
AND DEVELOPMENTS

|0121 269 7270|+44 7960 714649

|ik@kiyaniad.com

|www.kiyaniad.com

Regus Building, Central Boulevard, Blythe Valley Park
Sollihull, B90 8AG

- Copyright of Kiyani Architecture and Developments Ltd
- Only scale from drawings for planning purposes.
- Use figured dimensions only.
- All dimensions to be checked on site.

- Key:
- Site Boundary
 - Existing Wall
 - Proposed Wall
 - Demolition
 - Proposed Openings
 - 45 Degree Code Line
 - Proposed Beams

/ First Issue 24.03.2025

Revision	Description	Date
----------	-------------	------

Client:
Nicole

Project:
Only Gyms Fitness, 1 Mitre Works, Royston, SG8 9DW

Drawing Title:
Retrospective Elevations

Project Number: **2132** Drawing Number: **200**

First Issue Date: 24.03.2025	Revision: /	Drawn By: IK	Checked By: KAD
--	-----------------------	------------------------	---------------------------

Drawing Status: **Planning** Scale: **1:50 @A1**