


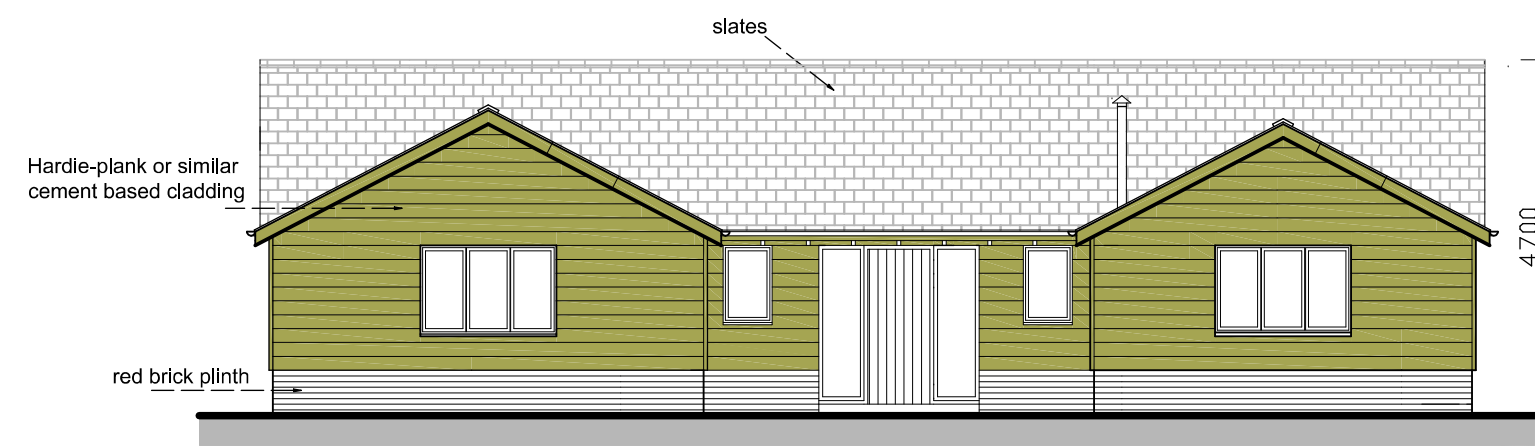


 


FRONT (North) ELEVATION

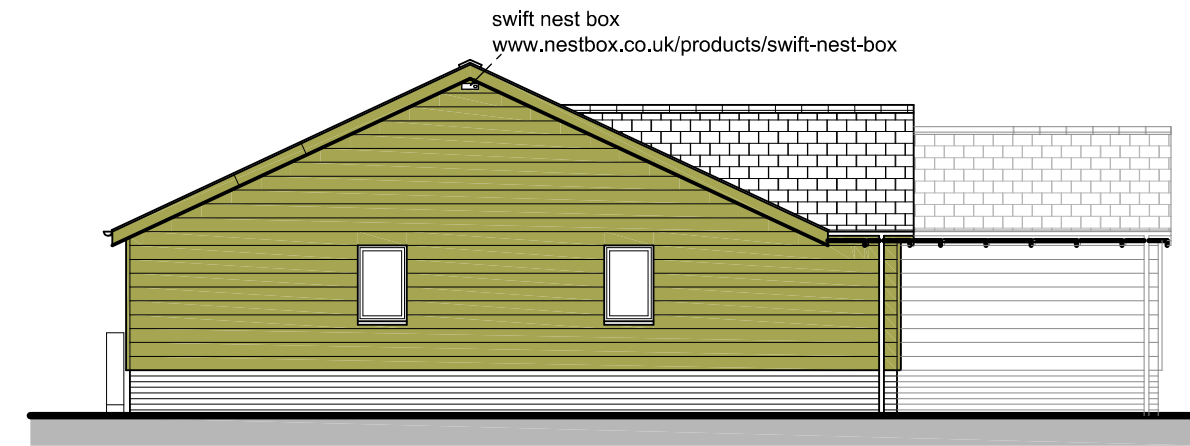


SIDE (East) ELEVATION

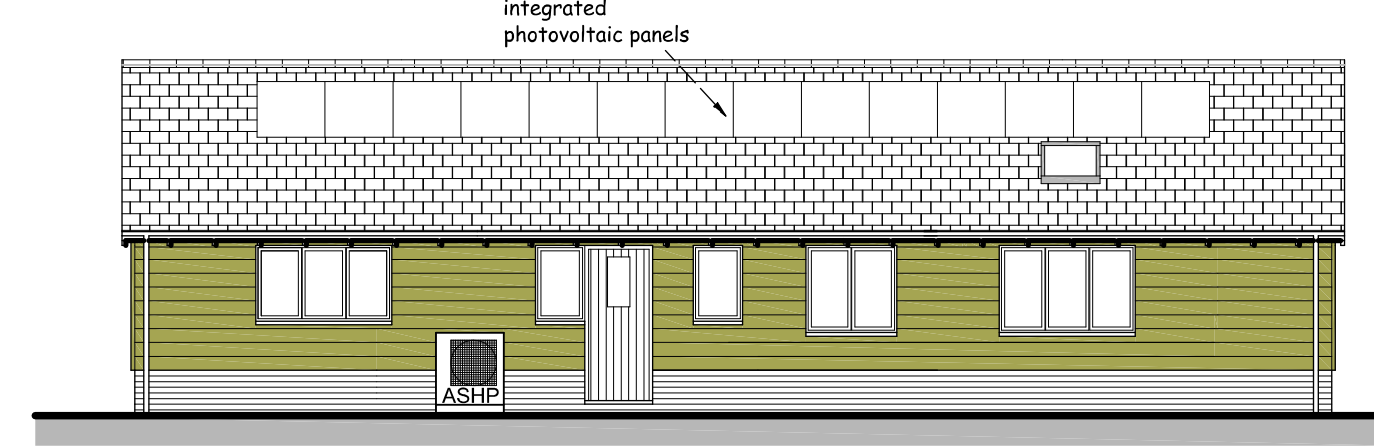


REAR (South) ELEVATION

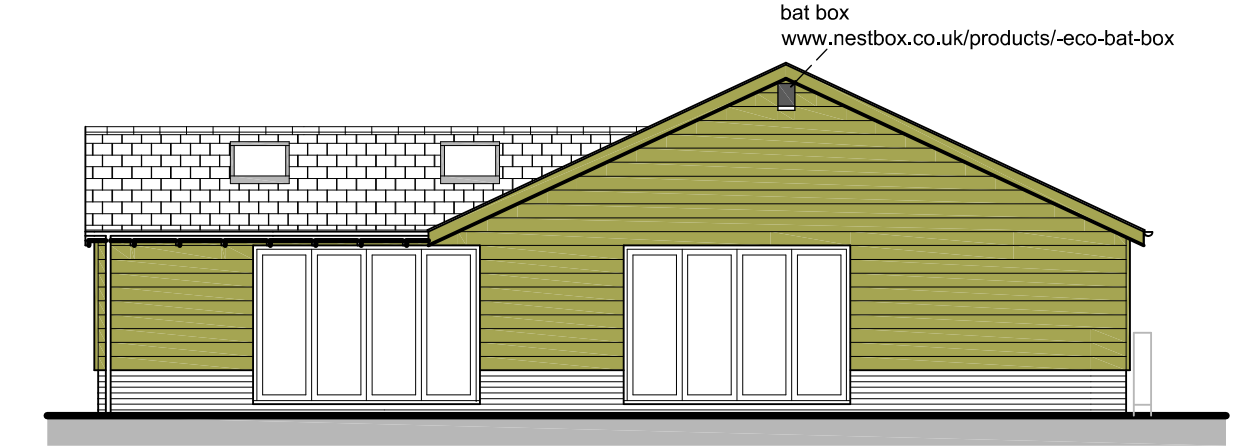

SIDE (West) ELEVATION

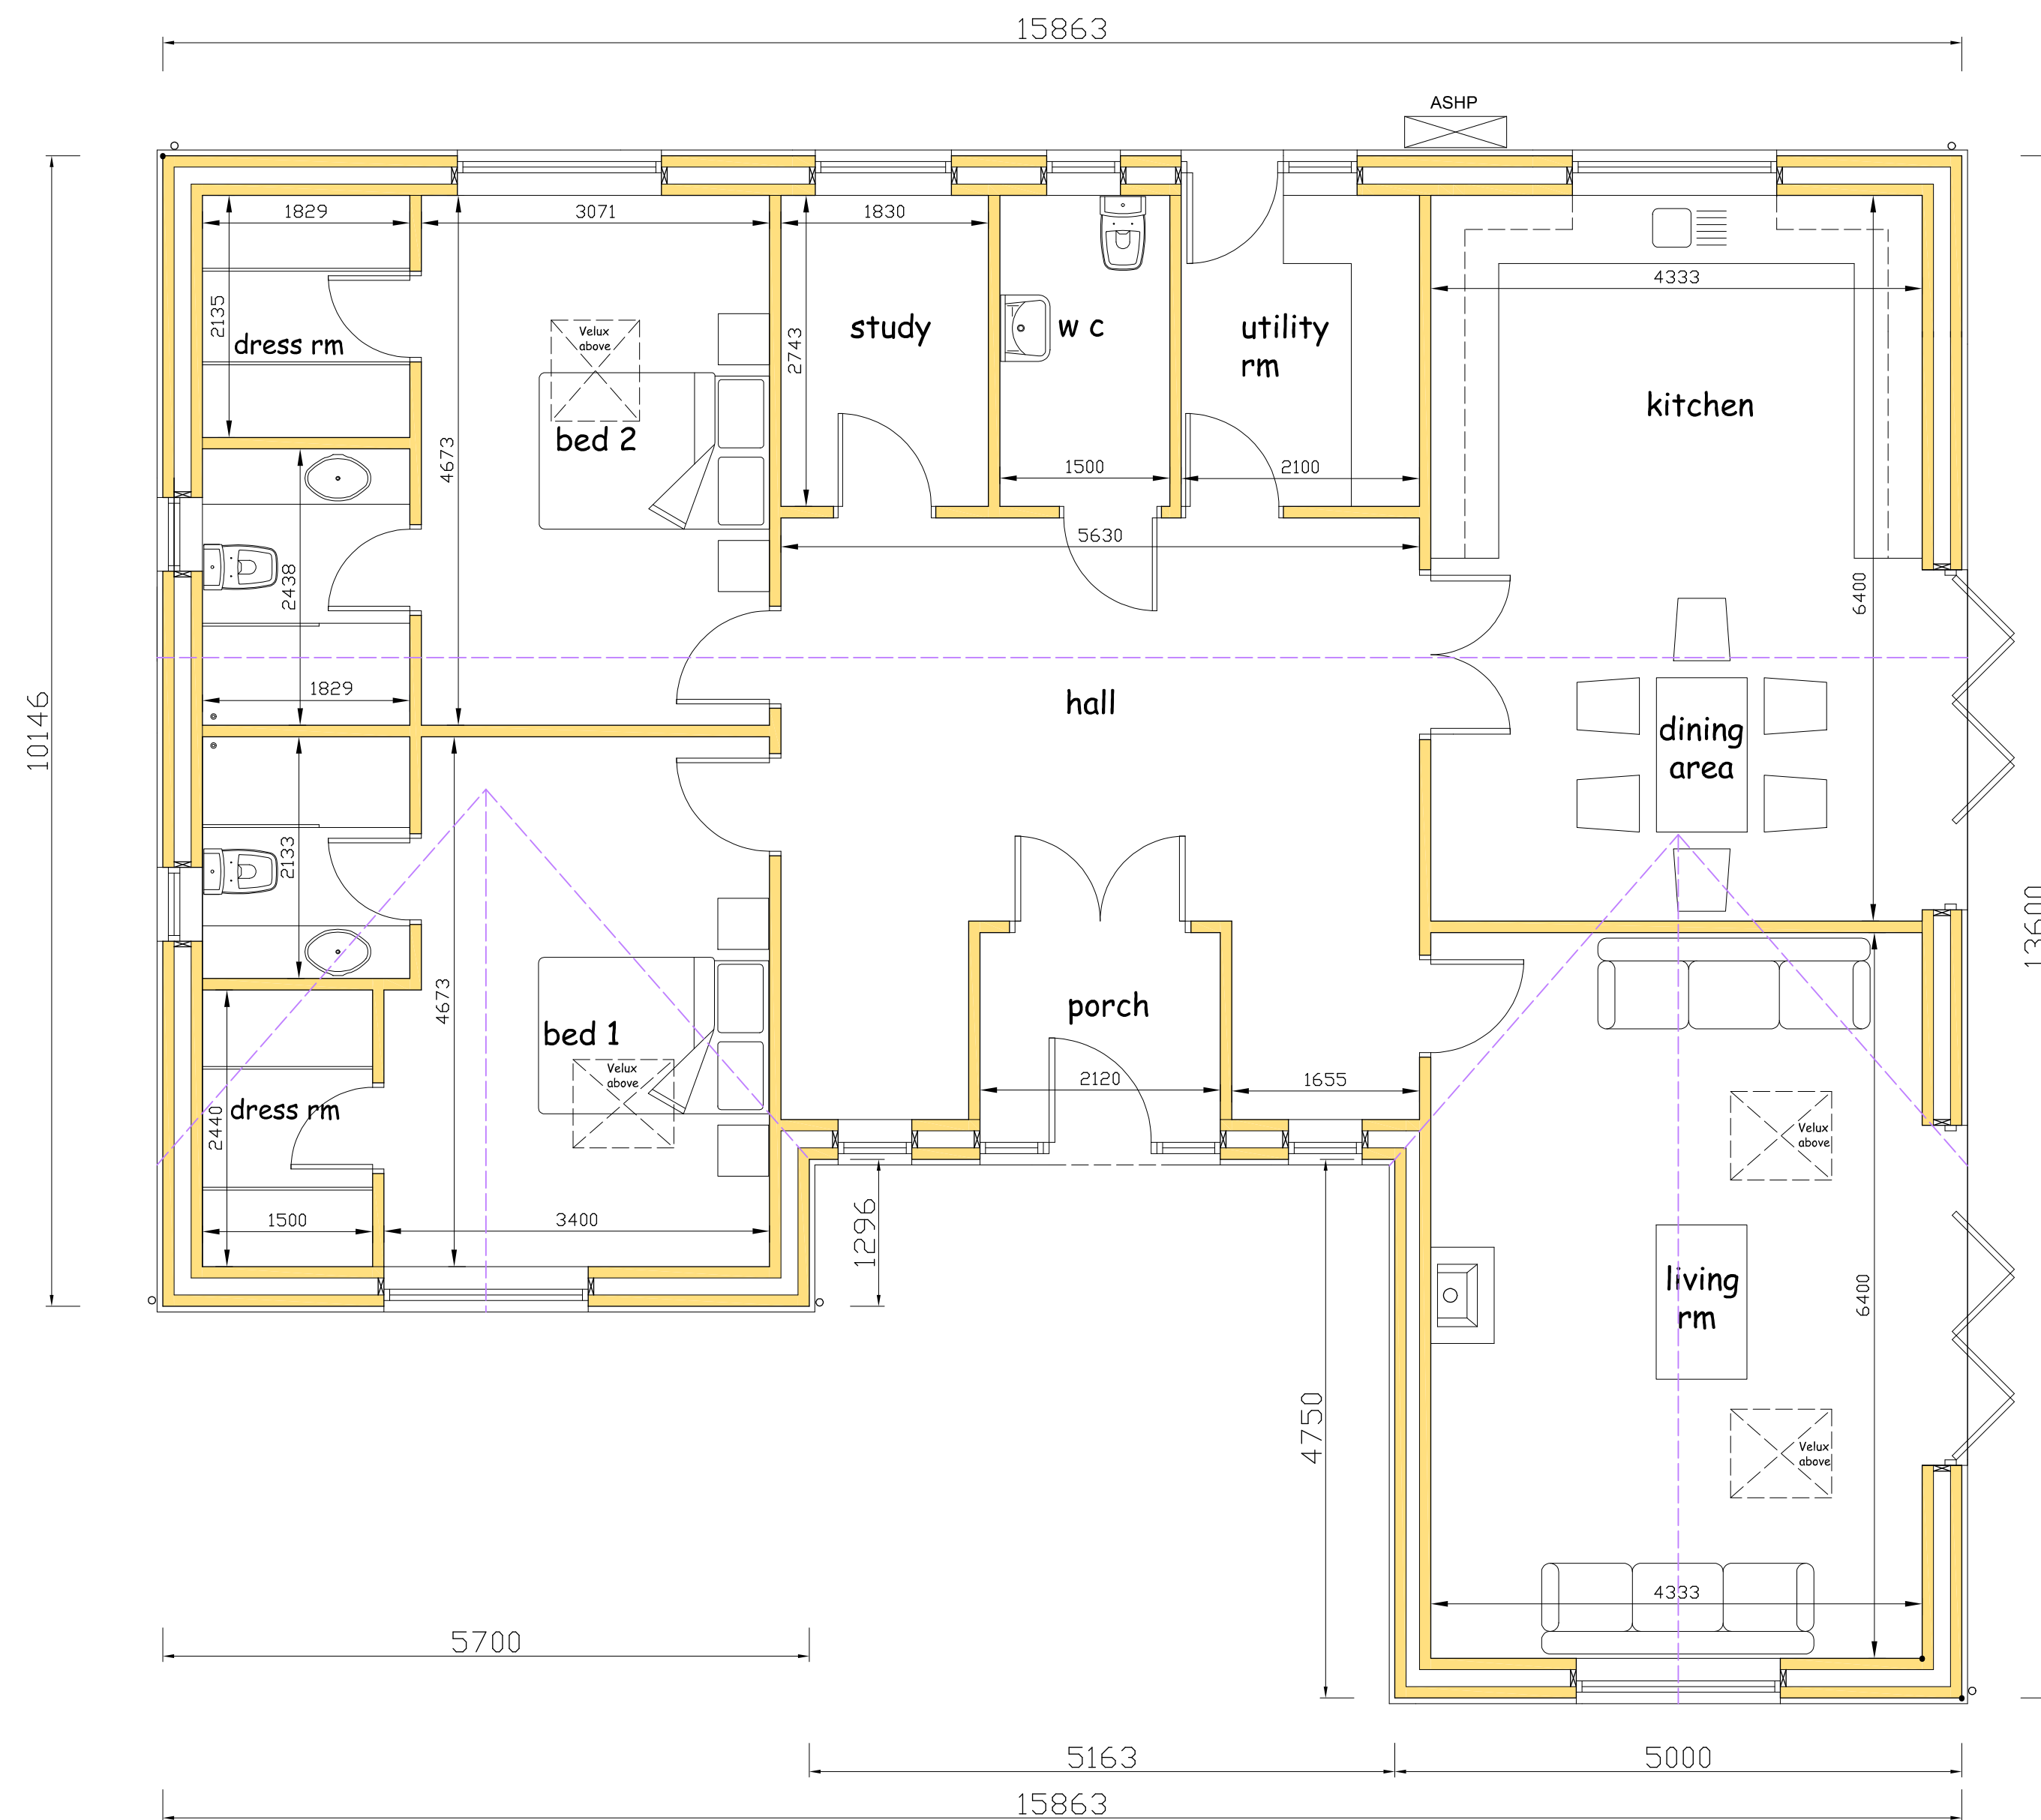


GROUND FLOOR PLAN

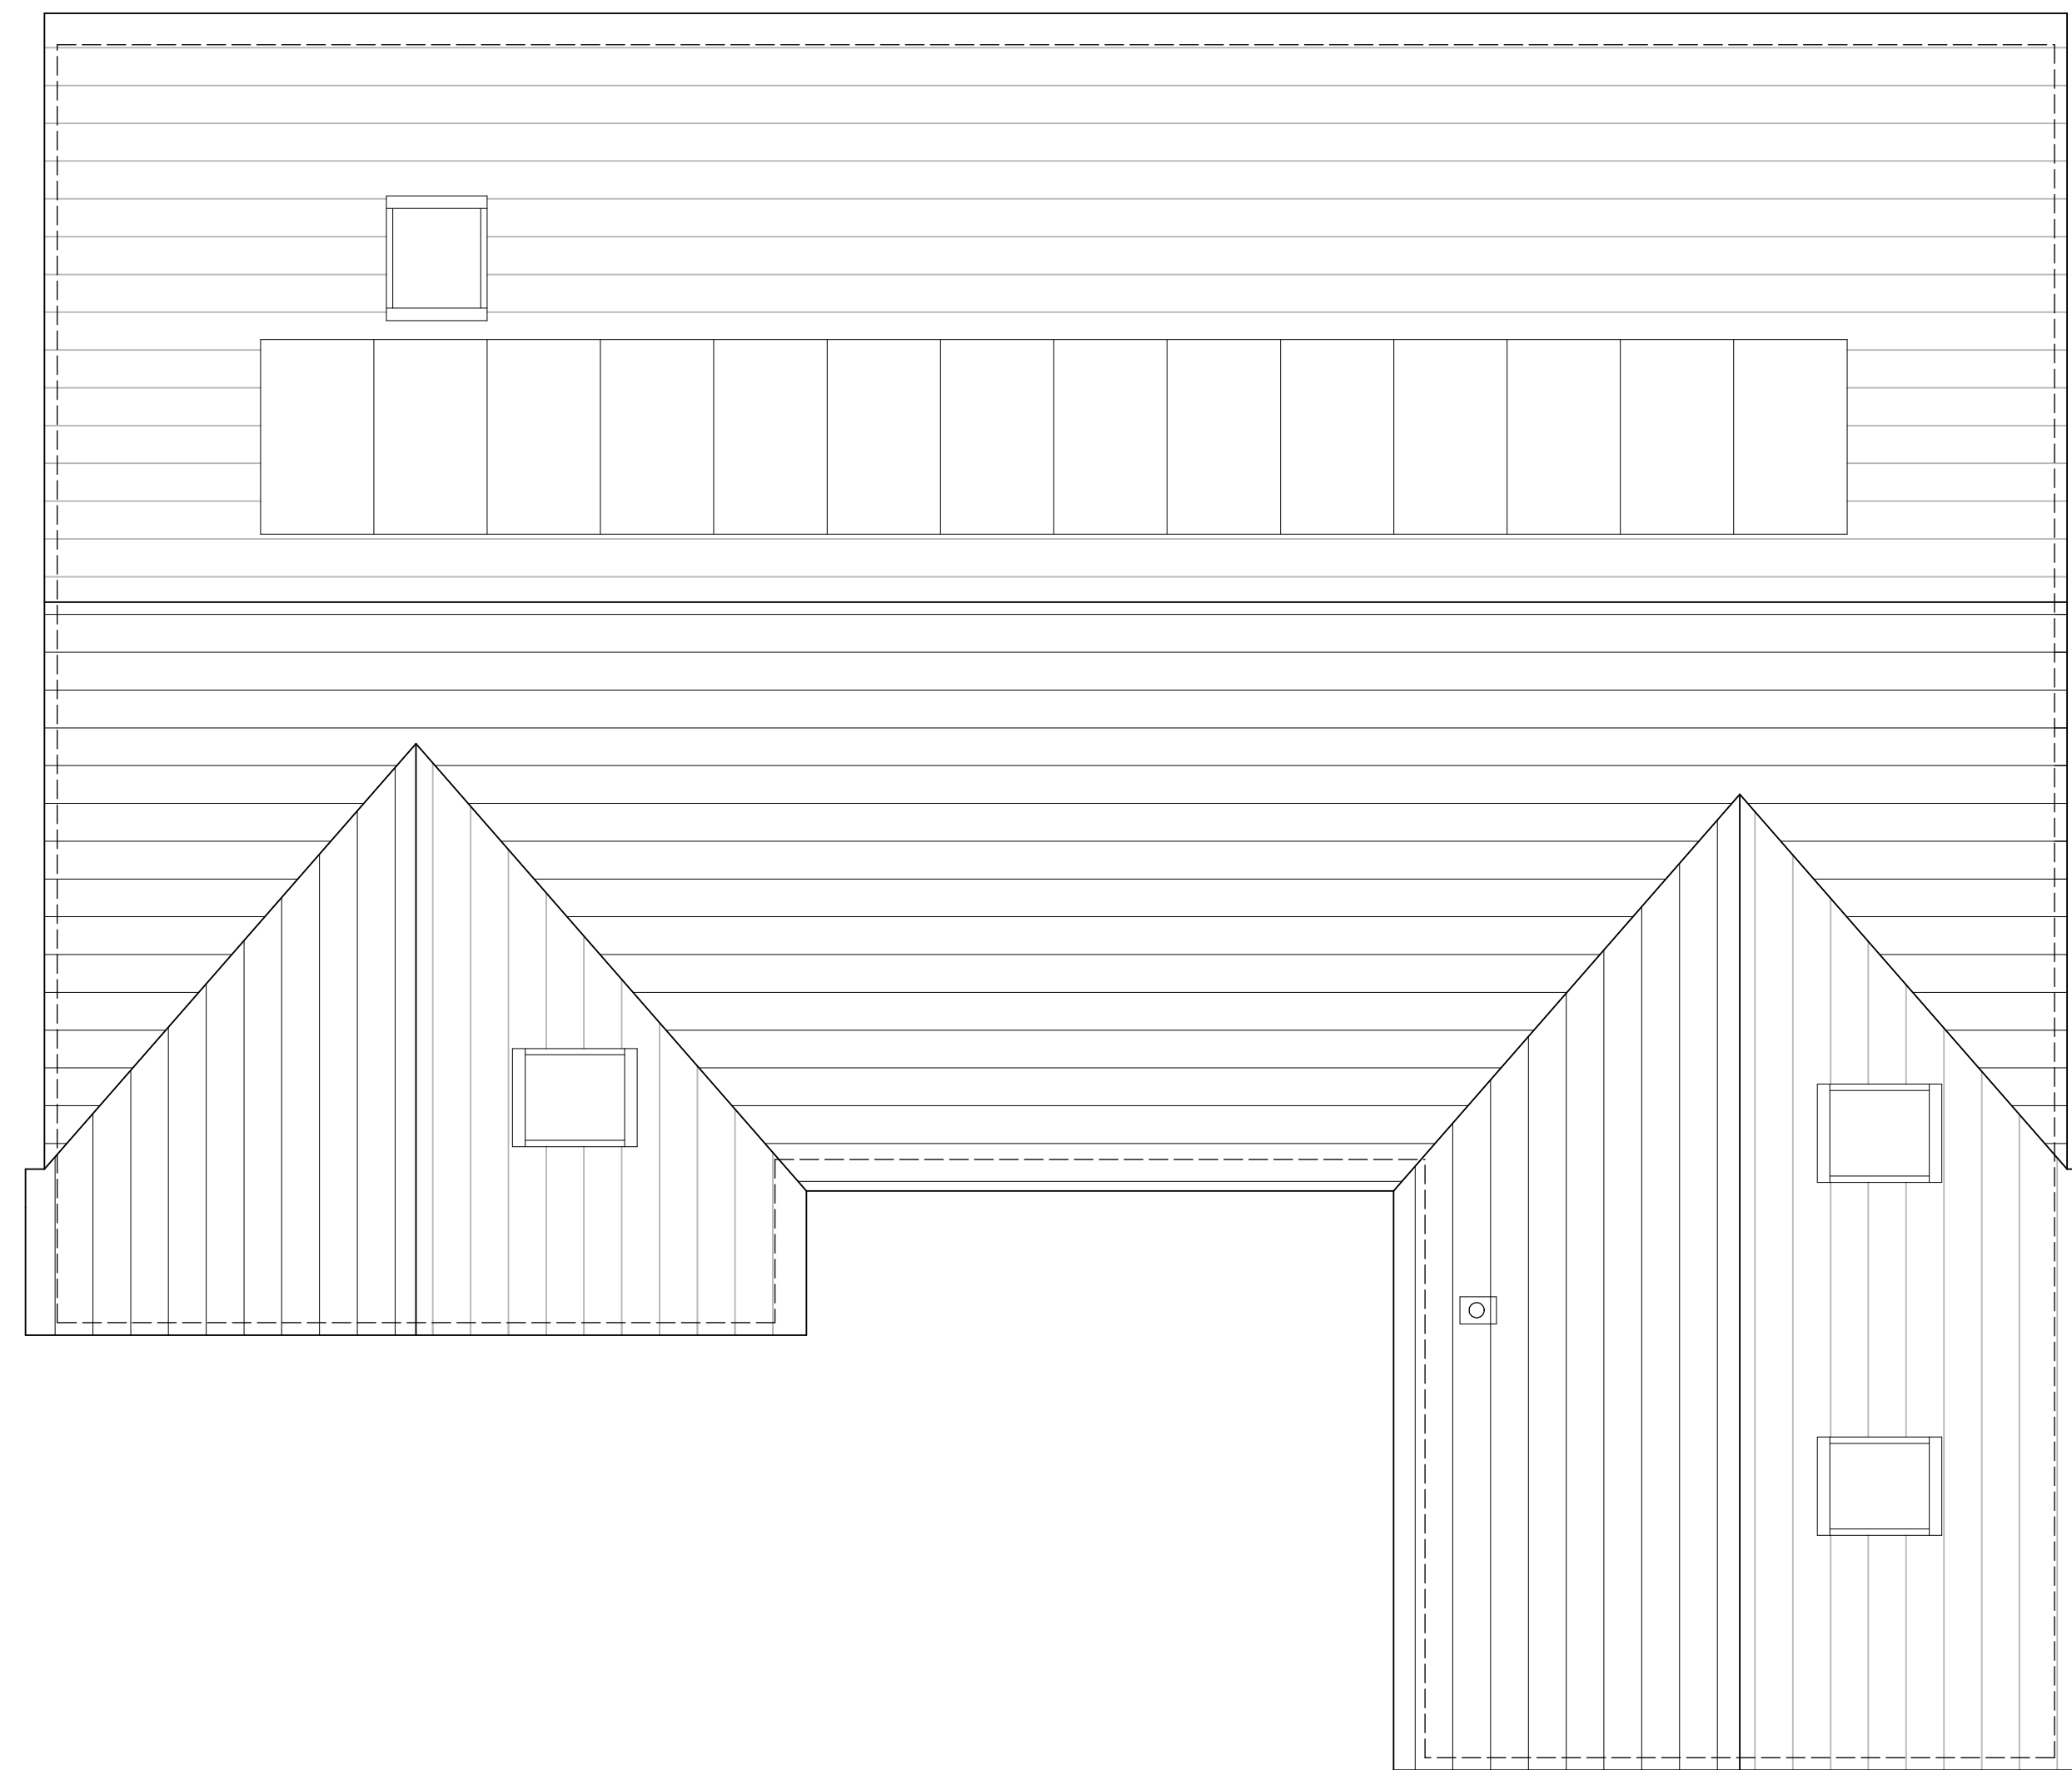

ROOF PLAN

No.	Date	Revision	Initial

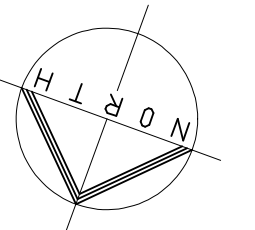

Project

PROPOSED SELF BUILD
SINGLE STOREY DWELLING
FOR ELDERLY RELATIVE AT
OLD FOXES, NORTH END,
KELSHALL, ROYSTON,
HERTS SG8 9ES

Client

ALAN NORBURY

Drawing

FLOOR PLAN & ELEVATIONS

Scale 1:50 & 1:100 @ A1 Drawn

Checked Date Dec 25

Drawing No.

OFK/25/02A

This drawing and design is copyright and must not be reproduced in part or in whole without prior written consent. Contractors must verify all dimensions on site before commencing work

