




WEST ELEVATION 1:100
PLOT 1, 2 & 3


SOUTH ELEVATION 1:100

EAST ELEVATION 1:100


NORTH ELEVATION 1:100

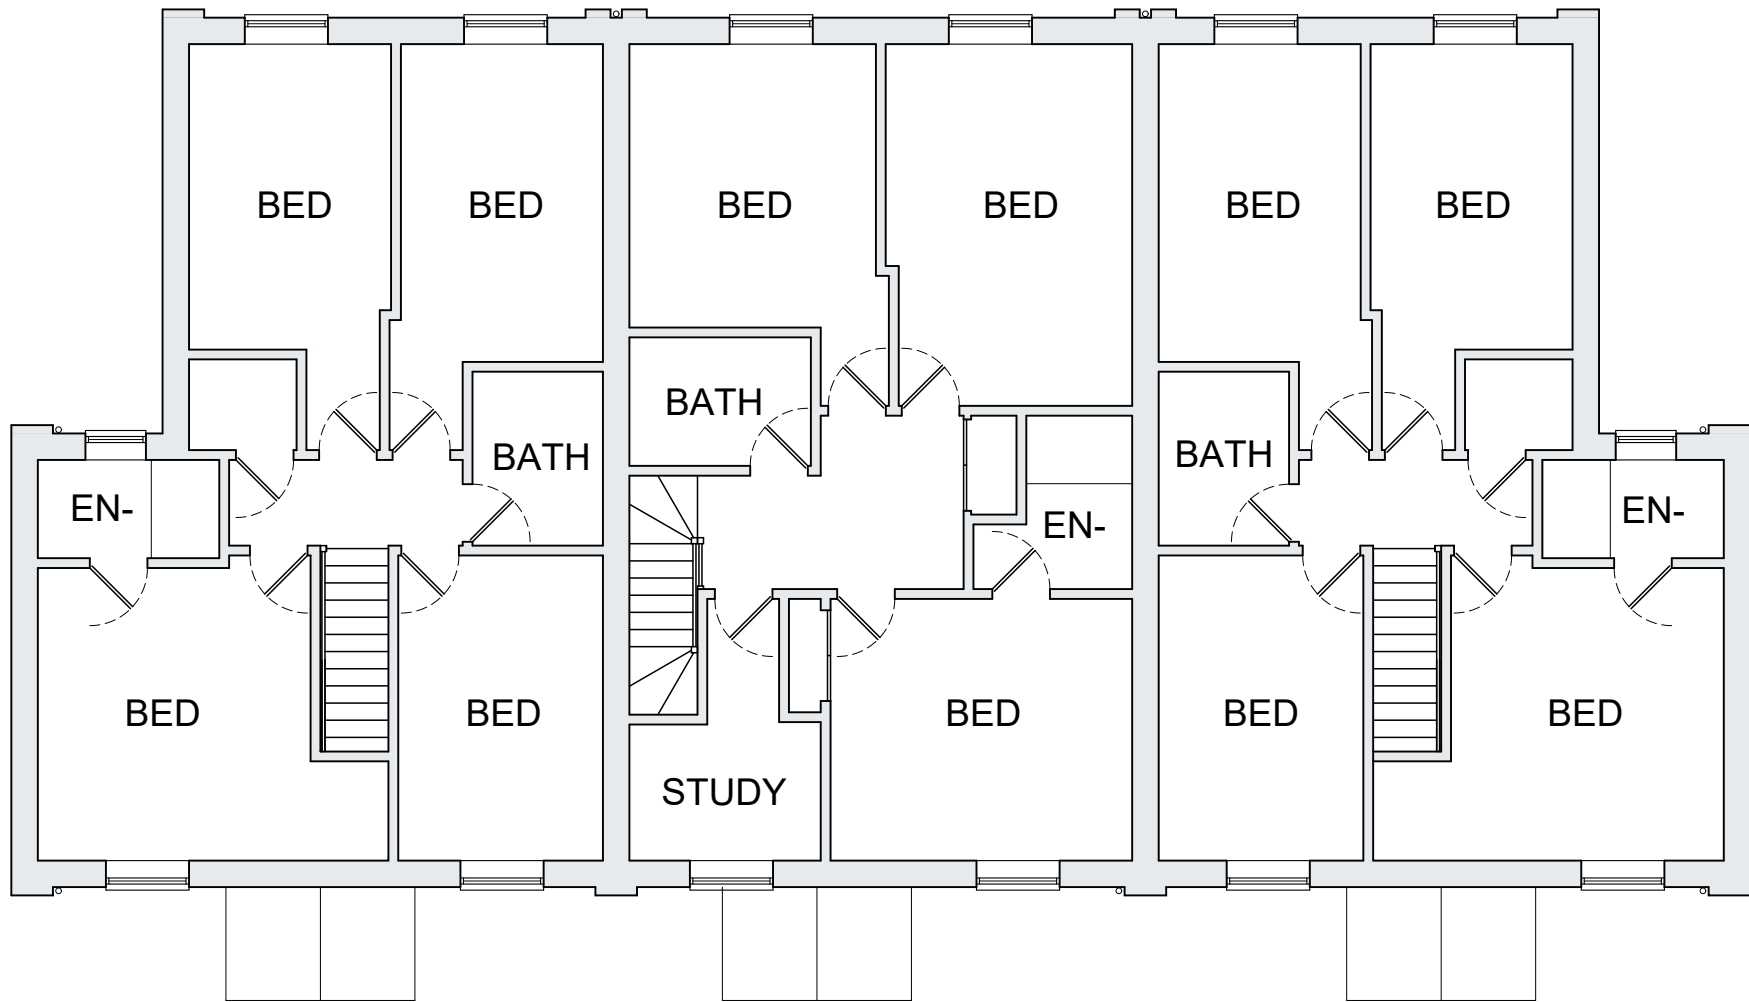



FIRST FLOOR 1:100

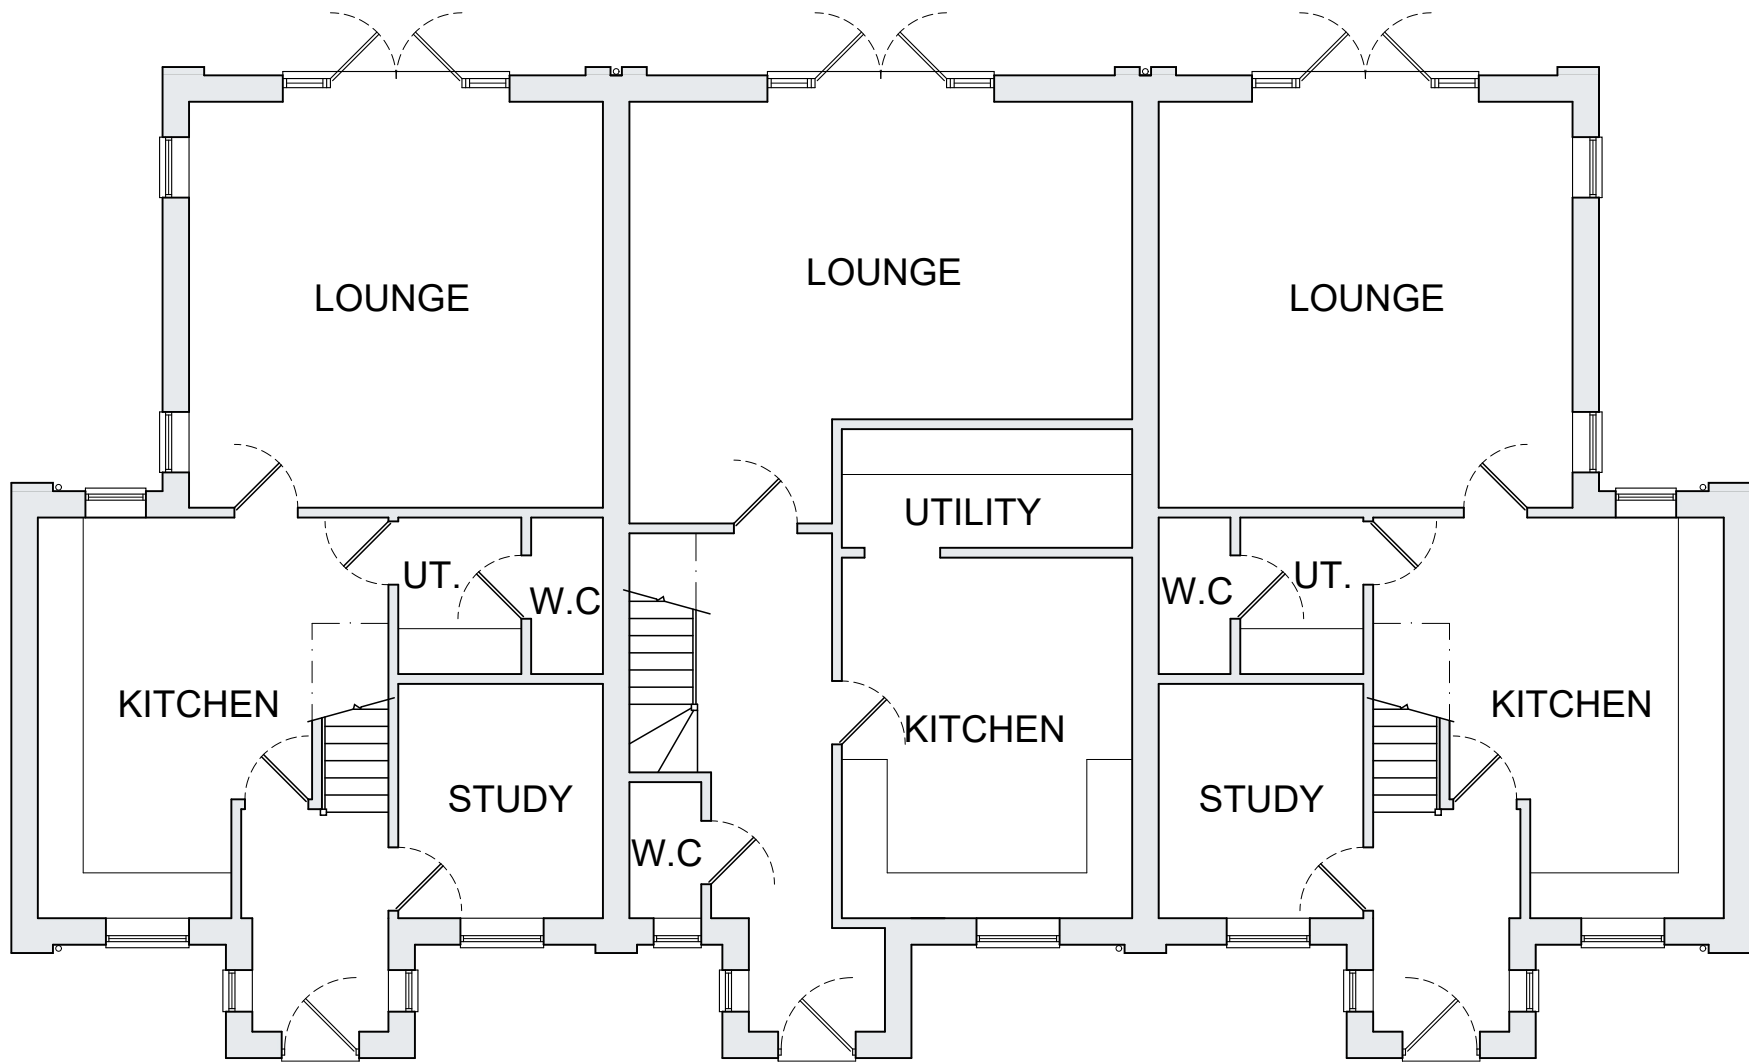

GROUND FLOOR 1:100
PLOTS 1, 2 & 3

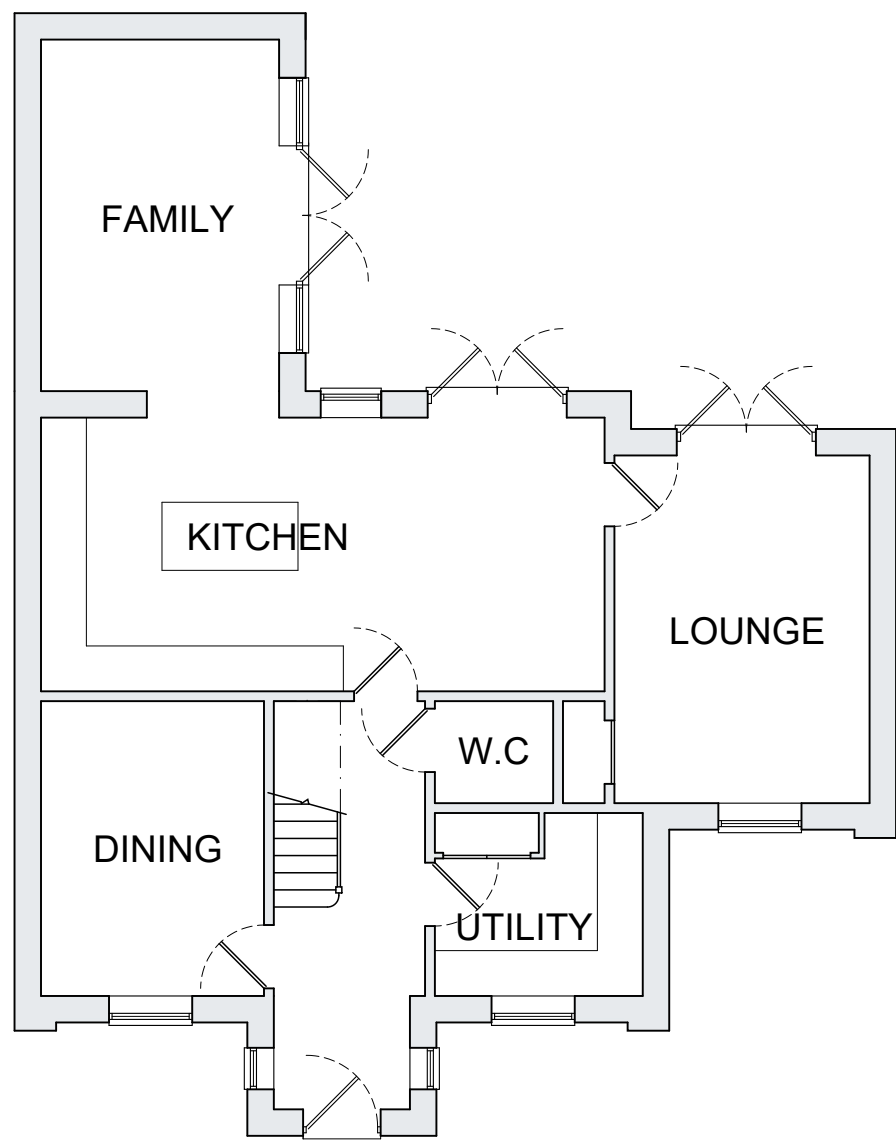

GROUND FLOOR 1:100
PLOT 4

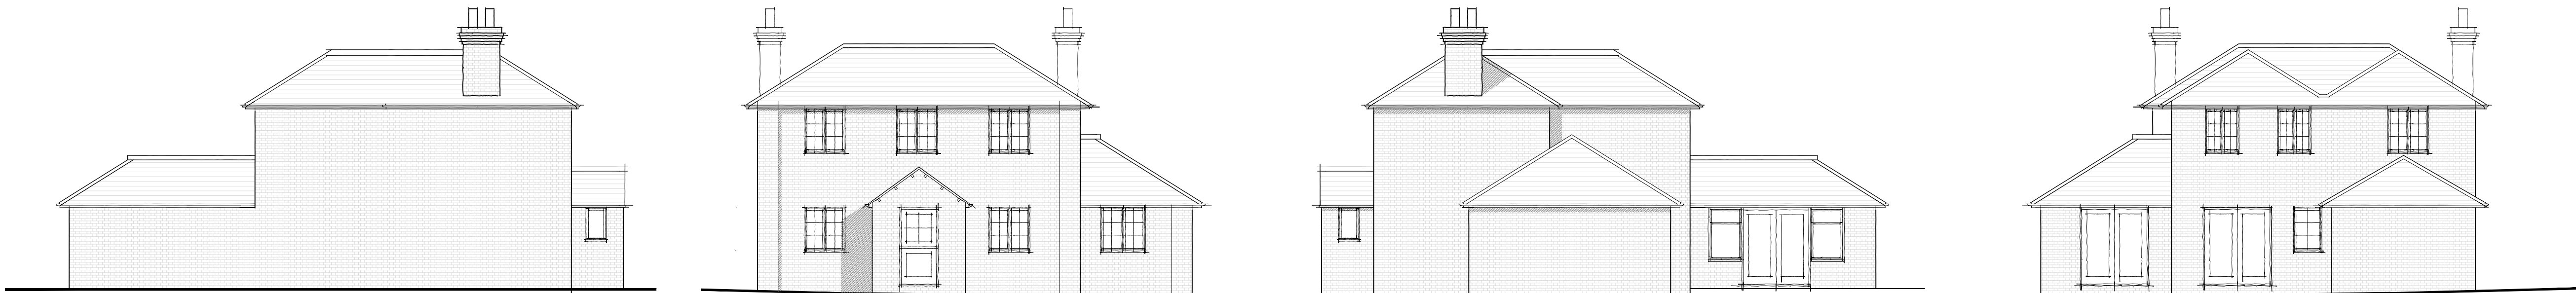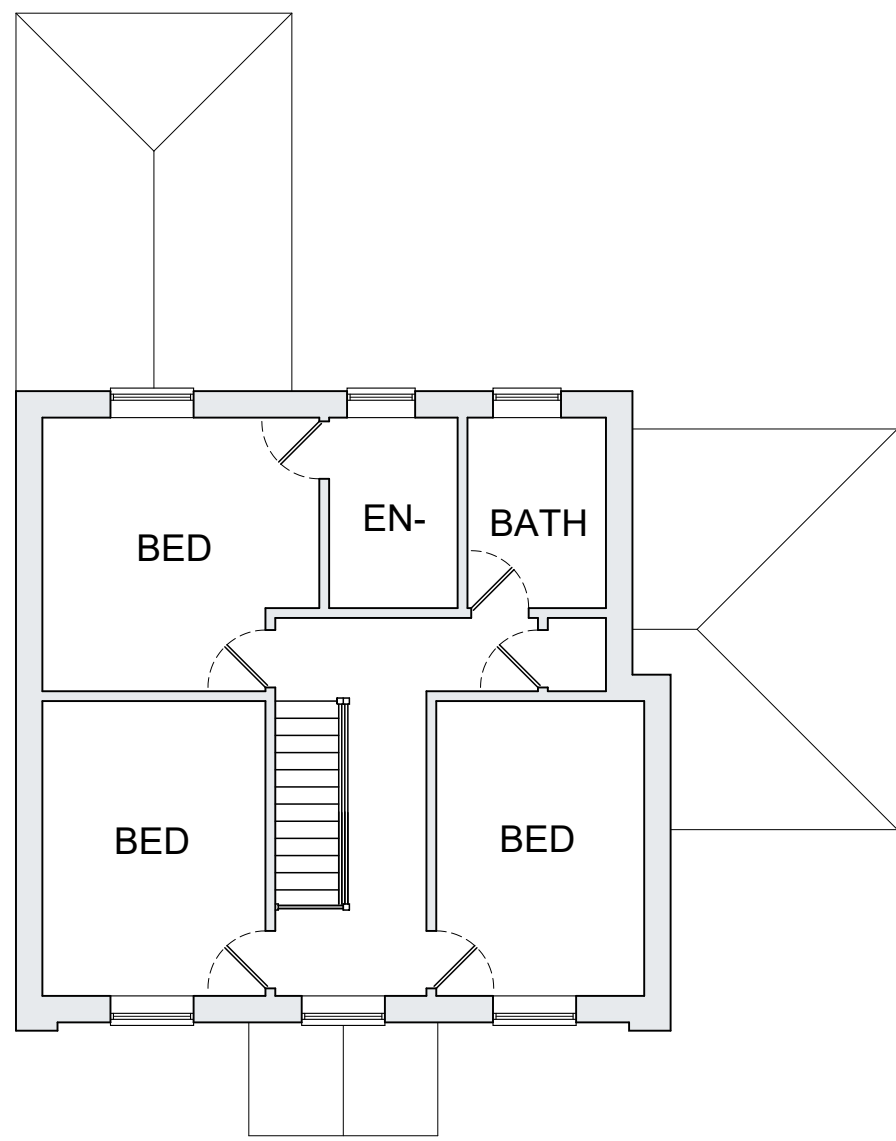


NORTH ELEVATION 1:100
PLOT 4

WEST ELEVATION 1:100

SOUTH ELEVATION 1:100

EAST ELEVATION 1:100

 

REV:	DATE:	DESCRIPTION:
B	16-10-24	ELEVATIONS AMENDED
B	16-10-24	ELEVATIONS AMENDED
A	16-10-24	ELEVATIONS AMENDED

DO NOT SCALE THESE DRAWINGS - USE WRITTEN DIMENSIONS ONLY.
ALL DIMENSIONS TO BE CHECKED ON SITE PRIOR TO COMMENCEMENT OF WORK.



PLOTS 1, 2, 3 & 4
FLOOR PLANS & ELEVATION
HILLCREST & TUSSUCKS
THE CAUSEWAY
THERFIELD

DATE:	SCALE @ A1:	REVISION:
MAY 24	1:100	
DRAWING NO.	478.17	C