

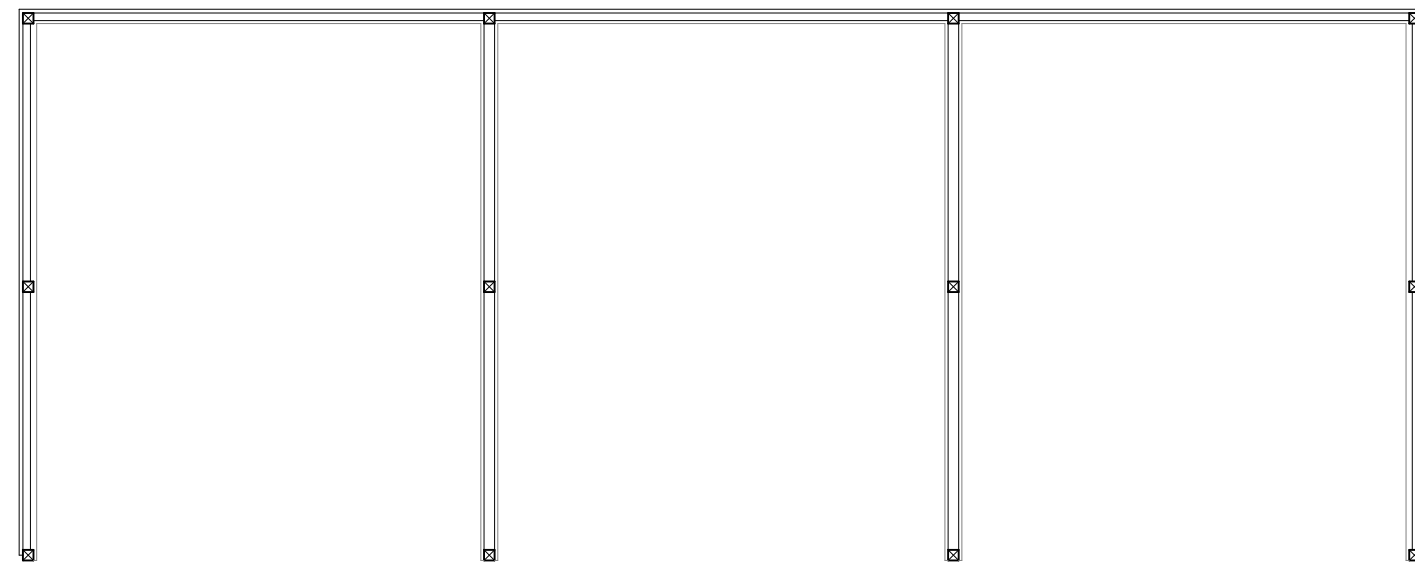


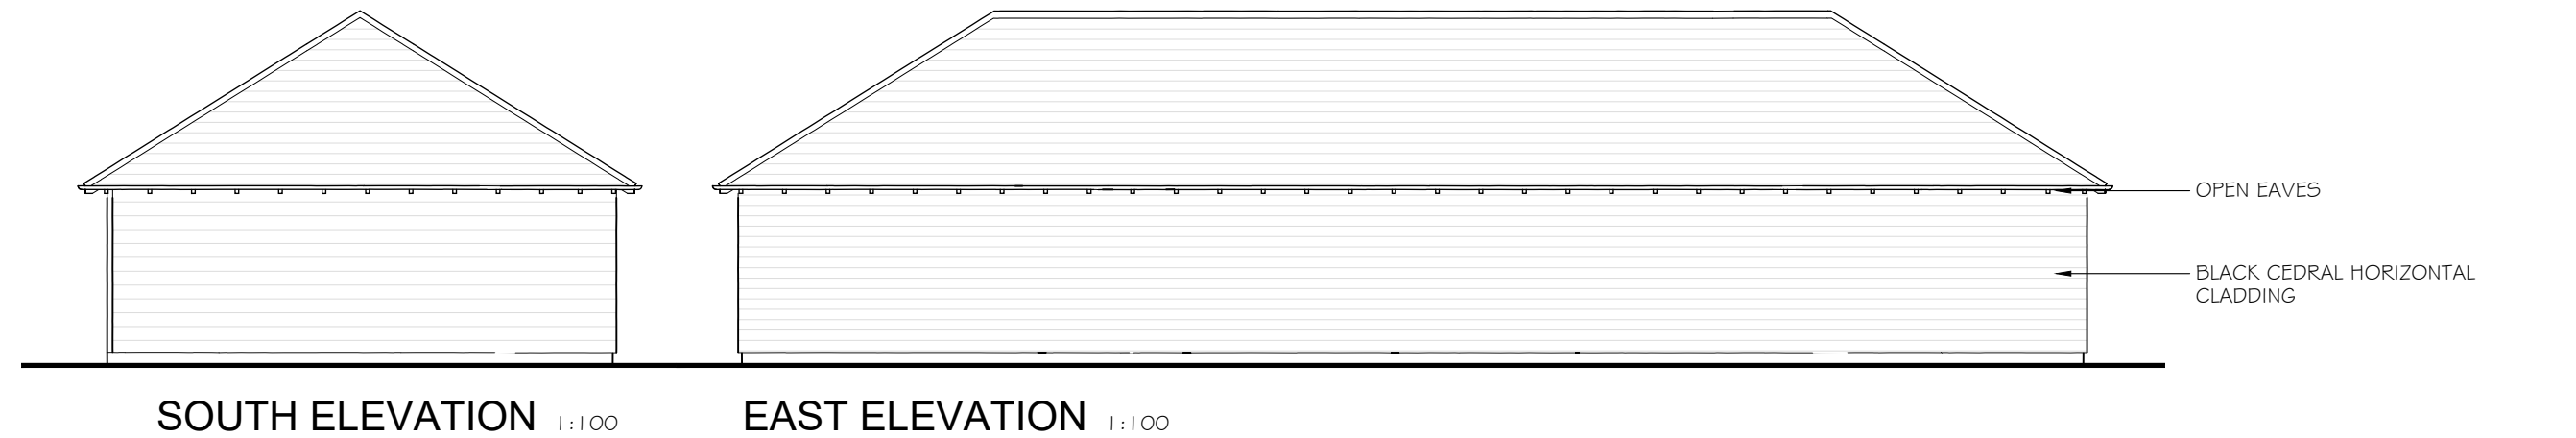


FLOOR PLAN 1:100

B	16-10-24	BRICK PLINTHS ADDED
A	28-08-24	SIZES AMENDED TO 7m BY 6m EACH
REV:	DATE:	DESCRIPTION:
DO NOT SCALE THESE DRAWINGS. USE WRITTEN DIMENSIONS ONLY. ALL DIMENSIONS TO BE CHECKED ON SITE PRIOR TO COMMENCEMENT OF WORK.		

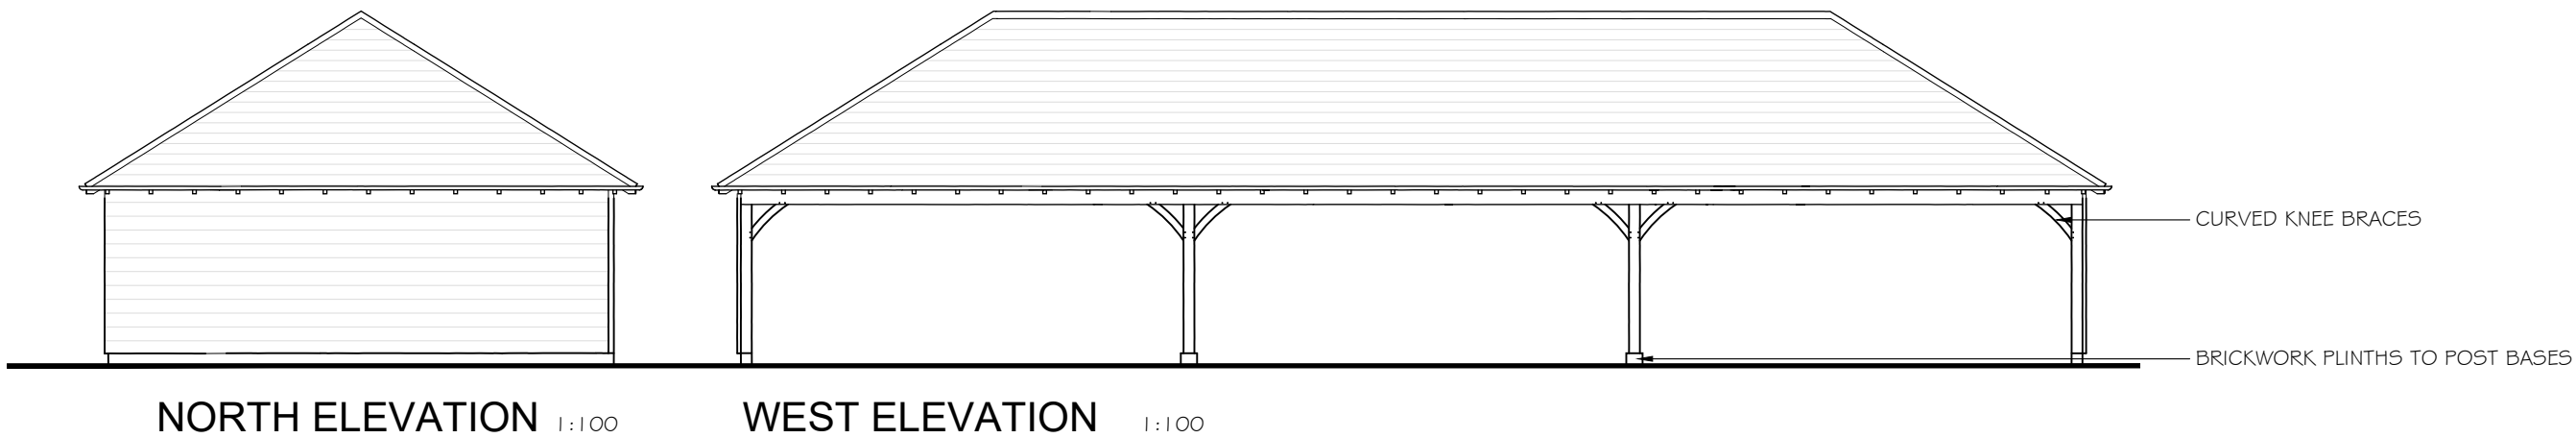

PLOTS 1, 2 & 3
CAR PORTS
HILLCREST & TUSOCKS
THE CAUSEWAY
THERFIELD

 

DATE: MAY 24	SCALE @ A3: 1:500	REVISION
DRAWING NO. 478.19		B