

ANY QUERIES REGARDING DIMENSIONS TO BE TAKEN UP WITH PENTANGLE DESIGN GROUP.

ALL DIMENSIONS OF EXISTING BUILDINGS TO BE VERIFIED ON SITE.

THIS DRAWING IS THE COPYRIGHT OF PENTANGLE DESIGN GROUP AND SHALL NOT BE IN ANY WAY USED OR REPRODUCED WITHOUT THEIR PRIOR WRITTEN CONSENT.


NOTES

MATERIALS:

Roof: Clay Plain Tile. Imerys Phalempin. Val de Seine
Single Ply membrane roof to valley

Walls: Roughcast render to match existing. Painted white


Windows: White painted timber flush casement windows with butt joints, slimline double glazed units and 22mm wide glazing bars.
All windows to have consistent sight lines.

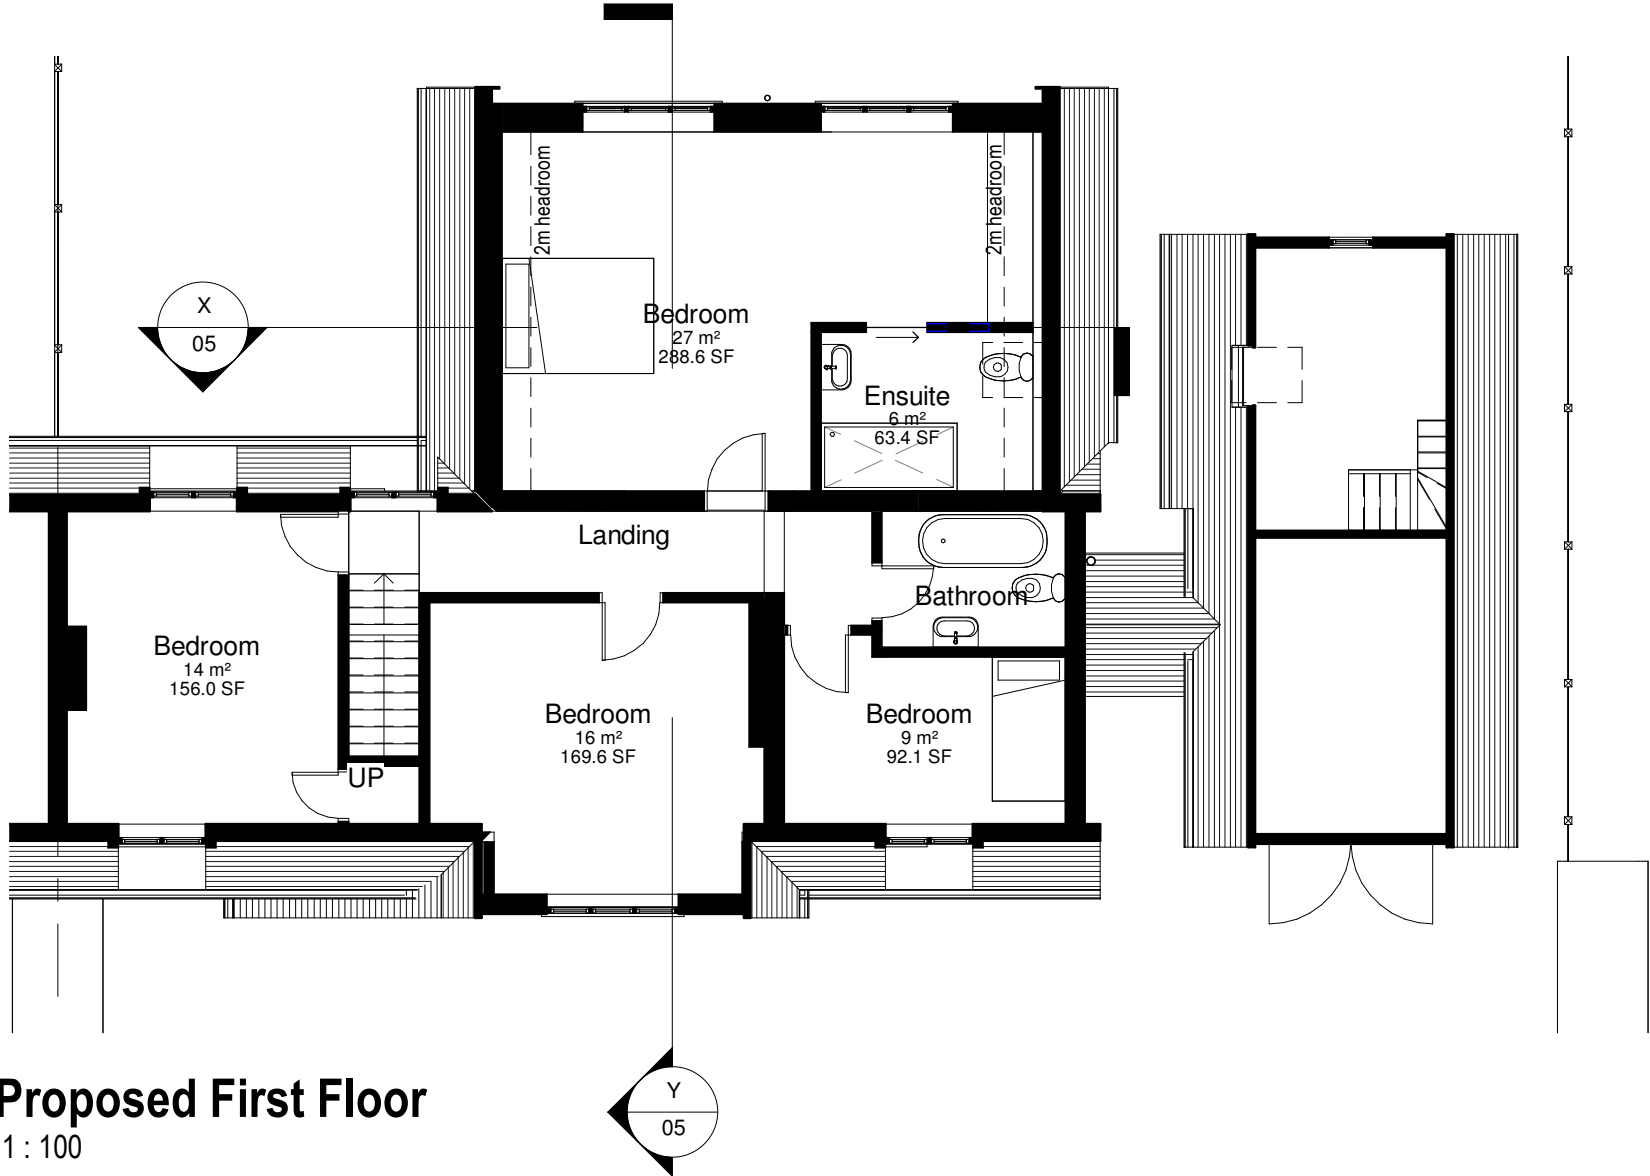



Proposed West Elevation
1 : 100



Proposed South Elevation
1 : 100

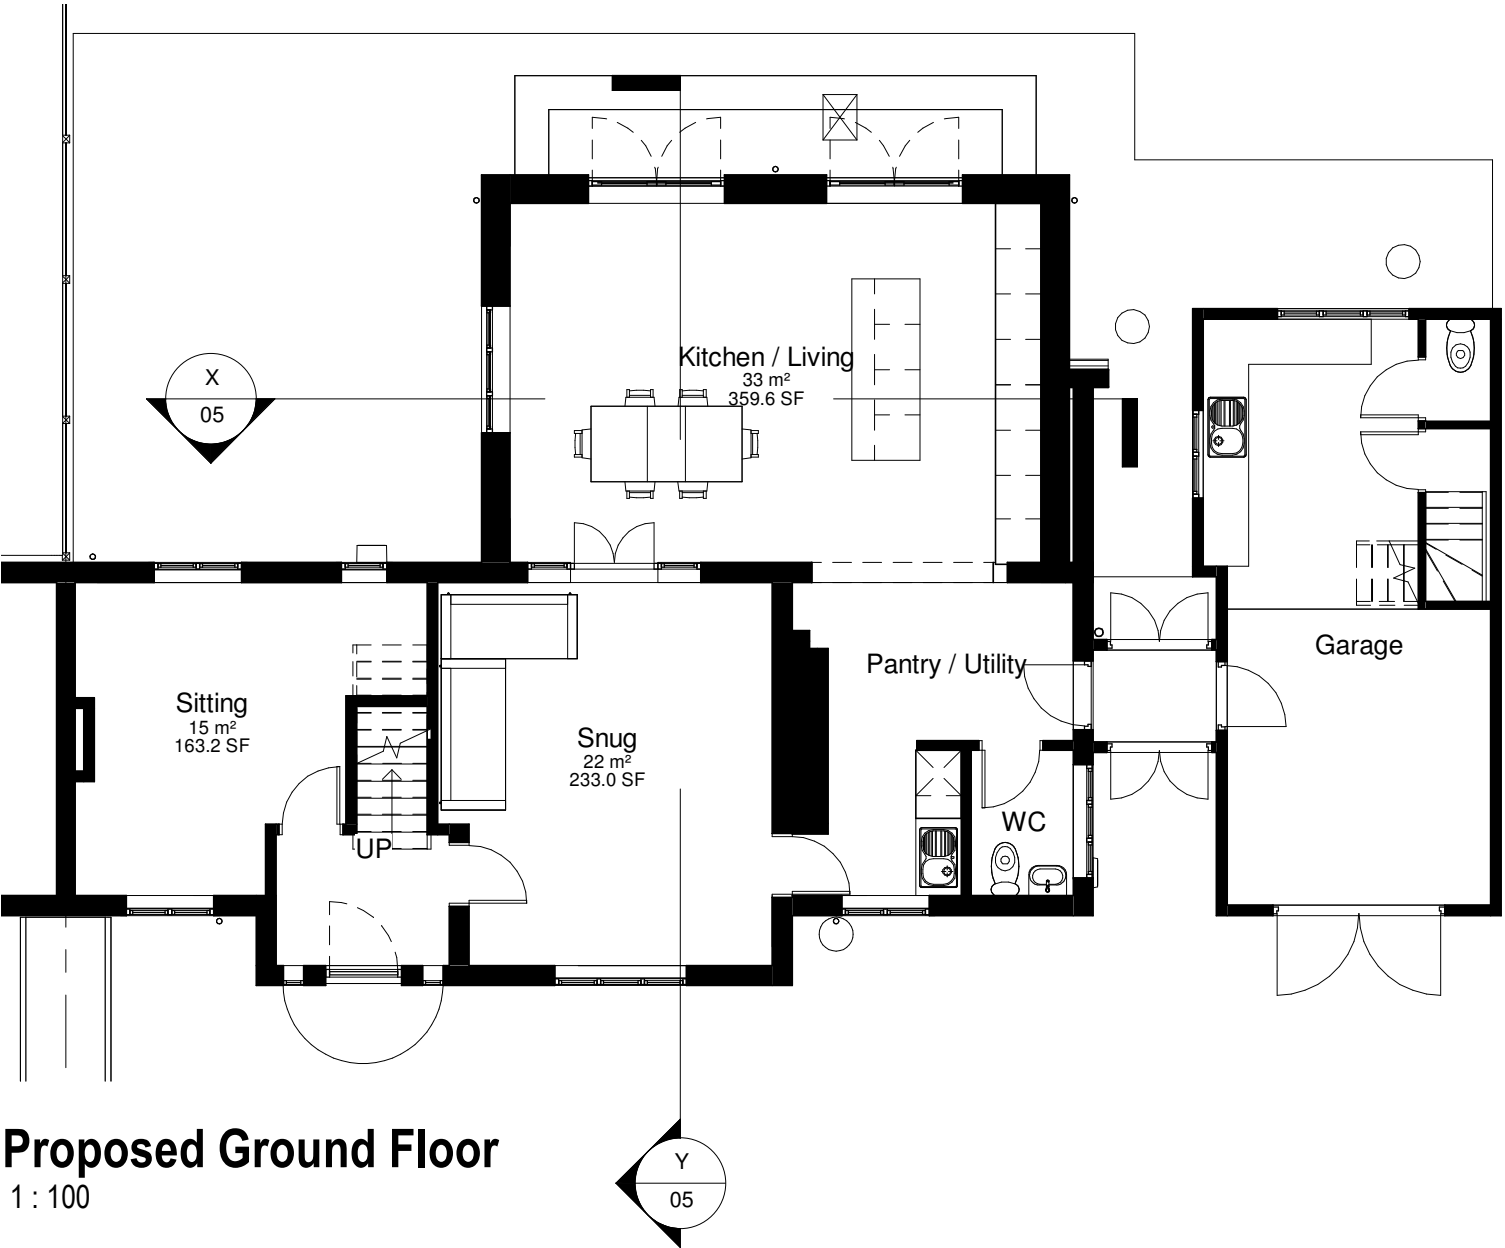

Proposed North Elevation
1 : 100

 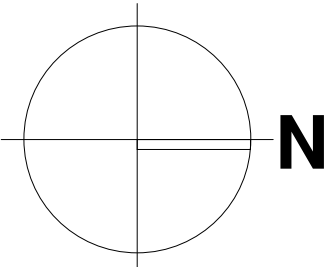

PLANNING

PENTANGLE
DESIGN GROUP

SUITE 1, 21 BANCROFT HITCHIN HERTS SG5 1JW
T:01462 431133 E:pdg@pentangledesign.co.uk

JOB TITLE
Proposed Extensions and alterations to
2 Eastholm, Letchworth

for -

DRAWING TITLE
Proposed Plans and Elevations

SCALE	DRAWING NUMBER	REVISION
1 : 100		
DATE March '24		
SHT SIZE A2		
JOB NUMBER 3866		

04 **B**

ARCHITECTS AND INTERIOR DESIGNERS