


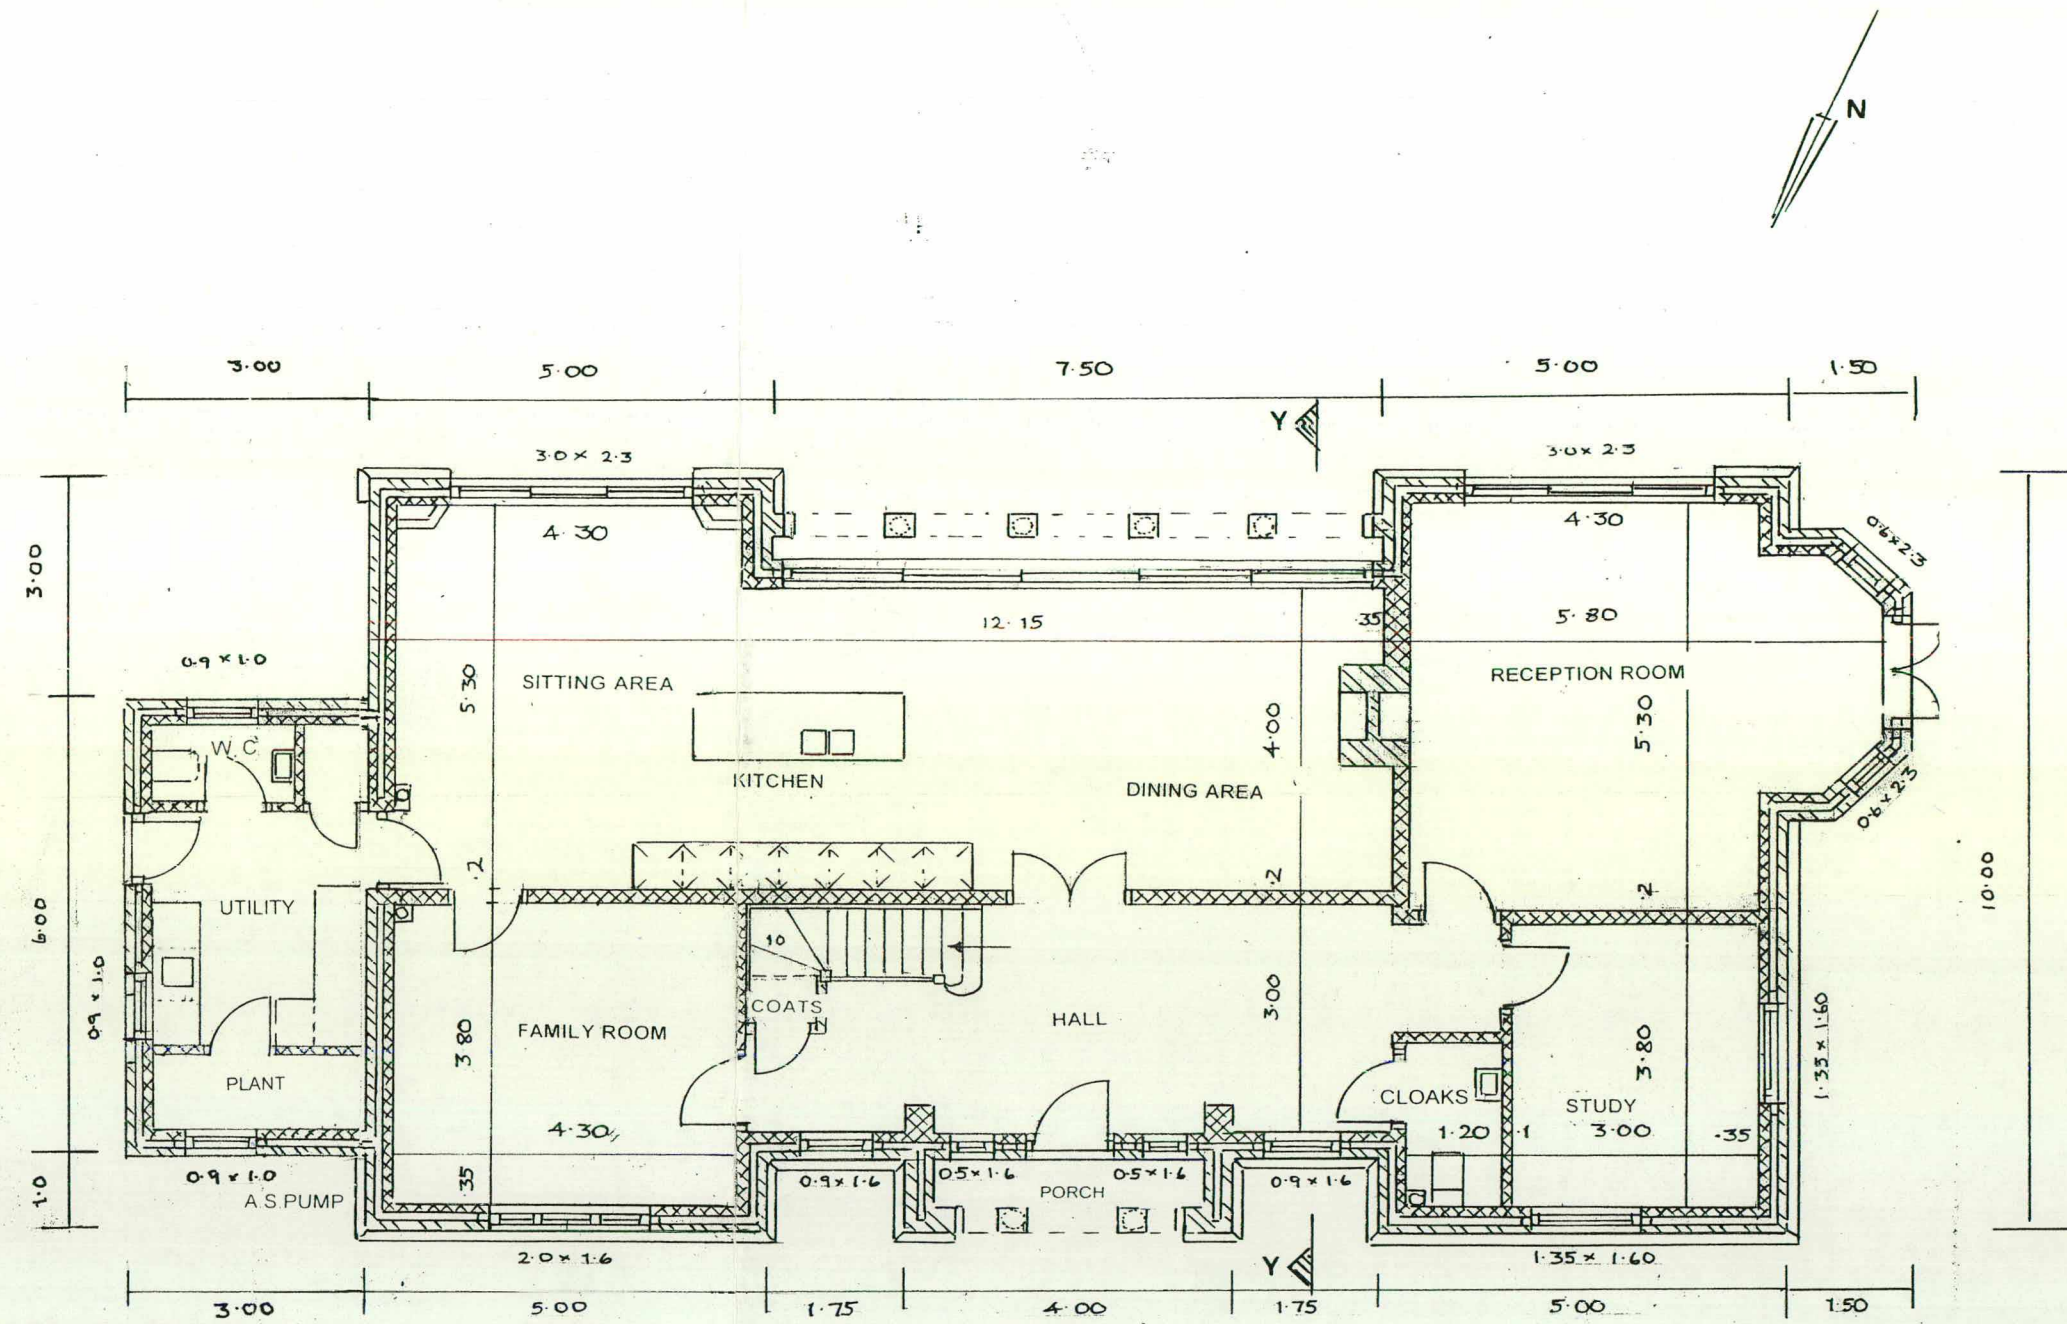

GROUND FLOOR PLAN

Proposed Dwelling on Land
adjoining Gosmore End House
Hitchin Road, Gosmore
Hitchin, Hertfordshire

IVAN J. CLARKE & JOHN W. BARRETT
Hall Farm East, Letchworth Lane
Letchworth Garden City
Hertfordshire SG6 3NH

Tel. 01462 685251
e-mail johnandivan@btconnect.com

Scale 1 : 100
Date : March 2026
Ref. W306

