



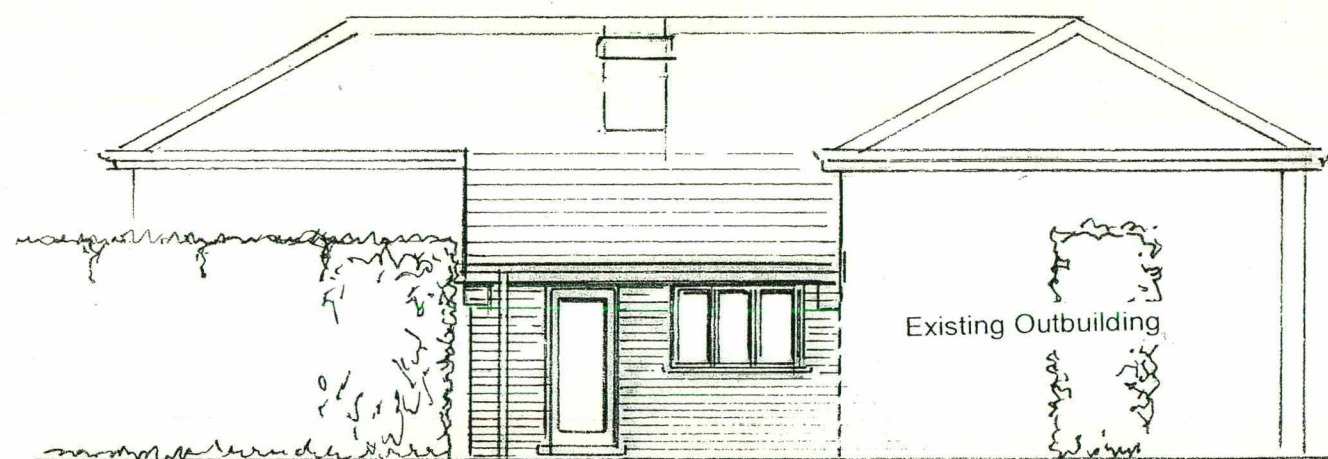


Existing Cycle and Garden Store

EXISTING NORTH EAST ELEVATION

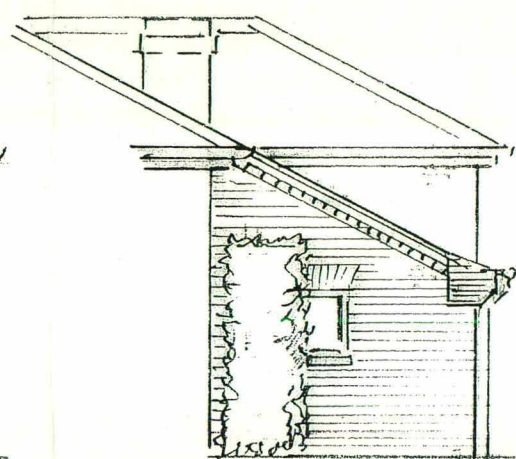


EXISTING SOUTH EAST ELEVATION

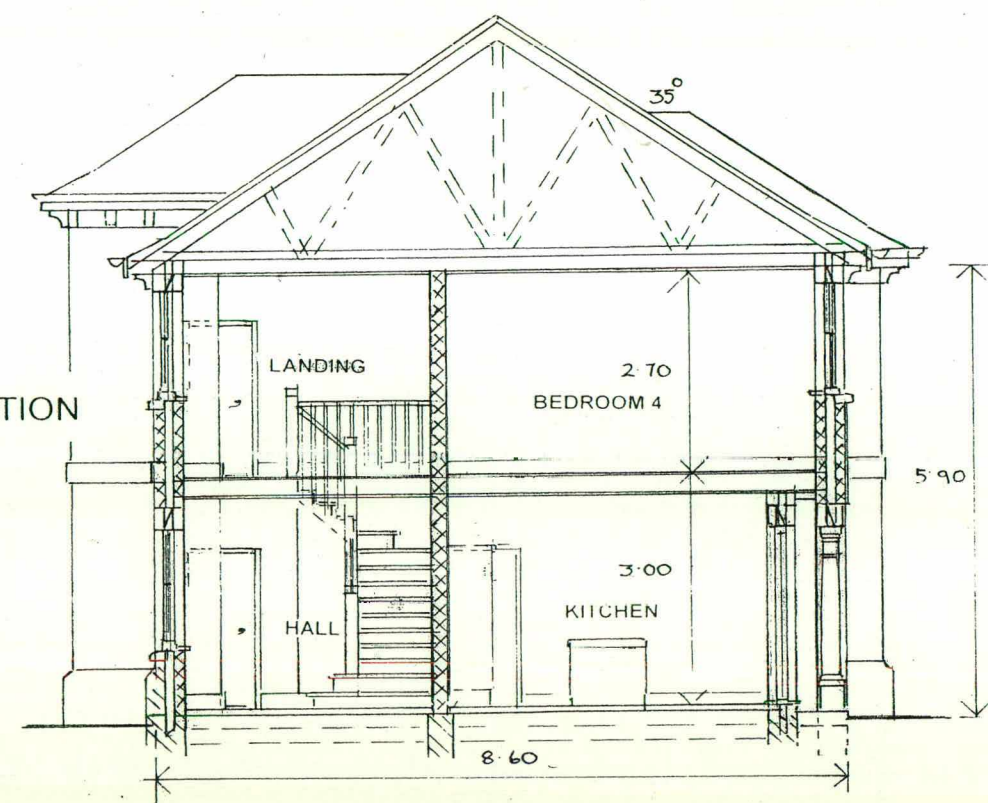


SECTION YY

Scale 1 : 100

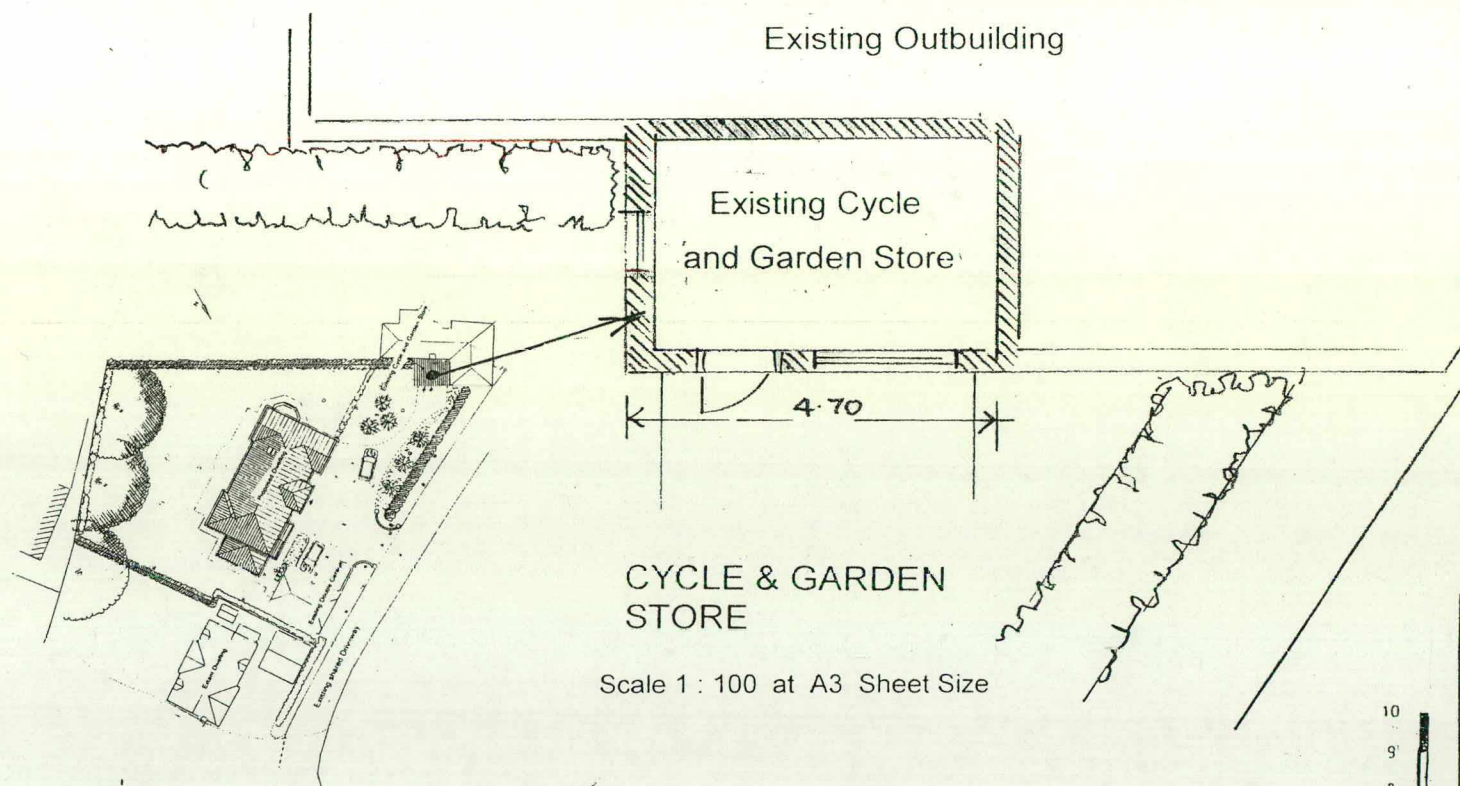


CYCLE & GARDEN STORE

Scale 1 : 100 at A3 Sheet Size

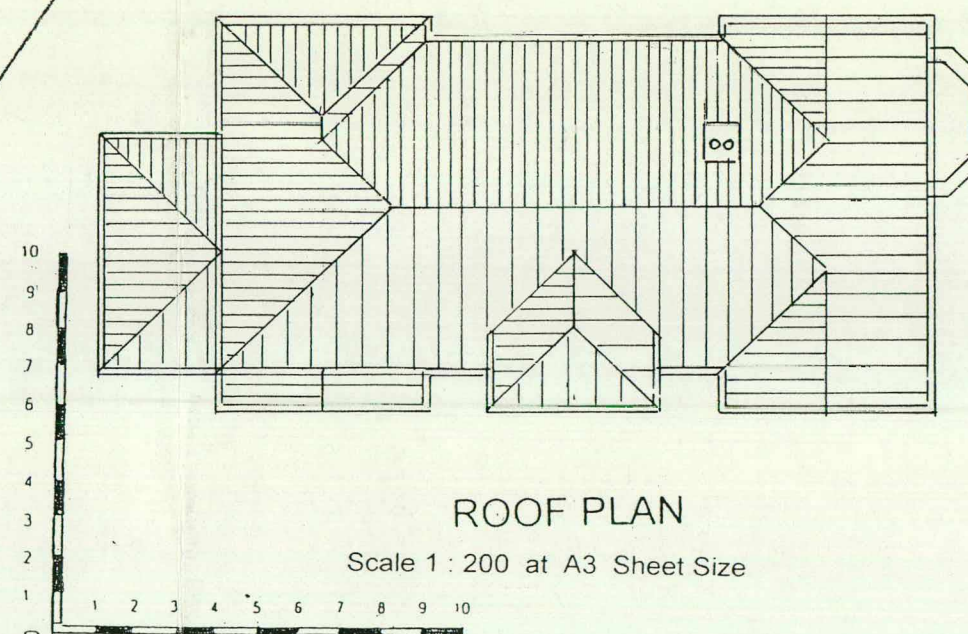

ROOF PLAN

Scale 1 : 200 at A3 Sheet Size

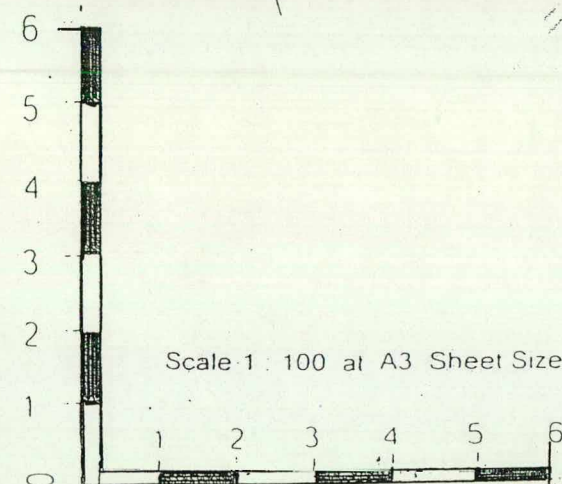

Scale 1 : 100 at A3 Sheet Size

Proposed Dwelling on Land
adjoining Gosmore End House
Hitchin Road, Gosmore
Hitchin, Hertfordshire

IVAN J. CLARKE & JOHN W. BARRETT;
Hall Farm East, Letchworth Lane
Letchworth Garden City
Hertfordshire SG6 3NH

Tel. 01462 685251
e-mail johnandivan@btconnect.com

Scale 1 : 100
Date : March 2026
Ref. W308