




North West Elevation



South West Elevation

MATERIALS:


- WALLS:
- EXISTING FACING BRICKWORK
 - THRU COLOUR RENDER
 - FEATURE CLADDING - (RED CEDAR, LARCH, OR OAK TBC)
- WINDOWS:
- NEW ANTHRACITE GREY WINDOWS THROUGHOUT - UPVC OR PPC ALUMINIUM
- ROOFLIGHTS:
- VELUX STYLE PITCHED ROOF LIGHTS
- DOORS:
- NEW TIMBER/COMPOSITE FRONT ENTRANCE DOOR WITH SIDELIGHTS
 - NEW PPC ALUMINIUM PATIO DOORS
- ROOF:
- PITCHED ROOF OF NEW PLAIN ROOF TILES
 - FLAT ROOF OF PROPRIETARY MEMBRANE OR FIBREGLASS
 - DORMER CHEEKS OF CLADDING

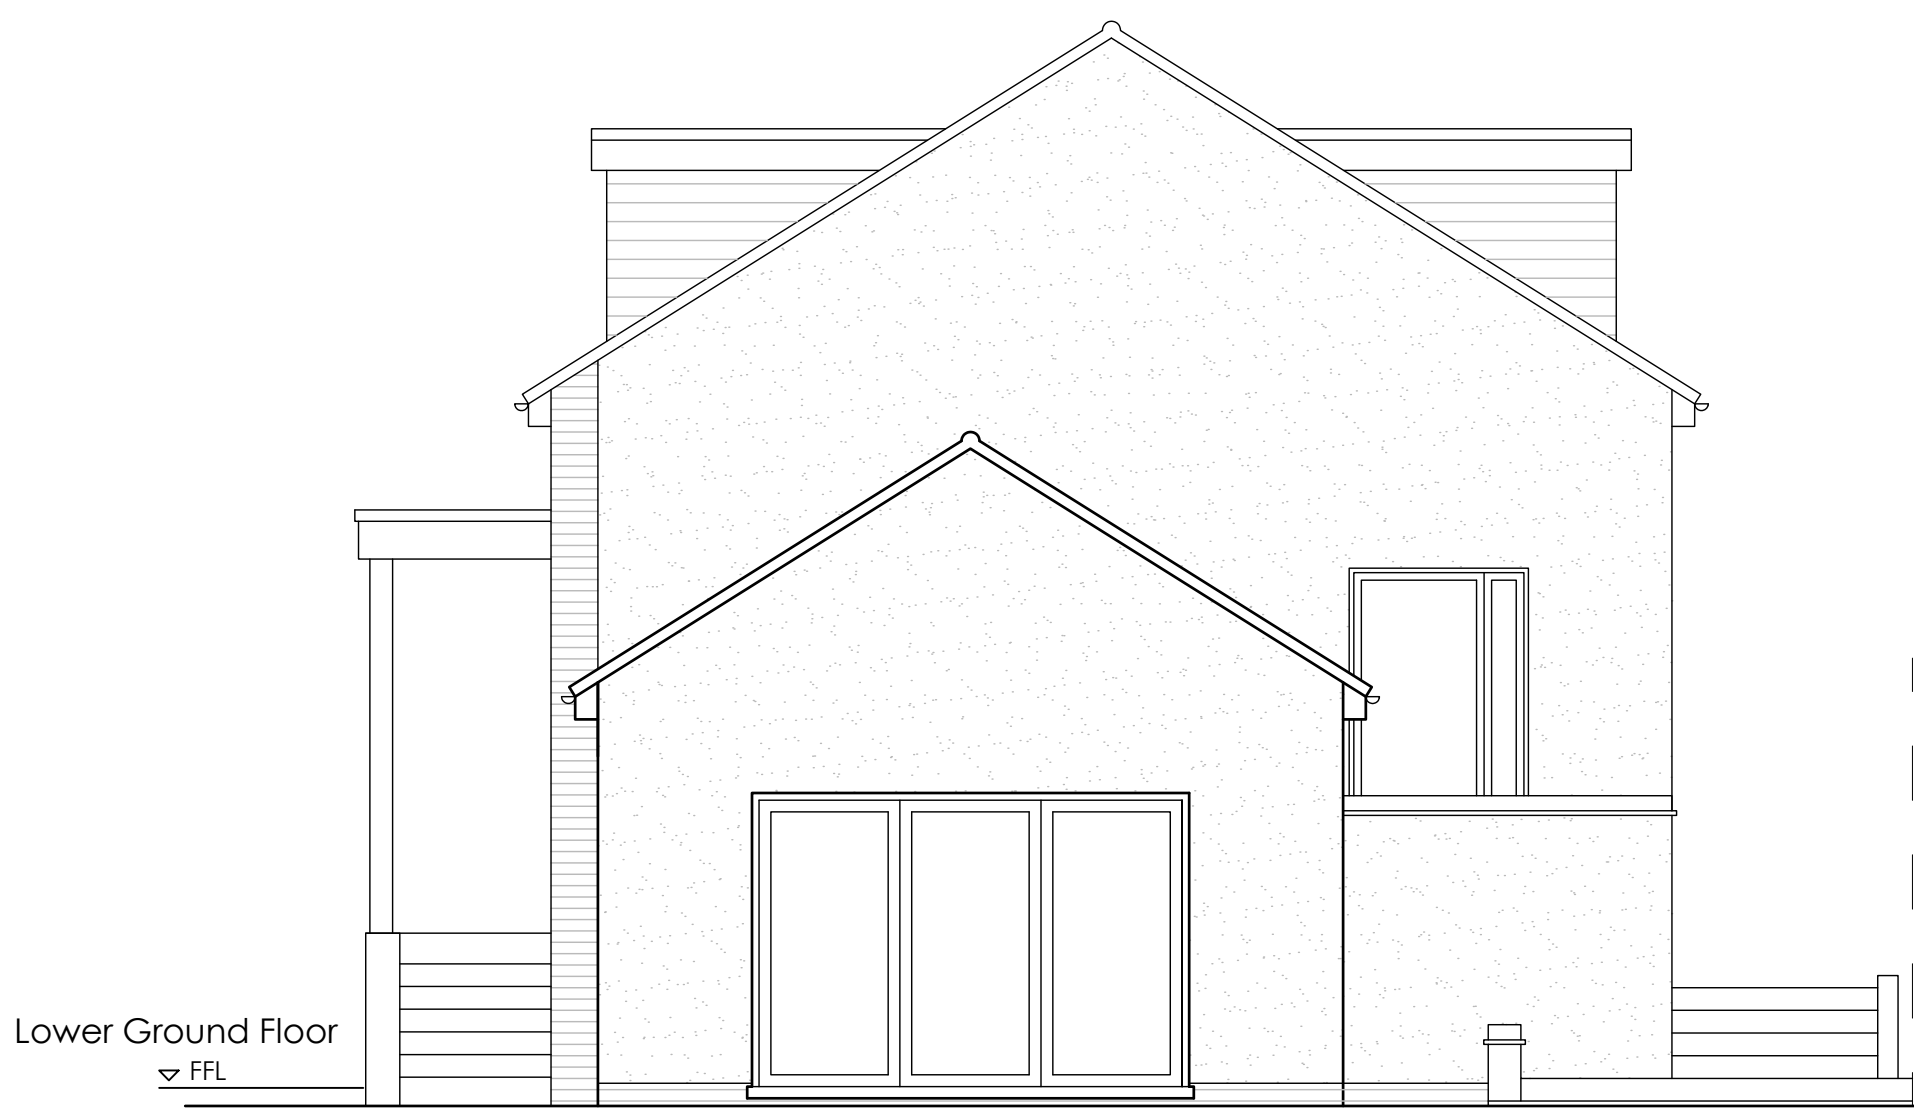


South East Elevation



North East Elevation

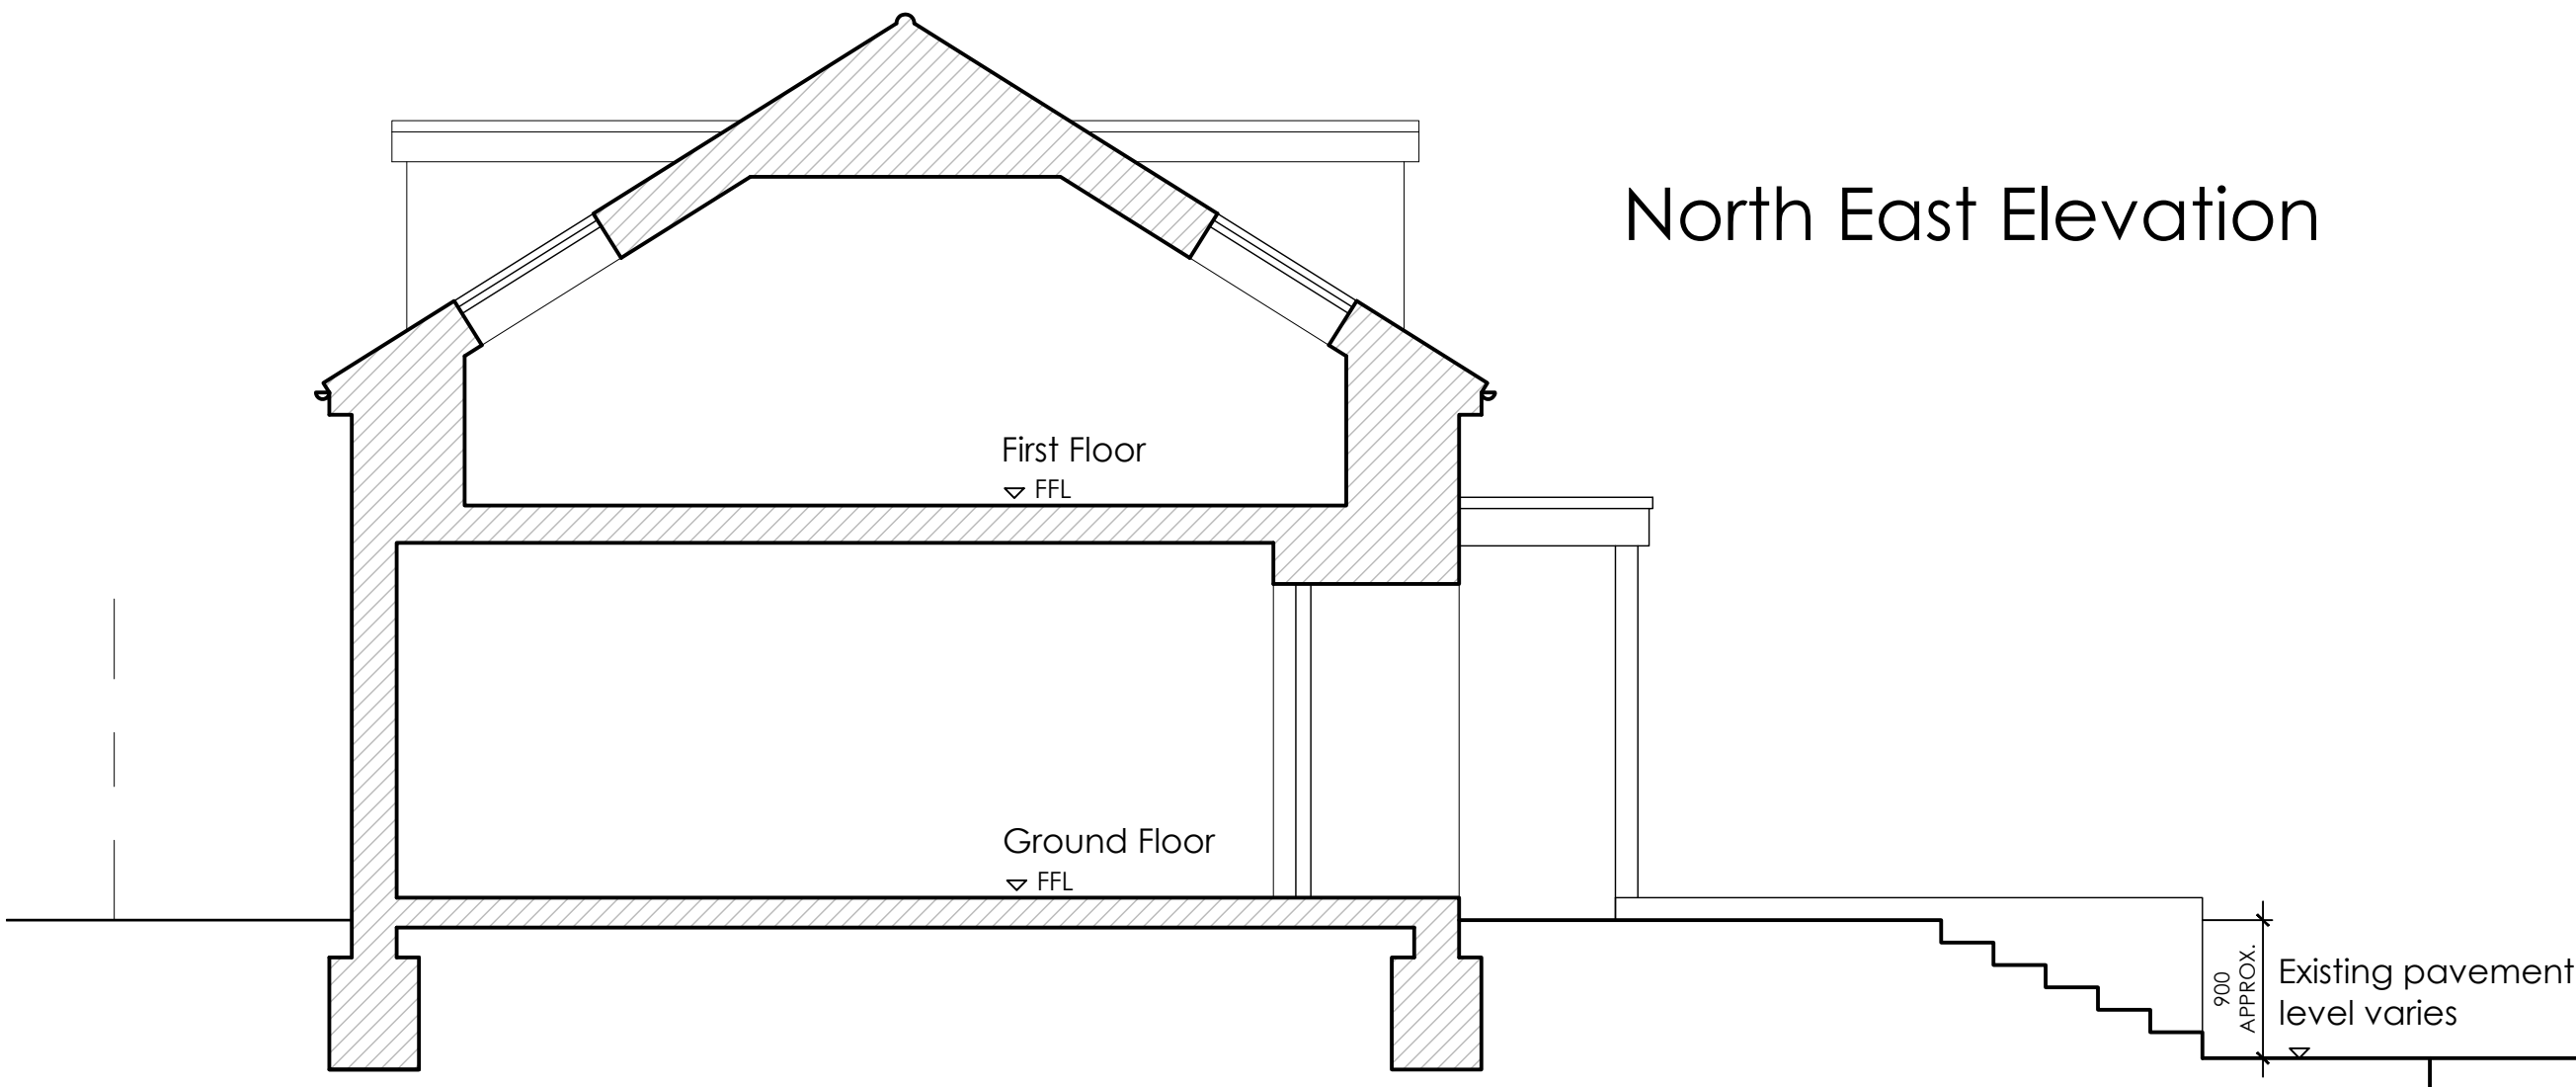

Section

 

notes		revisions		client	
				KM CARPENTRY & JOINERY	
				project	
				27 HAWTHORN CLOSE	
				HITCHIN, SG5 2BW	
				drawing	
				ELEVATIONS	
				AS PROPOSED	
				scale	
				1:50 @ A1	
				date drawn	
				01.12.25 TC	
				drawn by	
				SG1 2JG	
				checked by	
				01.12.25 NLC	
				checked by	
				01.12.25 NLC	
				drawing no.	
				D151_A_1004	
				revision	
				P04	



NTC designs Ltd,
3 Hastings Close,
Stevenage,
SG1 2JG
p: 07748610789
en: ntcdesigns@gmail.com

DRAWING SUBJECT TO COPYRIGHT ACT