




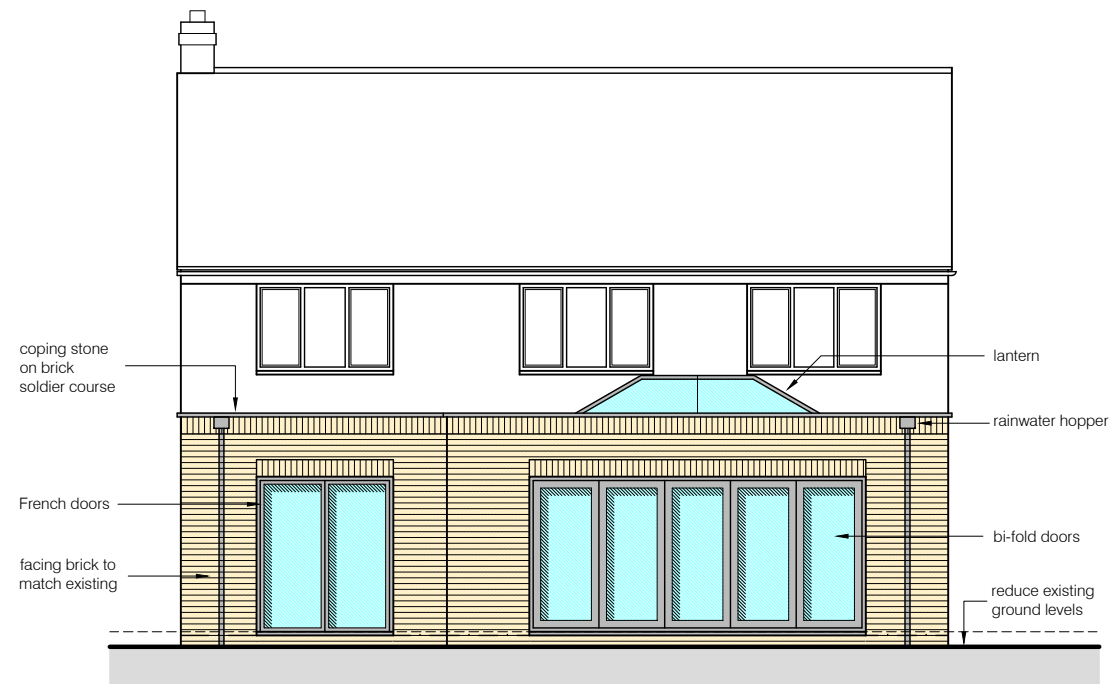

Rear Elevation

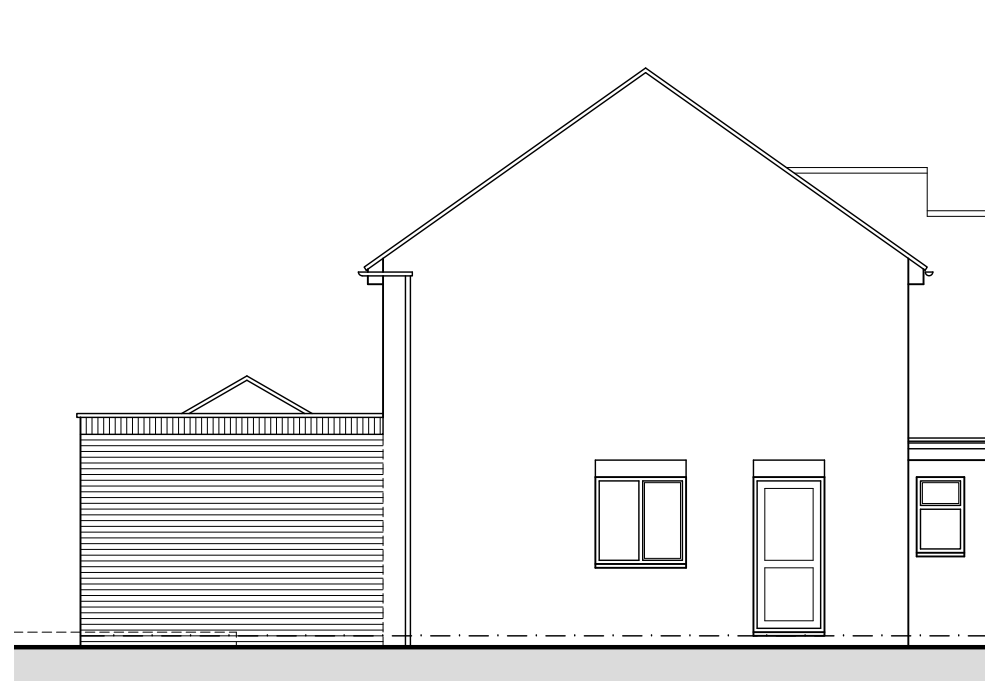

Side Elevation
(north west facing)

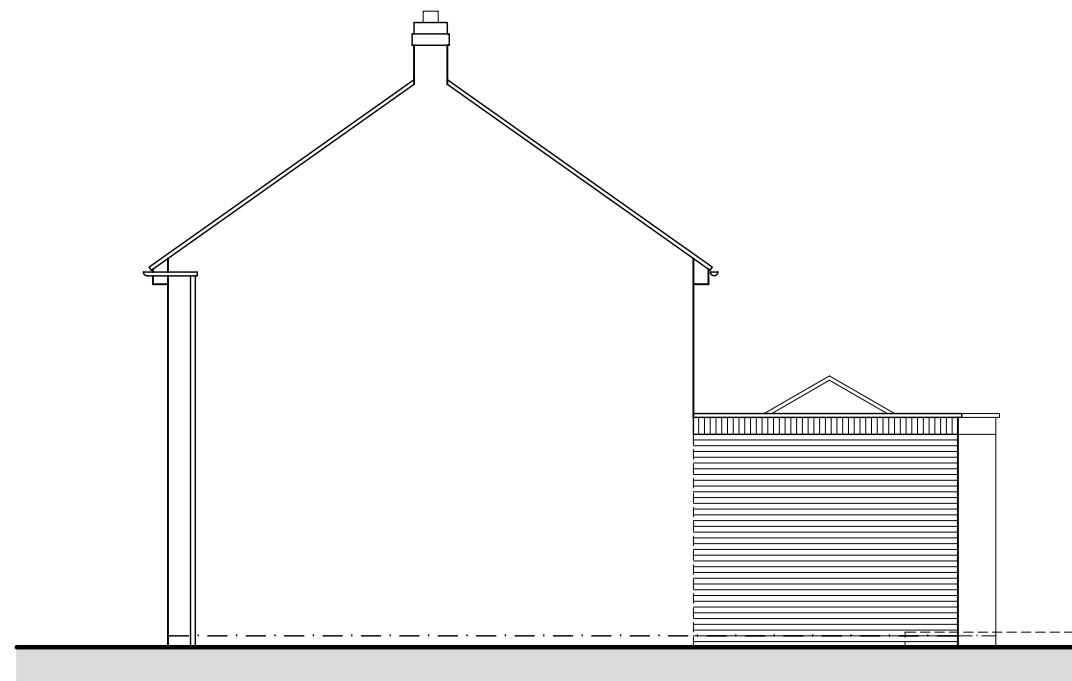

Side Elevation
(south east facing)

Notes:

This scheme is subject to Town Planning and all other necessary consents.

This drawing is a print and must not be scaled from without reference being made to the accompanying scale bar. Dimensions and levels, where given, are to be checked on site.

This drawing is to be read in conjunction with all other consultants' and specialists' drawings and documents and any discrepancies are to be reported to the architect prior to commencement of the relevant work.

Materials and the workmanship of all relevant trades shall comply fully with the British Standards.

This drawing remains the copyright of **Boyd Seddon Architect**.


METERS	0	0.5	1	1.5	2
1:50					
1:100					

REV | DATE

NOTES:

- structural arrangements are schematic & subject to detailed design by structural engineer

BOYD SEDDON
architect

 

07880 720711 • boyd@boydseddonarchitect.com

RIBA Chartered • ARB Registered • Green Register

CLIENT

Mr & Mrs Clarke

PROJECT

49 Webb Close
Letchworth Garden City
SG6 2TY

DRAWING TITLE

Single Storey Rear Extension

PROPOSED ELEVATIONS

SCALE 1:100 at A3 DRAWING NUMBER REVISION

DATE Sept 2026

DRAWN bjs

PROJECT NUMBER

26371

PL-02