




SECTION A-A (part) (as existing) NORTH ELEVATION (as existing)

EAST ELEVATION (as existing)


WEST ELEVATION (as existing)




SOUTH ELEVATION (as existing)

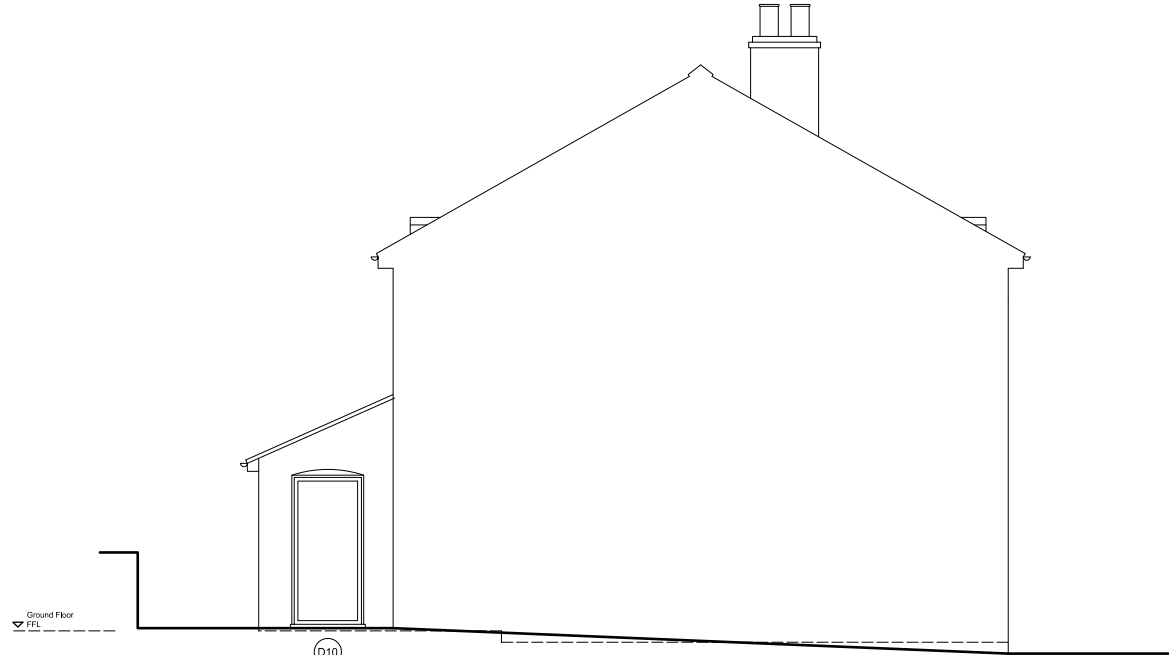

SECTION B-B (as existing)

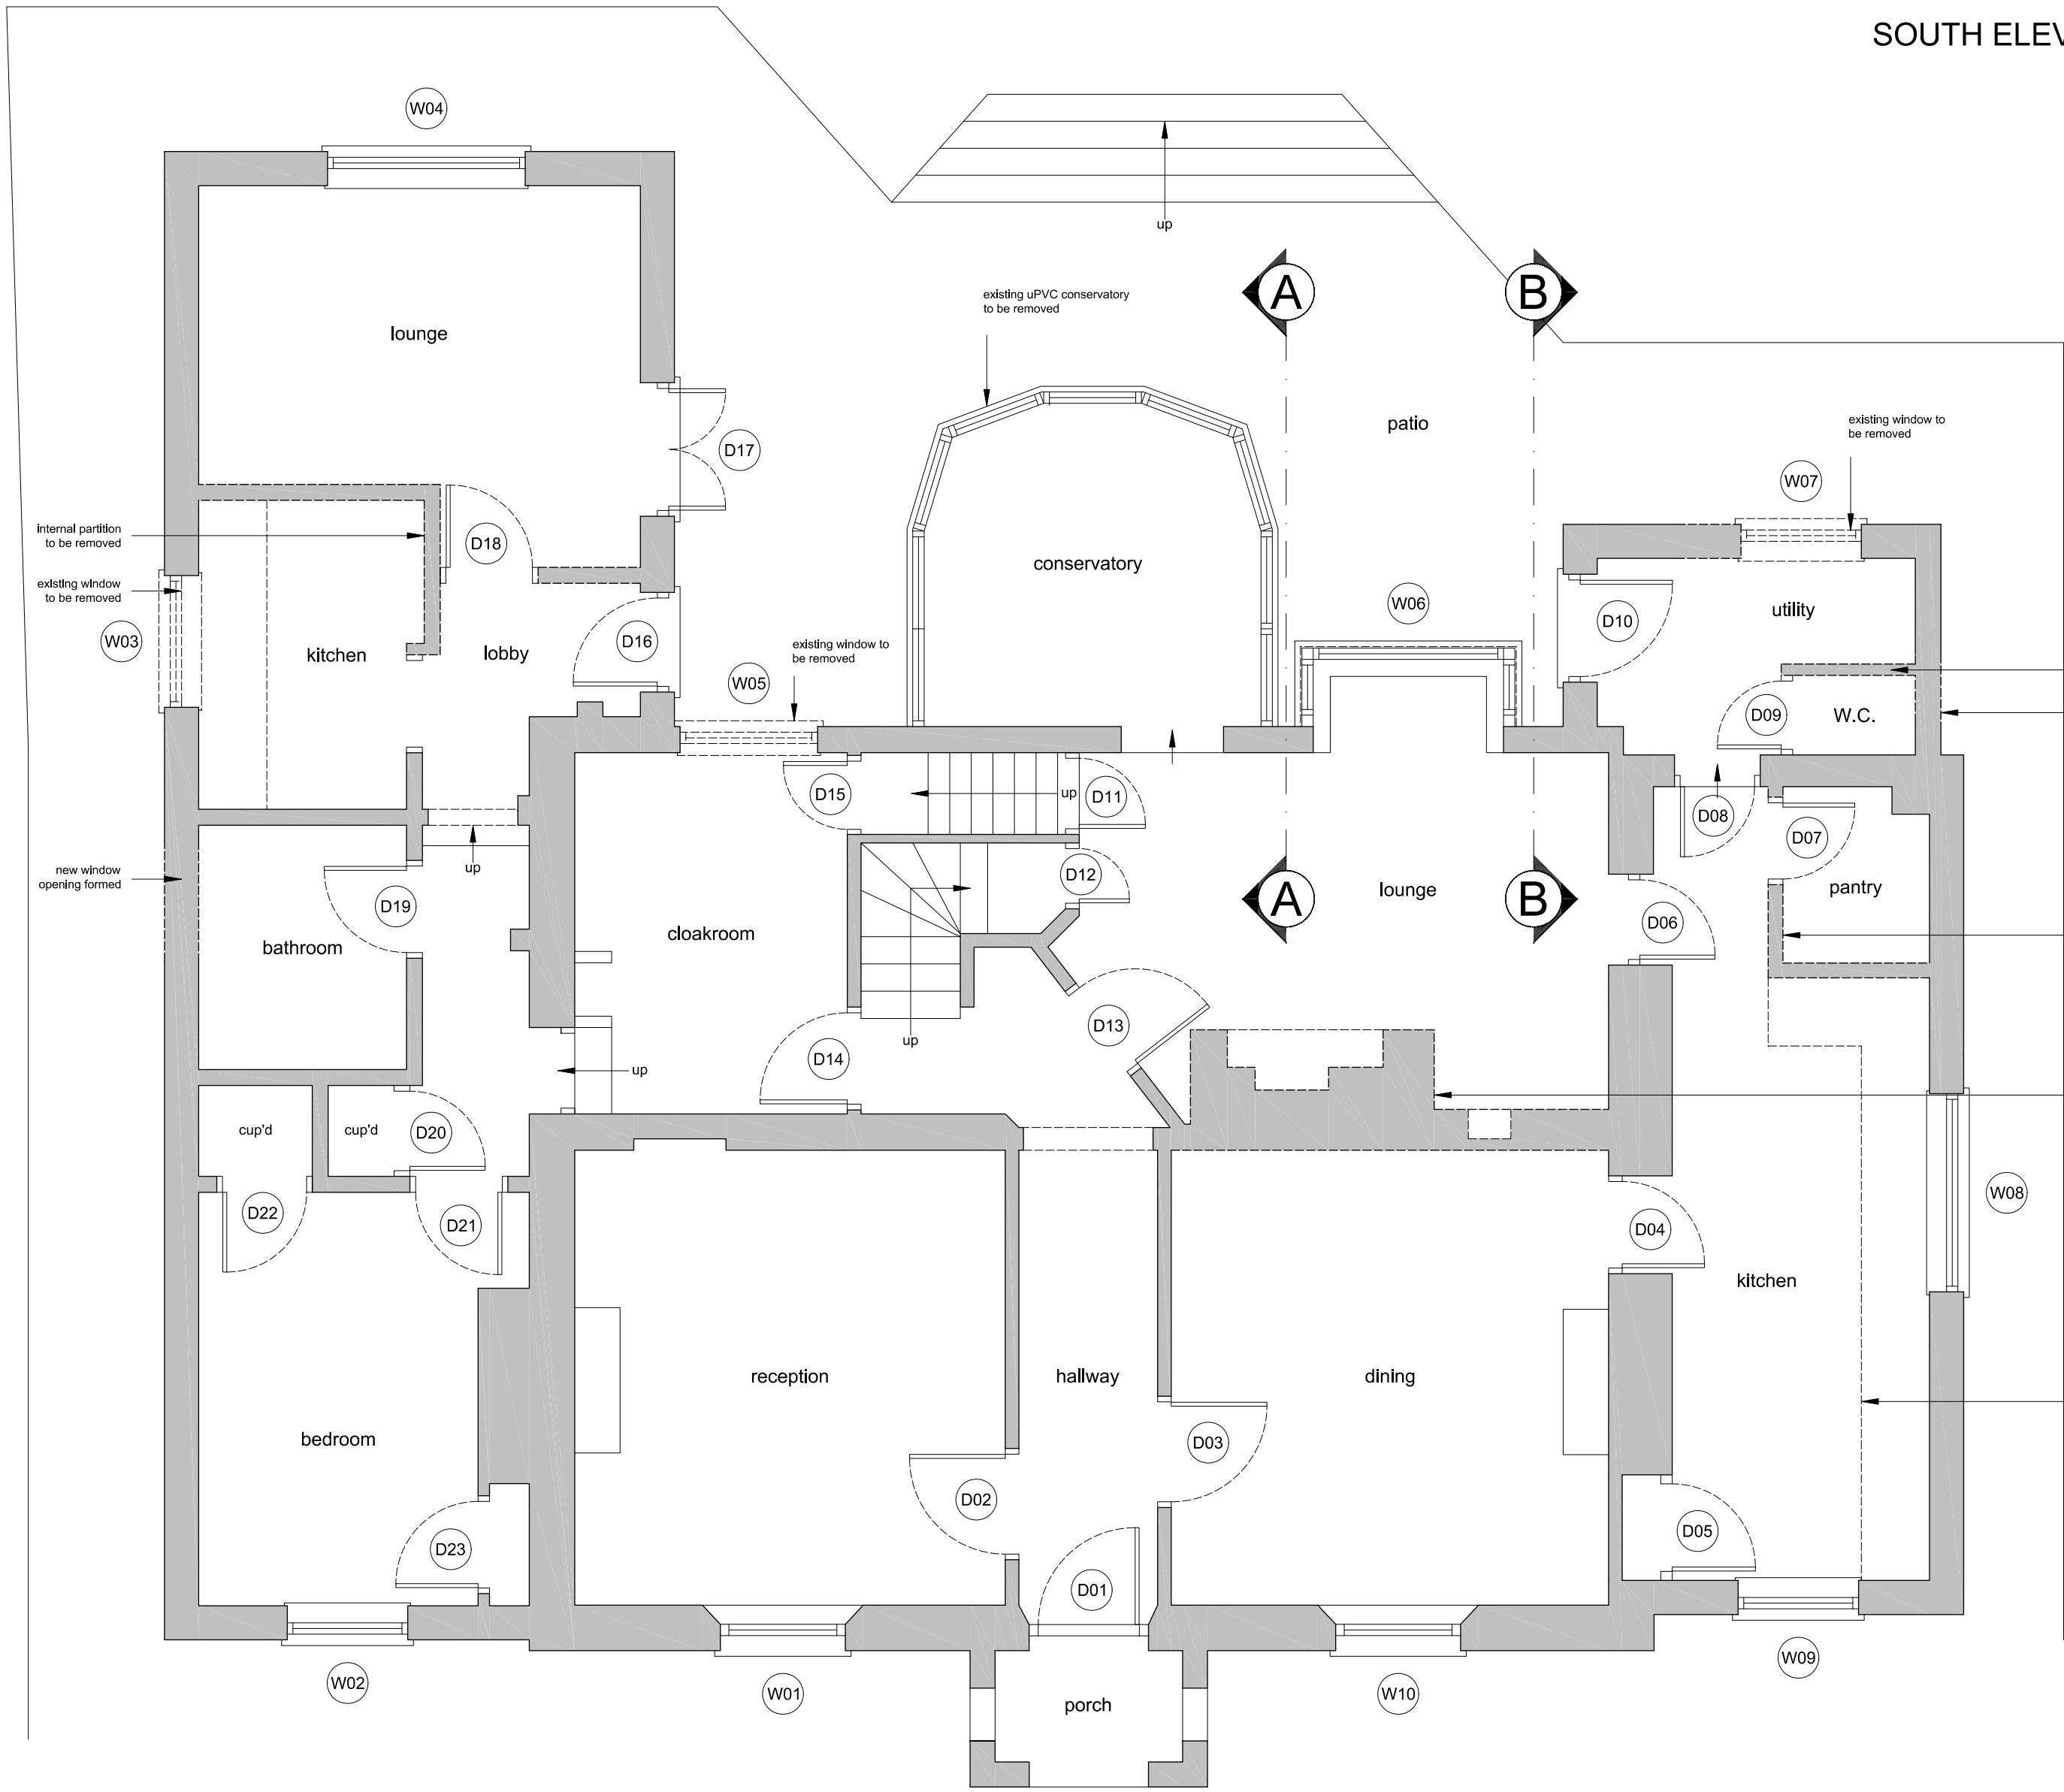

GROUND FLOOR PLAN (as existing)

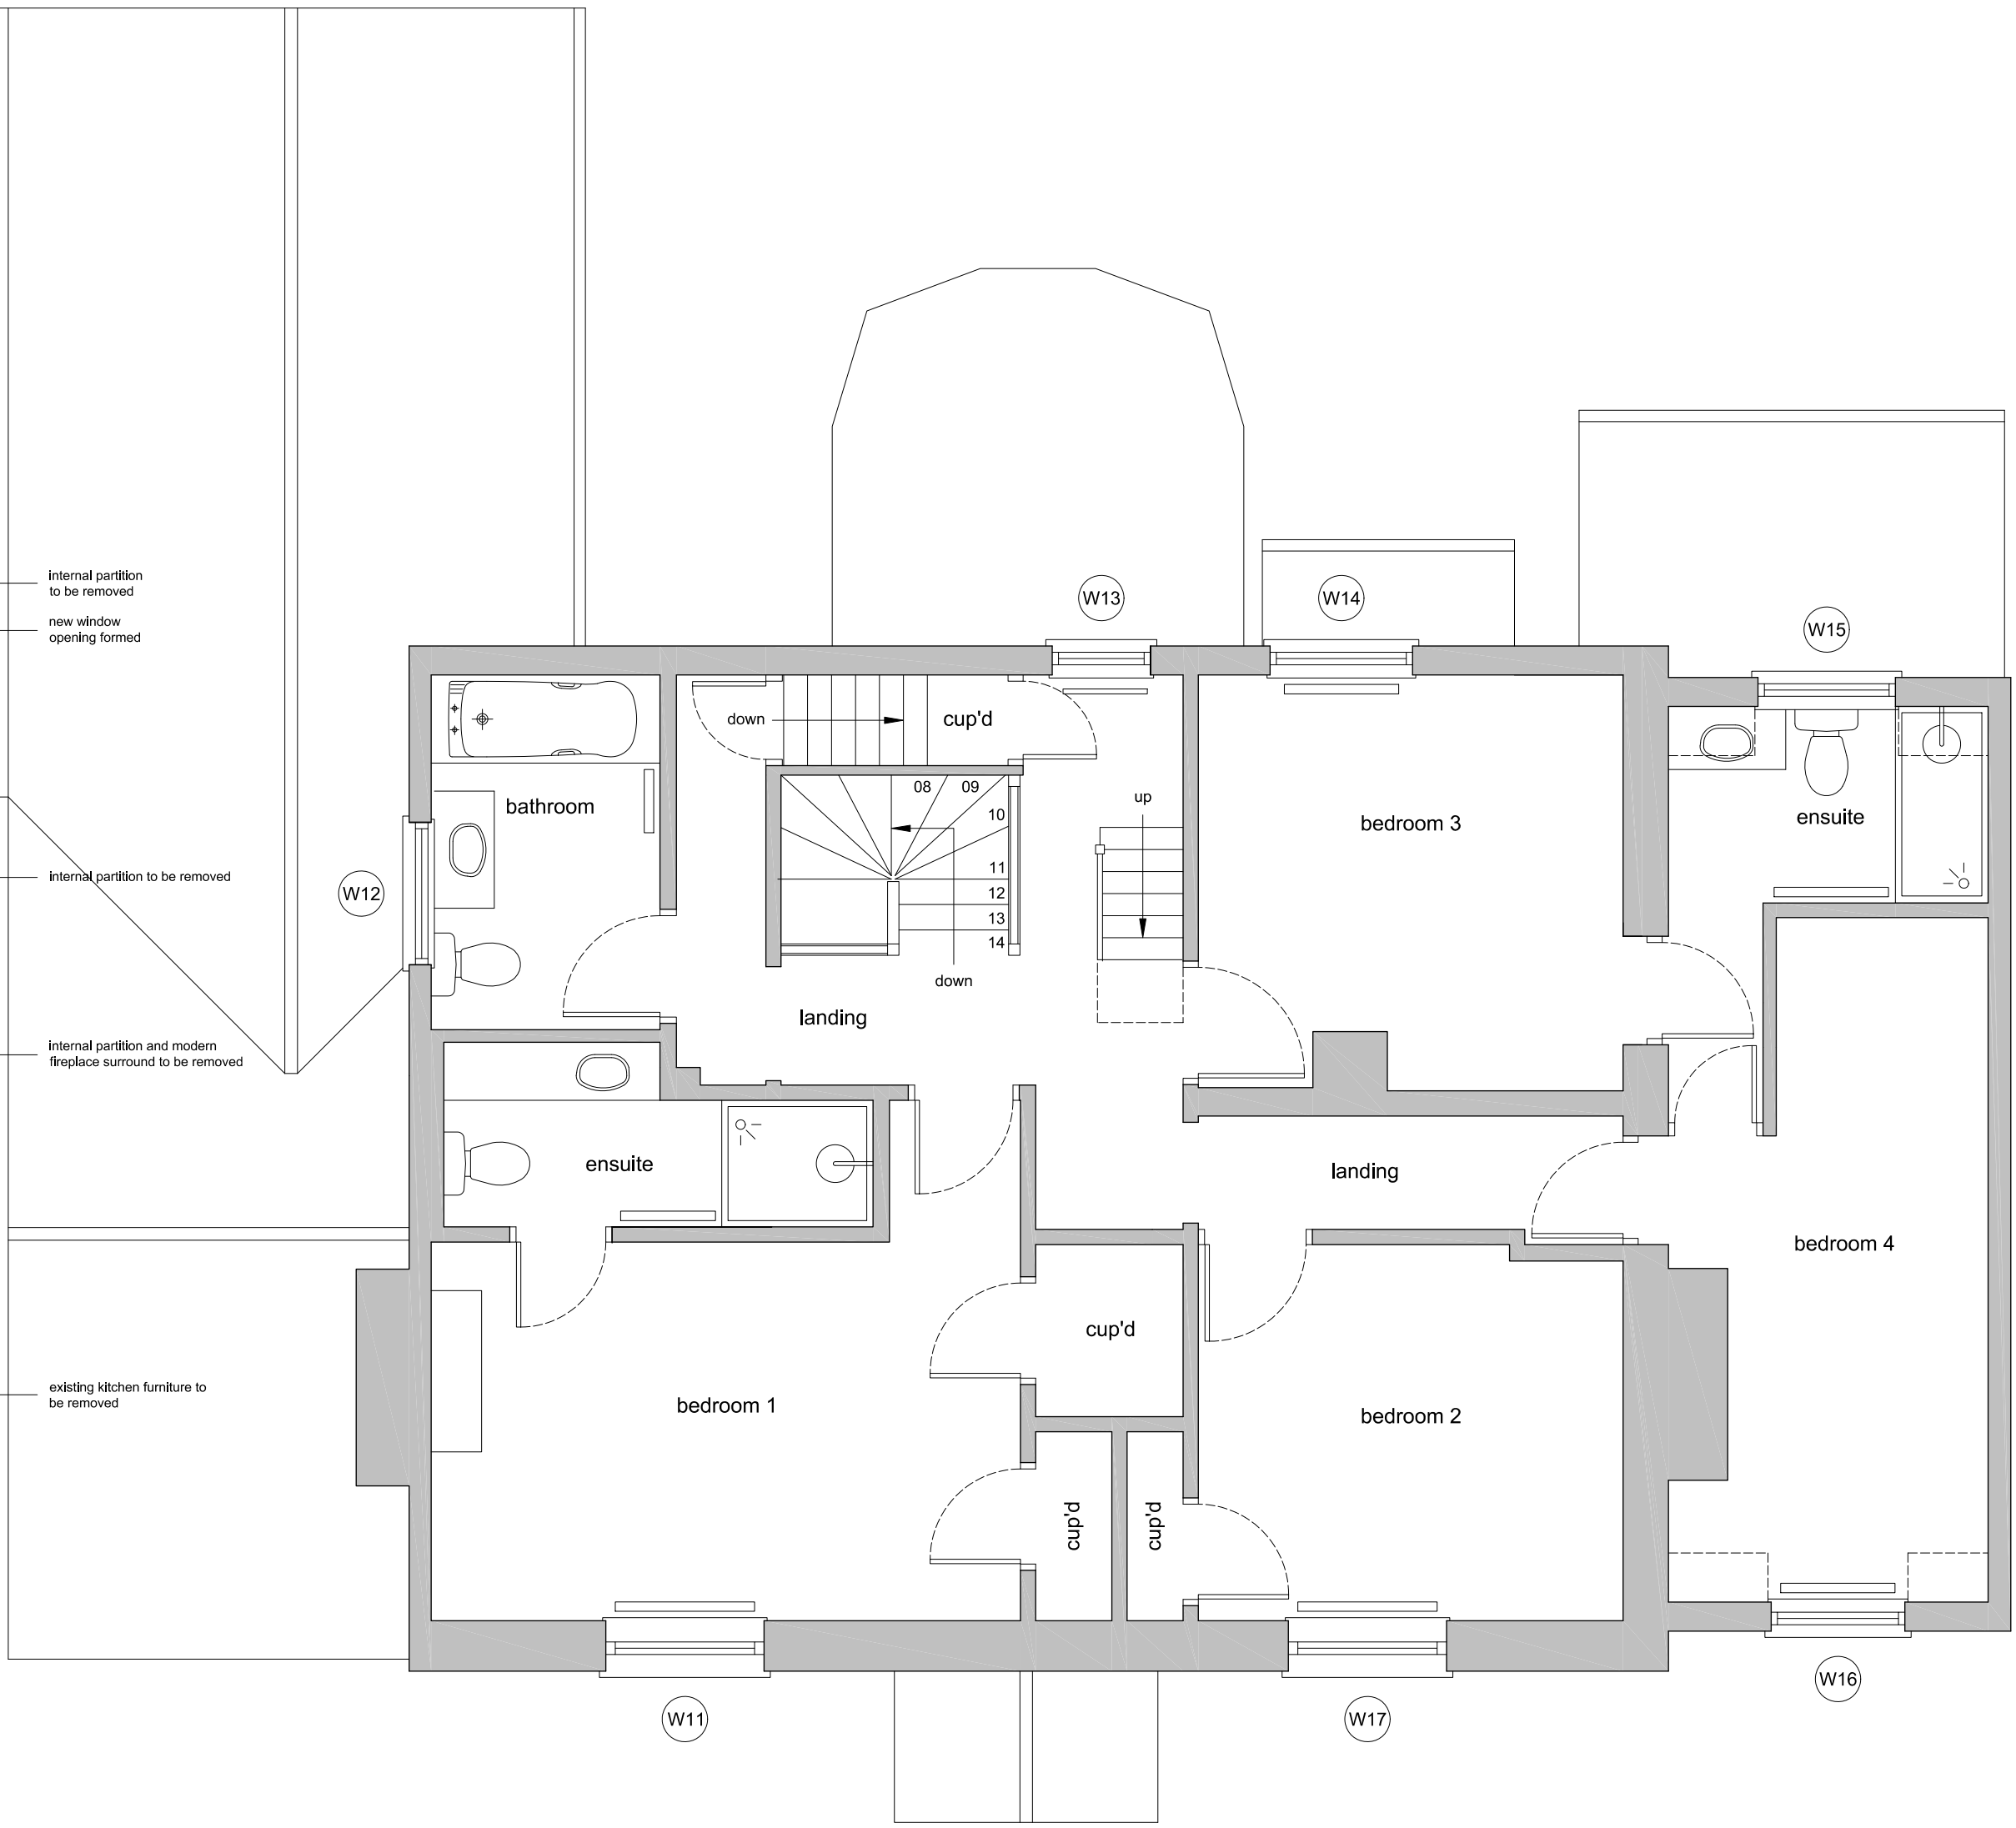

FIRST FLOOR PLAN (as existing)

GENERAL NOTES

No.	Description
01	Check all dimensions on site
02	Walls existing
03	Walls removed

REVISIONS


Rev	Date	Description

DOOR SCHEDULE (Ground Floor)

No.	Location	Comments
D01	Hallway	Existing 6-panels door retained
D02	Reception (front)	Existing door retained
D03	Dining / hallway	Existing door retained
D04	Dining / kitchen	Existing modern door retained
D05	Kitchen cup'd	Existing modern door removed
D06	Kitchen / lounge	Existing modern door removed
D07	Pantry	Existing modern door removed
D08	Kitchen / utility	Existing modern door retained
D09	W.C.	Existing modern door removed
D10	Utility	Existing modern door replaced
D11	Second Staircase	Existing door retained
D12	Staircase cup'd	Existing door retained
D13	Lounge	Existing door retained
D14	Cloakroom	Existing door retained
D15	Staircase cup'd	Existing door retained
D16	Annexe lobby	Existing modern door removed
D17	Annexe lounge	Existing modern door removed
D18	Annexe lounge	Existing modern door removed
D19	Annexe bathroom	Existing door retained
D20	Annexe cup'd	Existing door retained
D21	Annexe bedroom	Existing door retained
D22	Annexe cup'd	Existing door retained
D23	Annexe cup'd	Existing door retained

WINDOW SCHEDULE

No.	Location	Comments
W01	Reception	Existing original sash window replaced
W02	Annexe bedroom	Existing modern sash window replaced
W03	Annexe kitchen	Existing modern casement window removed
W04	Annexe lounge	Existing modern casement window replaced
W05	Cloakroom	Existing modern casement window removed
W06	Lounge	Existing modern casement window replaced
W07	Utility	Existing modern sash window removed
W08	Kitchen	Existing modern casement window replaced
W09	Kitchen	Existing modern sash window replaced
W10	Dining	Existing modern sash window replaced
W11	Bedroom 1	Existing original sash window replaced
W12	Bathroom	Existing modern casement window replaced
W13	Landing	Existing modern sash window replaced
W14	Bedroom 3	Existing modern casement window replaced
W15	Ensuite	Existing modern sash window replaced
W16	Bedroom 4	Existing modern sash window replaced
W17	Bedroom 2	Existing modern sash window replaced
W18	Attic gable window	Existing modern casement window replaced

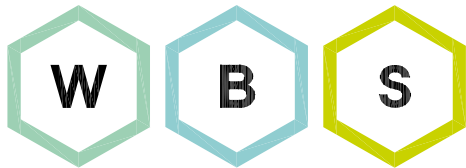

WHITEBRICK

29b Hermitage Road,
Hitchin, Hertfordshire, SG5 1BY.
info@whitebrick.studio

CLIENT

Mr and Mrs Watts

PROJECT

Alterations at
The Old Rectory, Stevenage Road,
Little Wymondley, SG4 7HY.

DRAWING TITLE

Existing Plans and
Elevations

INFORMATION

Job ref	2411
Drawing no.	2411-01
Scale	1:50, 1:100 @ ISOA1
Date	Nov 24
Drawn	CWM