


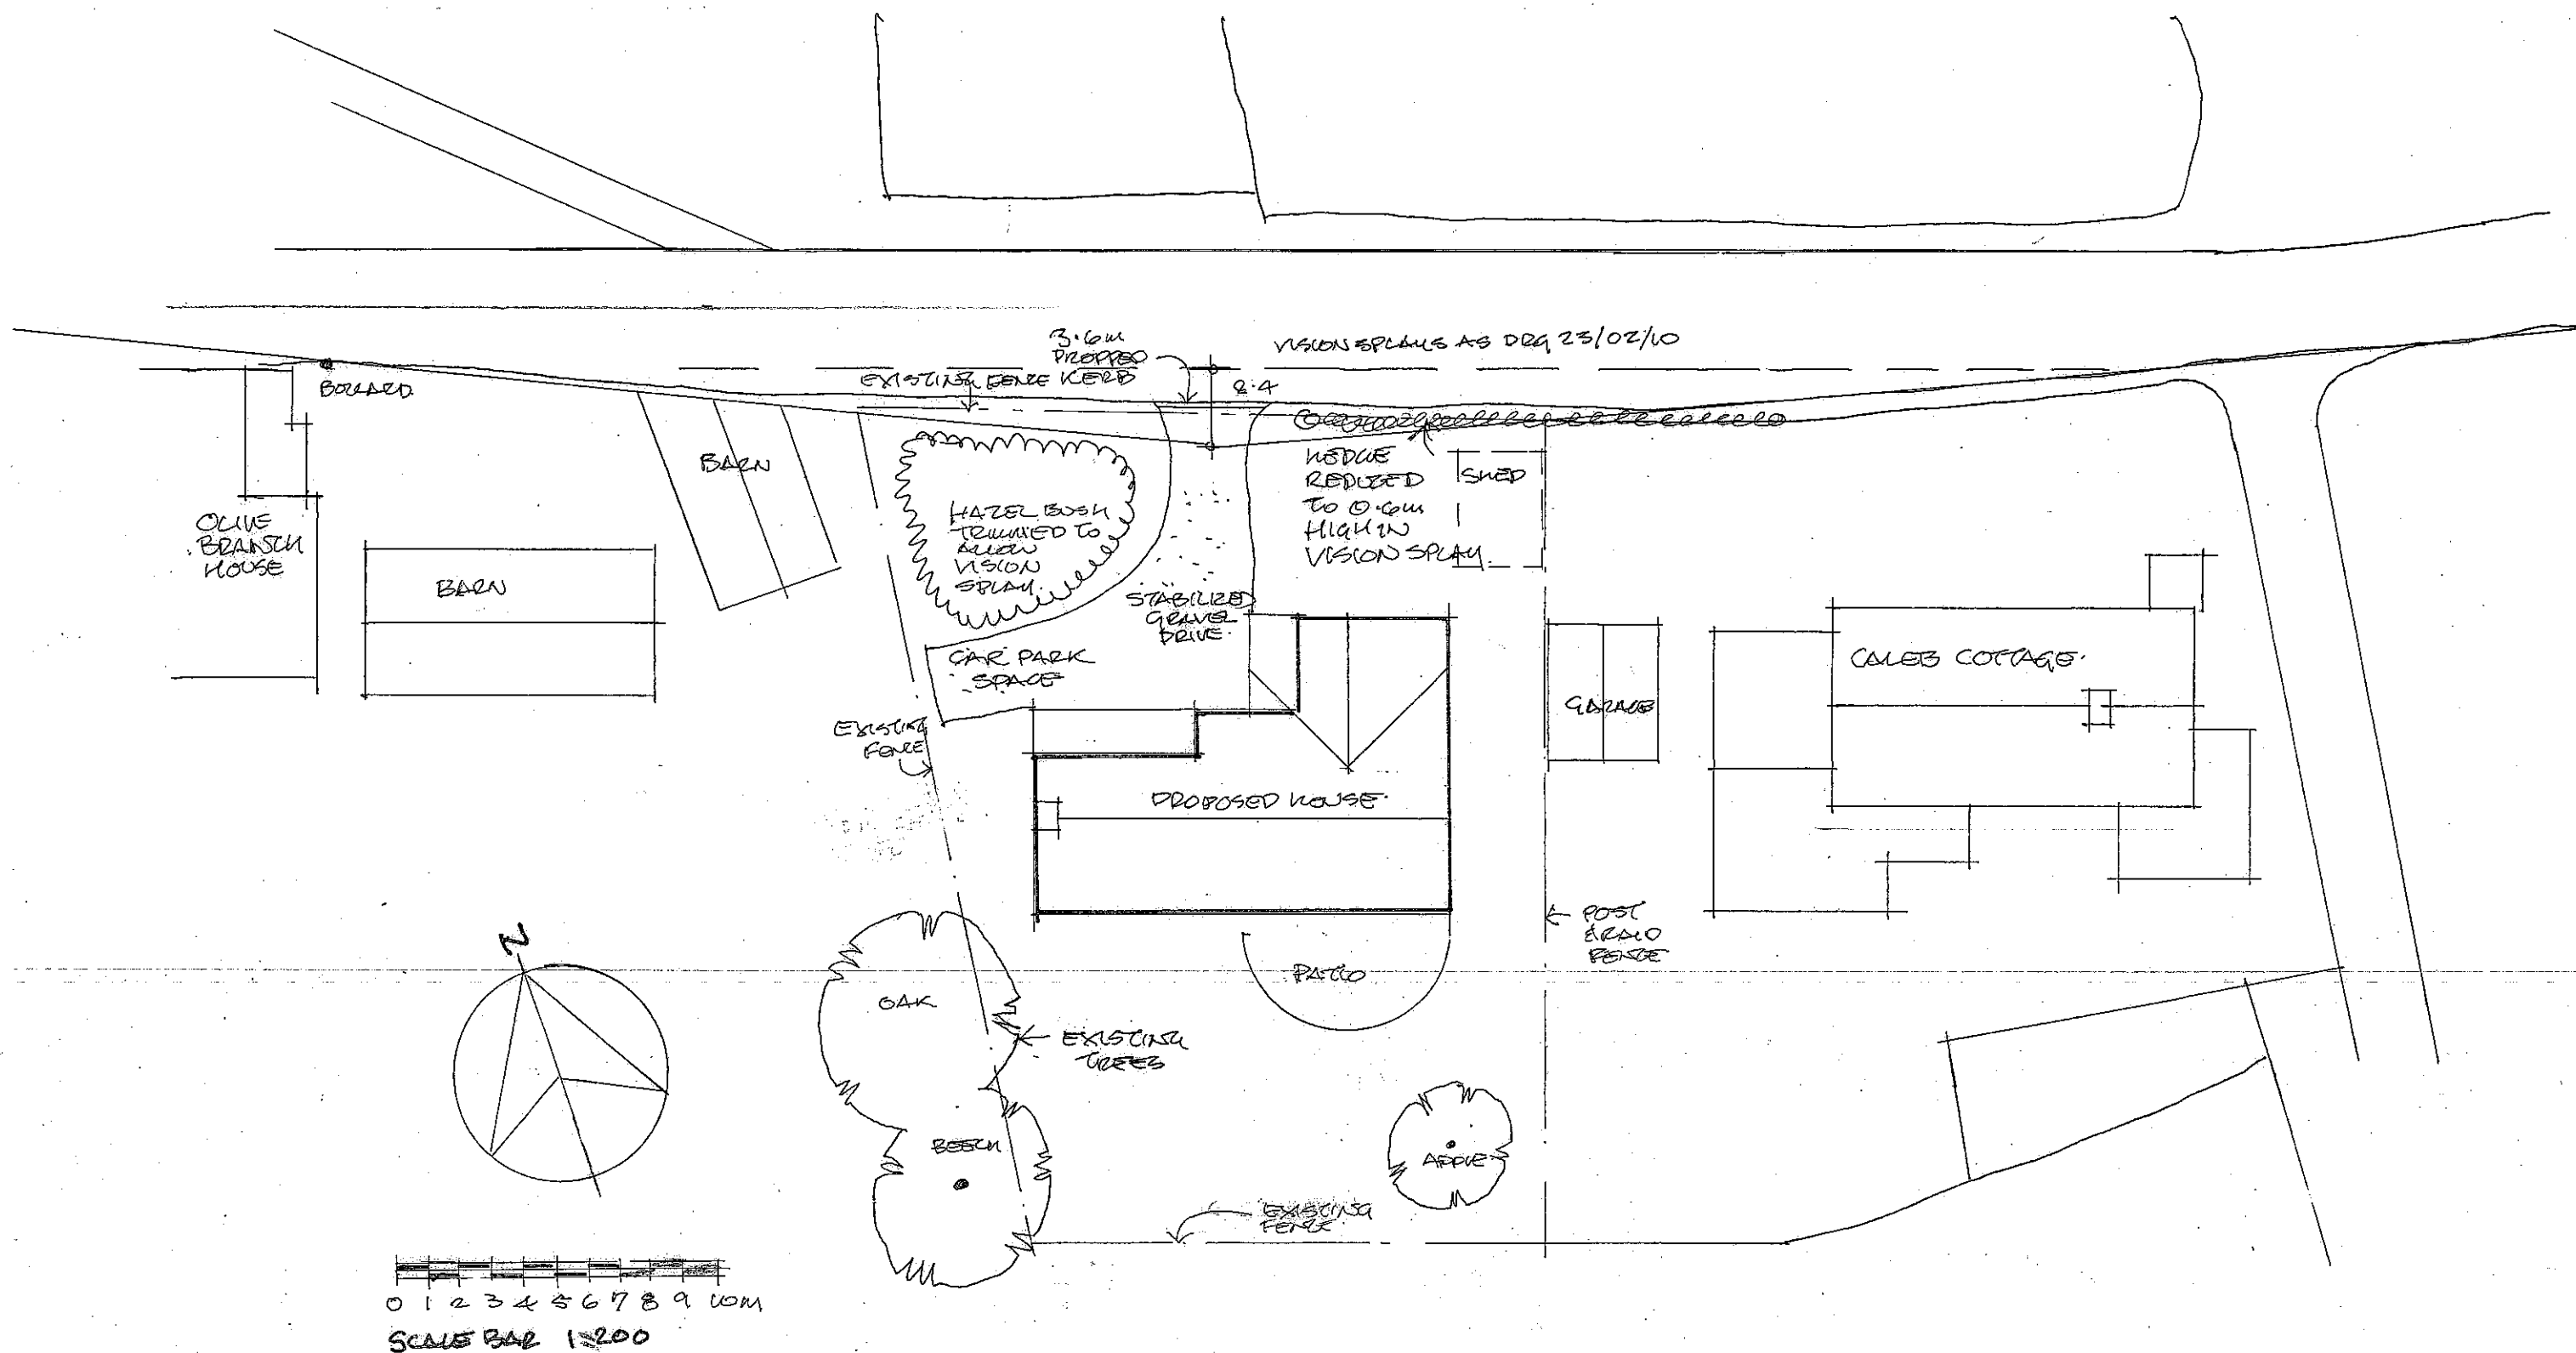

Revisions A 21/07/24 REDRAWN TO SHOW VISION SPLAYS ETC AS REQ 23/02/10

 Edmund Wright Architect THE BARN • PRESTON ROAD GOSMORE • HERTFORDSHIRE • SG4 7QS TELEPHONE 01462 422334 EMAIL edmund@edmundwrightarchitect.co.uk PRINCIPAL - EDMUND WRIGHT, R.I.B.A.	Project NEW DWELLING	
	Client MR J BLAKSLEY	
	Title SITE PLAN	
	Scale 1:200 @ A3	Drawn by ECW
	Date JUNE 2024	Drawing No. 23/02/02A

DO NOT SCALE OFF THIS DRAWING

THIS DRAWING IS PROTECTED BY COPYRIGHT