


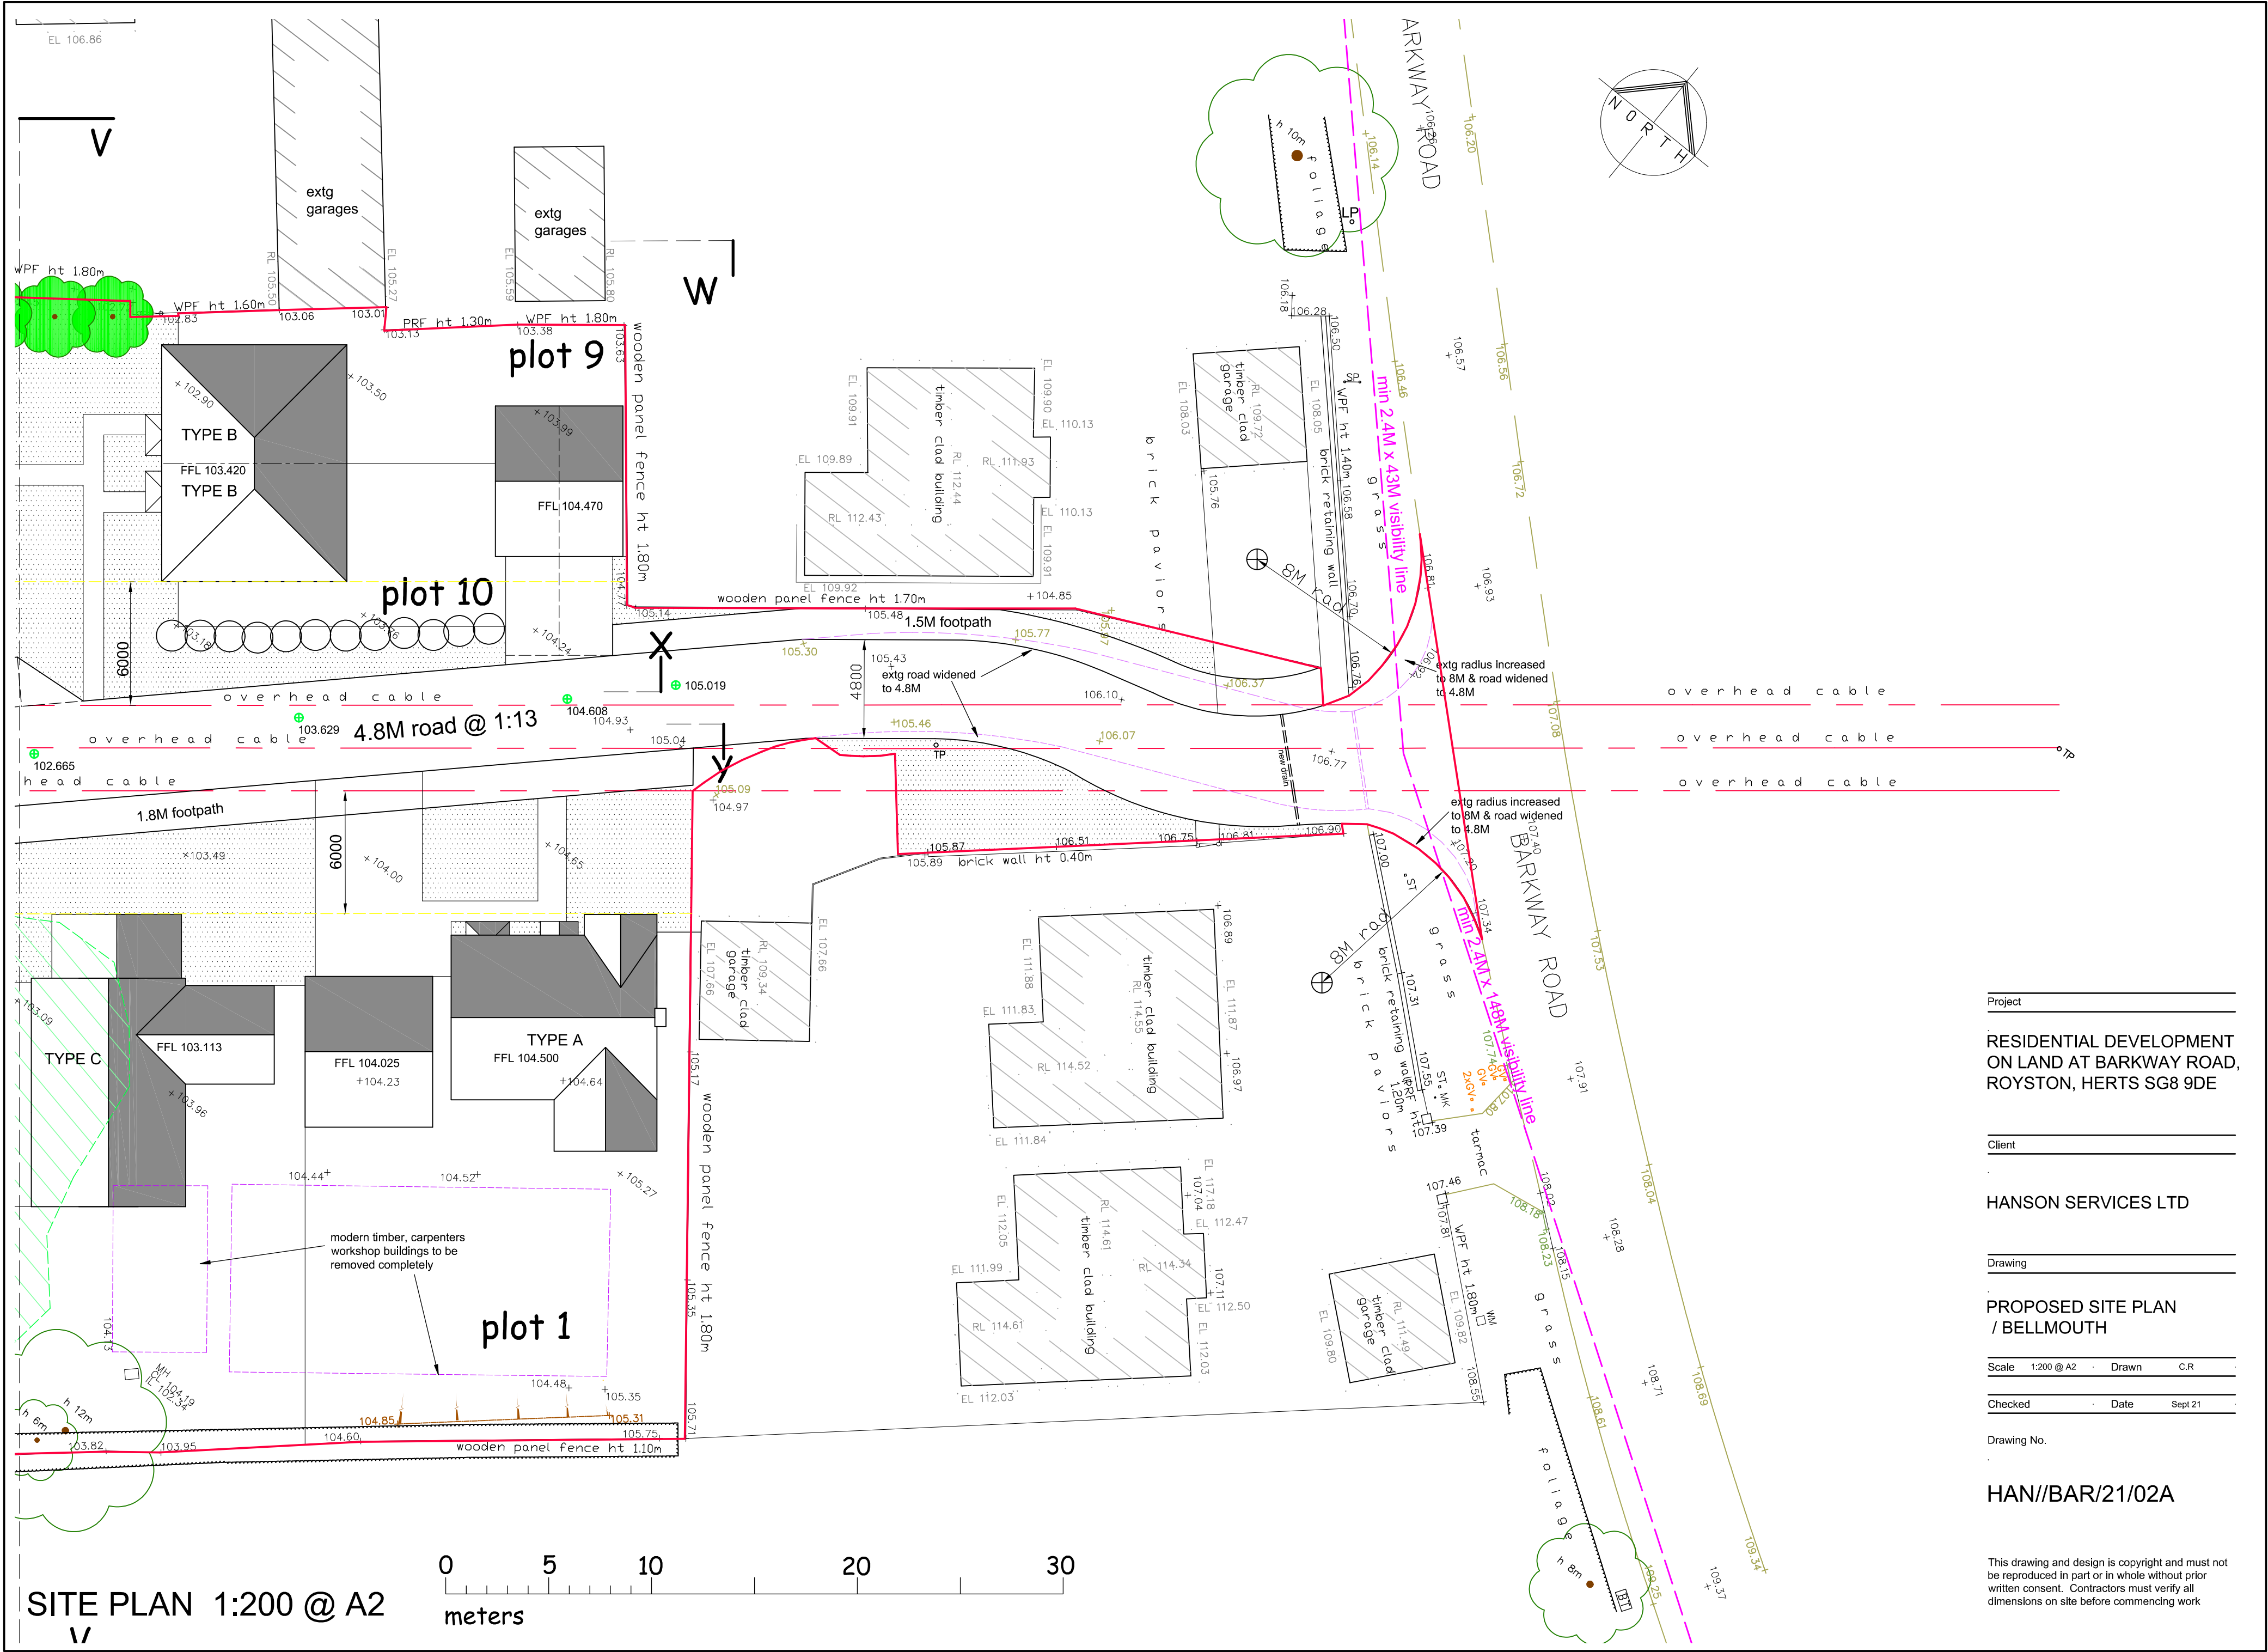

Project
RESIDENTIAL DEVELOPMENT
ON LAND AT BARKWAY ROAD,
ROYSTON, HERTS SG8 9DE

Client

HANSON SERVICES LTD

Drawing

PROPOSED SITE PLAN
/ BELLMOUTH

Scale 1:200 @ A2 Drawn C.R

Checked Date Sept 21

Drawing No.

HAN//BAR/21/02A

This drawing and design is copyright and must not
be reproduced in part or in whole without prior
written consent. Contractors must verify all
dimensions on site before commencing work