



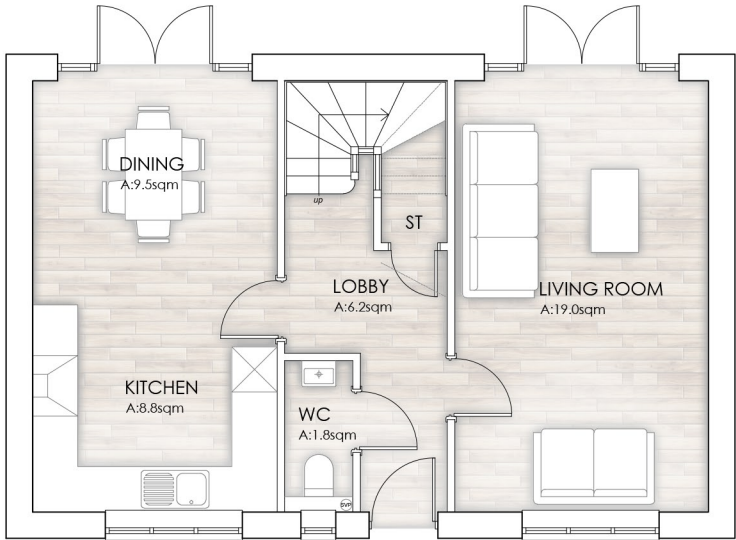

Proposed Ground Floor Plan

0 1 2 3 4 5m

Scale
GIA: 101sqm (1095sqft)

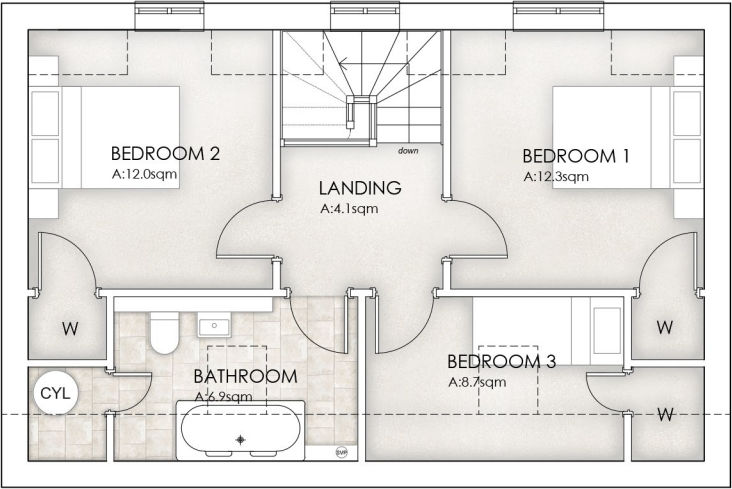

Proposed First Floor Plan

REV:	BY:	DATE:	DETAILS:
------	-----	-------	----------



PROJECT:

Ashwell Street
ASHWELL

DRAWING TITLE:

Propose Floor Plans
Plot 10

SCALE: 1:100 (A2) STAGE: Planning DATE: Jun 2024

DRAWING NO: A_2133 PL210 REVISION: -