



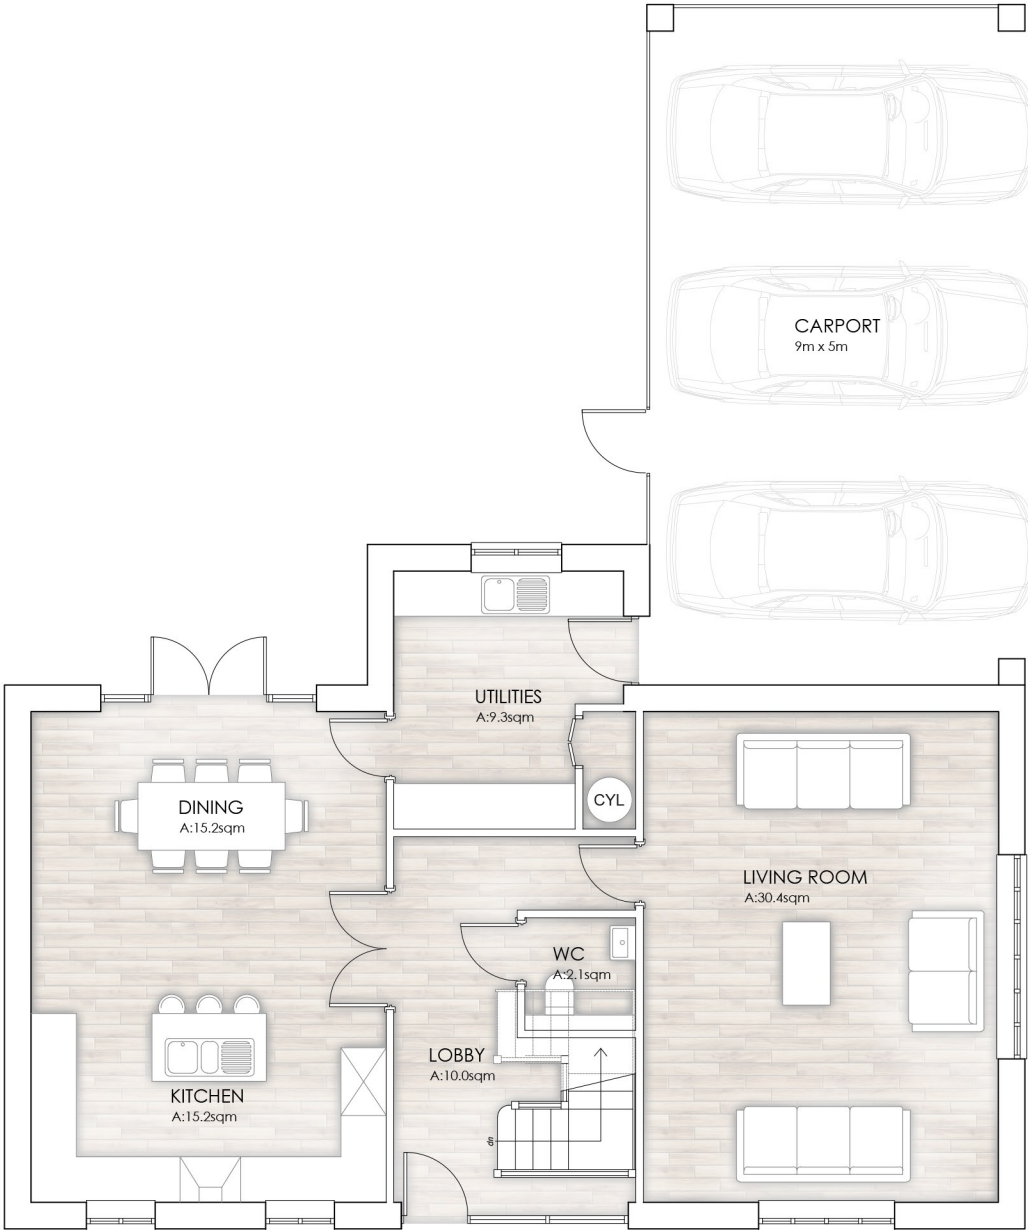

Proposed Ground Floor Plan

0 1 2 3 4 5m

Scale
GIA: 166sqm (1787sqft)

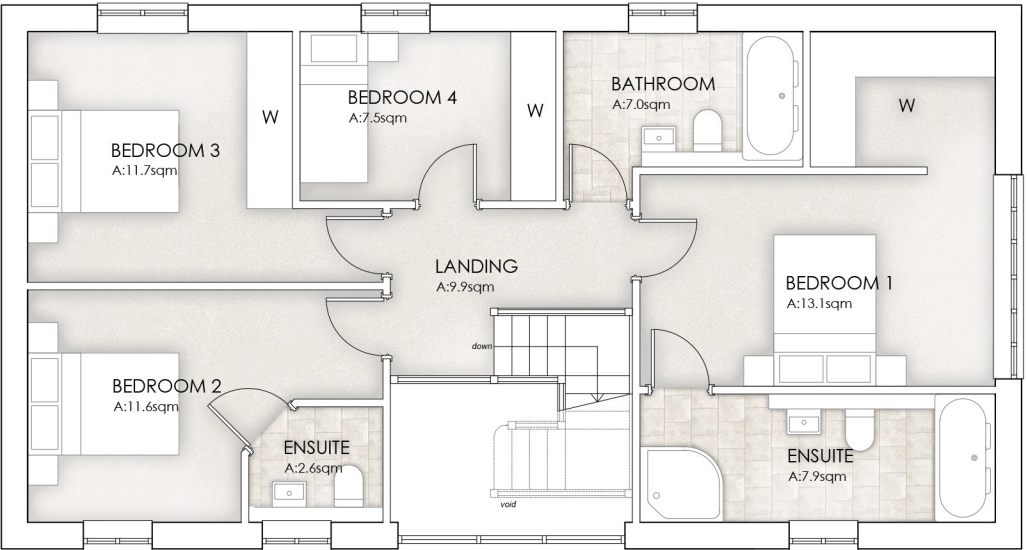

Proposed First Floor Plan



REV: BY: DATE: DETAILS:

PROJECT: Ashwell Street
ASHWELL

DRAWING TITLE: Propose Floor Plans
Plot 9

SCALE: 1:100 (A2) STAGE: Planning DATE: Jun 2024

DRAWING NO: A_2133 PL208 REVISION: -