


NOTES:

AT ARCHITECTURE LIMITED
WWW.ATARCHITECTURELTD.COM
OXFORD HOUSE, CLIFTONVILLE, NORTHAMPTON, NN1 5BE
INFO@AT-ARCHITECTURE.UK

NO DIMENSIONS TO BE SCALED FROM DRAWING
ALL DIMENSIONS ARE APPROXIMATE AND TO BE
CHECKED ON SITE

THIS DRAWING IS FOR PLANNING PURPOSES ONLY
SUBJECT TO BUILDING CONTROL STANDARDS
AND COMMENTS

COPYRIGHT RESERVED

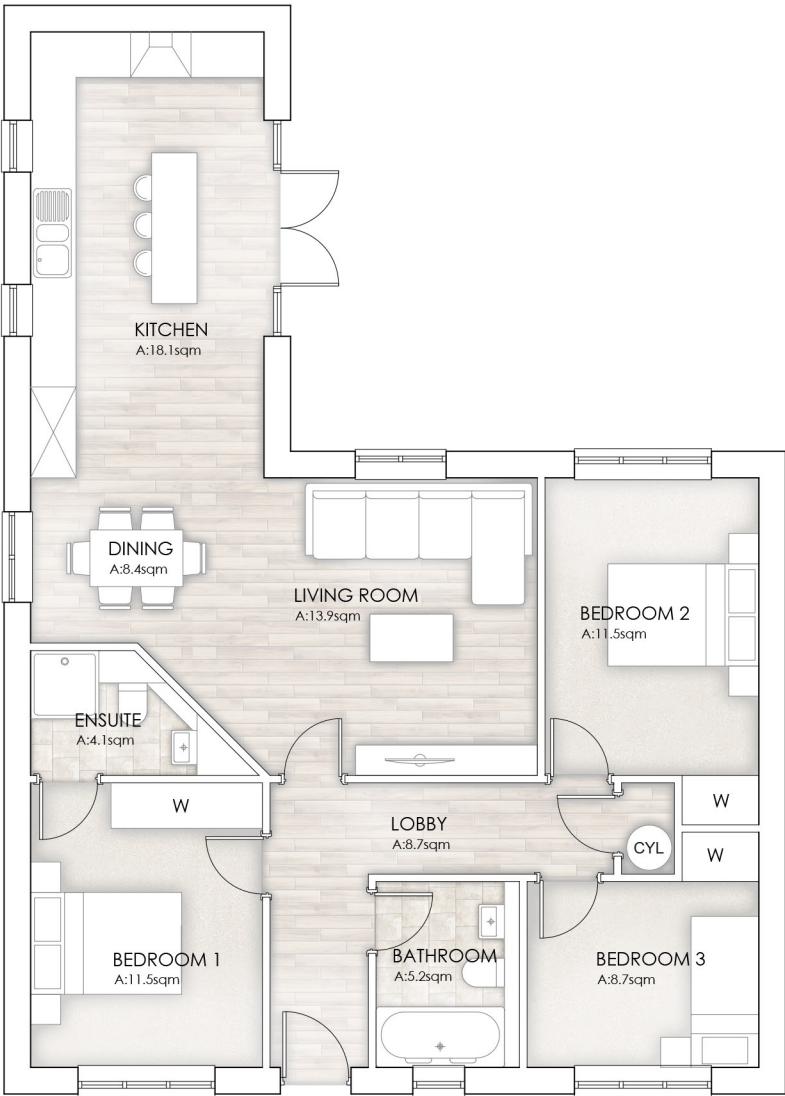

Proposed Ground Floor Plan

0 1 2 3 4 5m

Scale
GIA: 93.3sqm (1004sqft)

REV: | BY: | DATE: | DETAILS:



PROJECT:

**Ashwell Street
ASHWELL**

DRAWING TITLE:

**Propose Floor Plans
Plot 3**

SCALE: 1:100 (A2) STAGE: Planning DATE: Jun 2024

DRAWING NO: A_2133 PL203 REVISION: -