



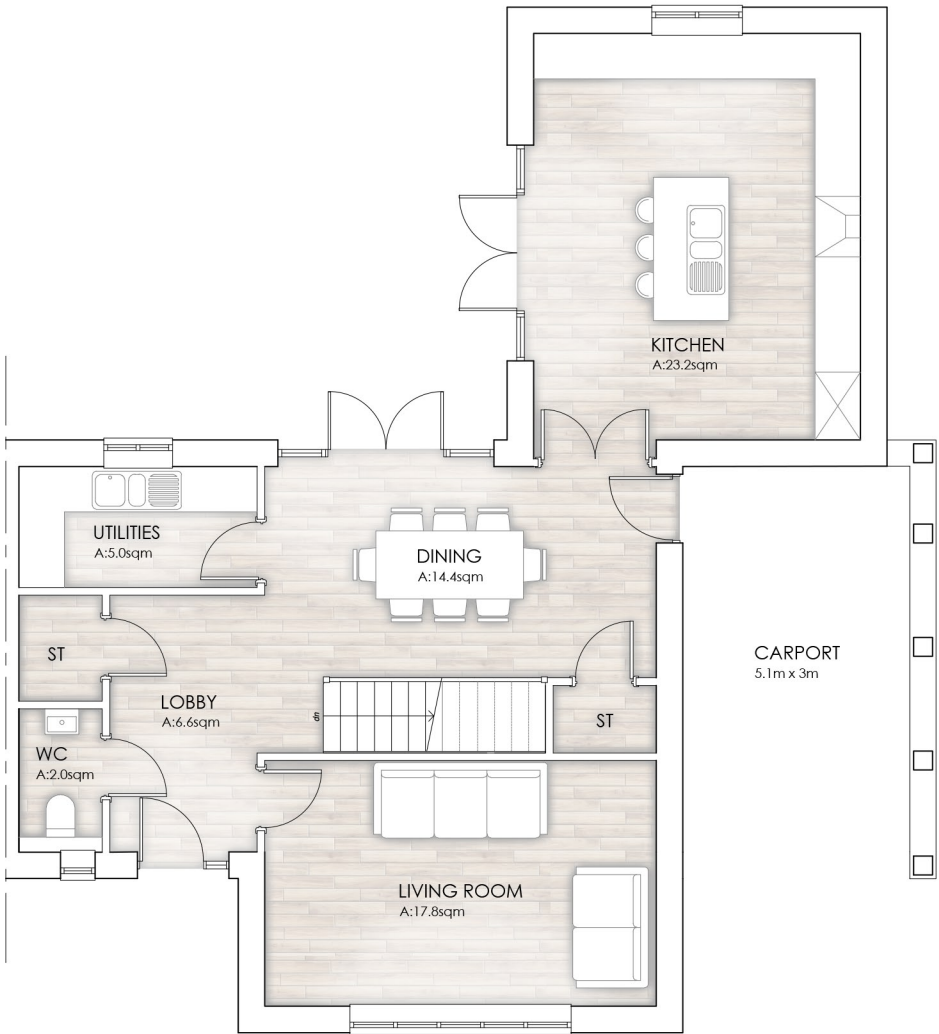

Proposed Ground Floor Plan

0 1 2 3 4 5m

Scale
GIA: 147.2sqm (1584sqft)

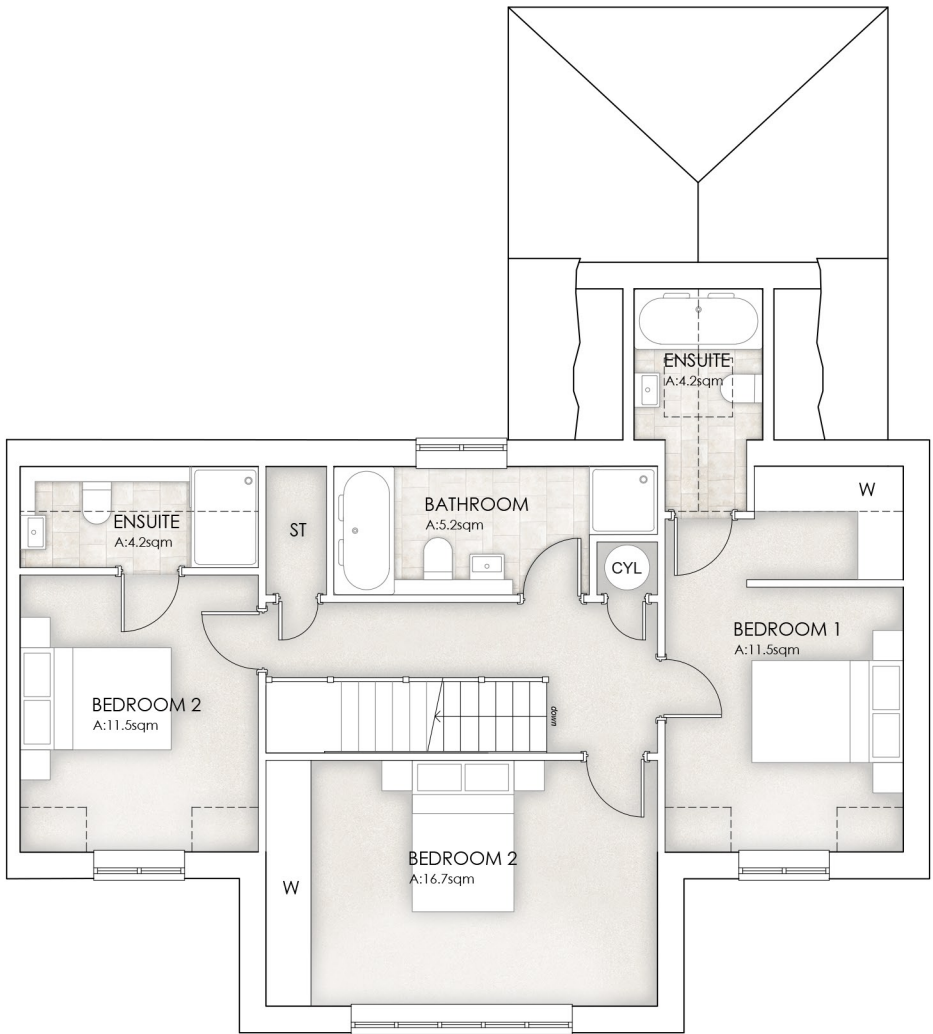

Proposed First Floor Plan



REV: | BY: | DATE: | DETAILS:

PROJECT: **Ashwell Street
ASHWELL**

DRAWING TITLE: **Propose Floor Plans
Plot 2**

SCALE: 1:100 (A2) STAGE: Planning DATE: Jun 2024

DRAWING NO: **A_2133 PL202** REVISION: -