




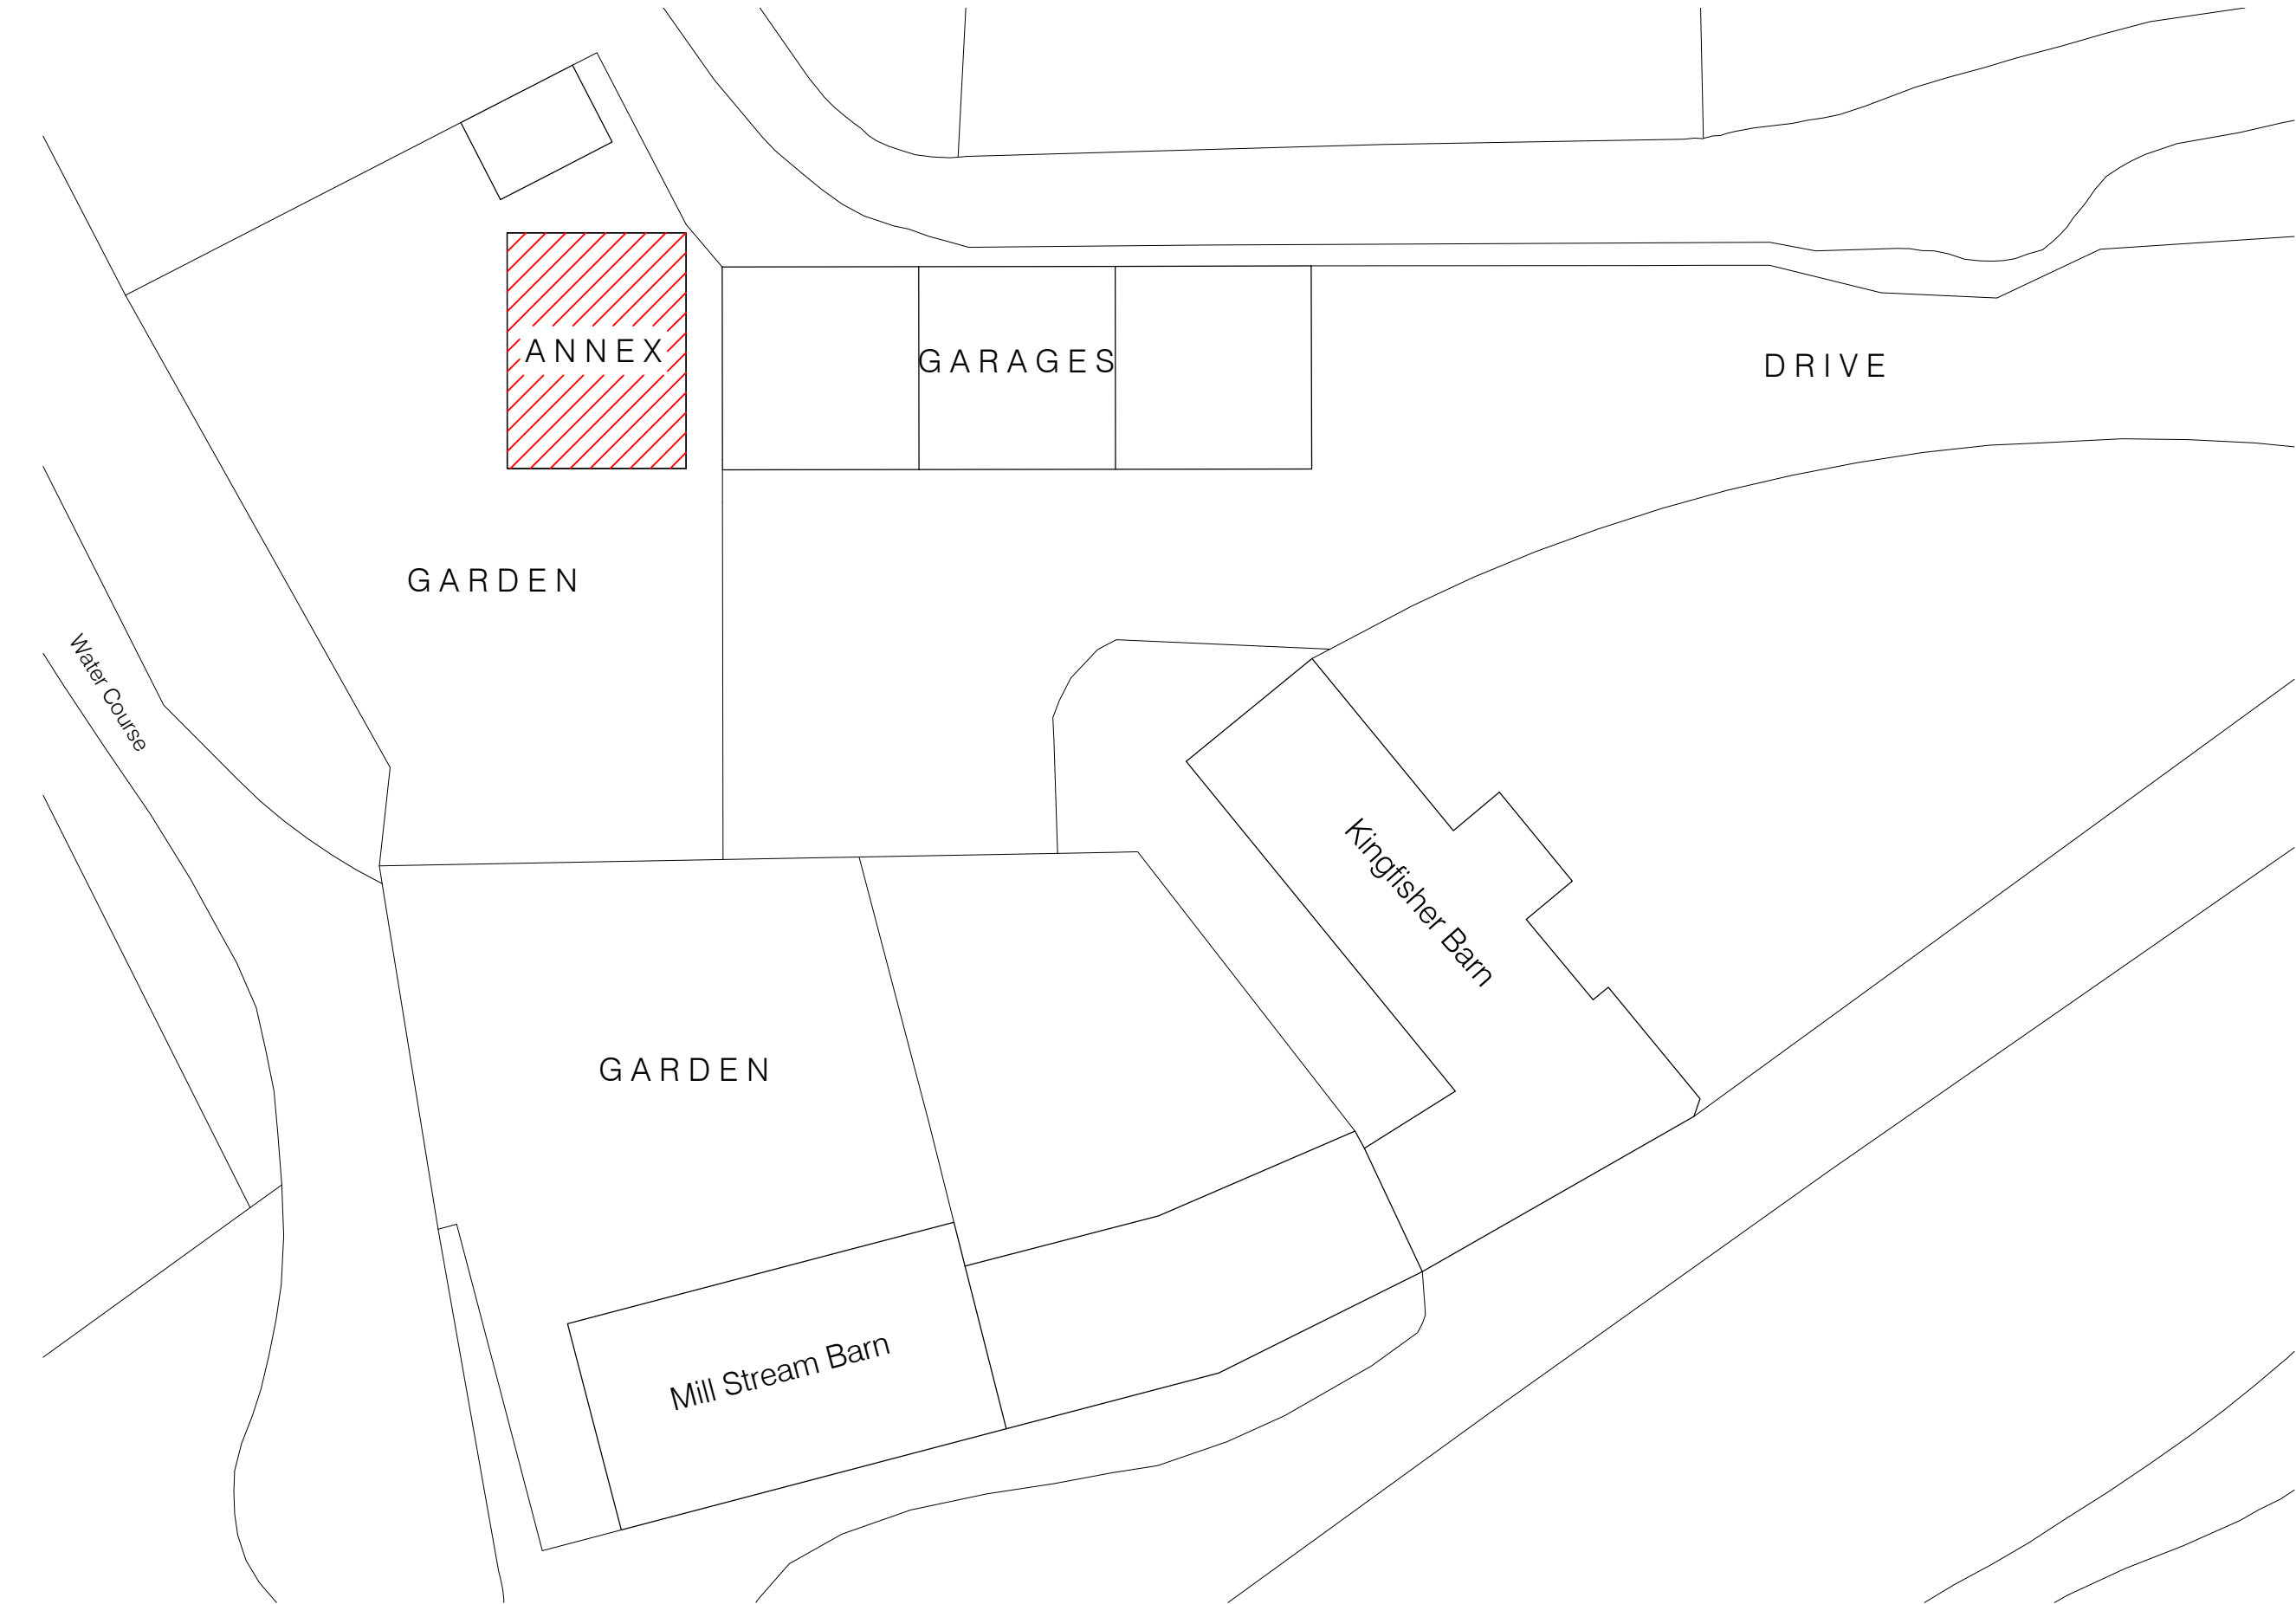


Site Block Plan scale 1:200

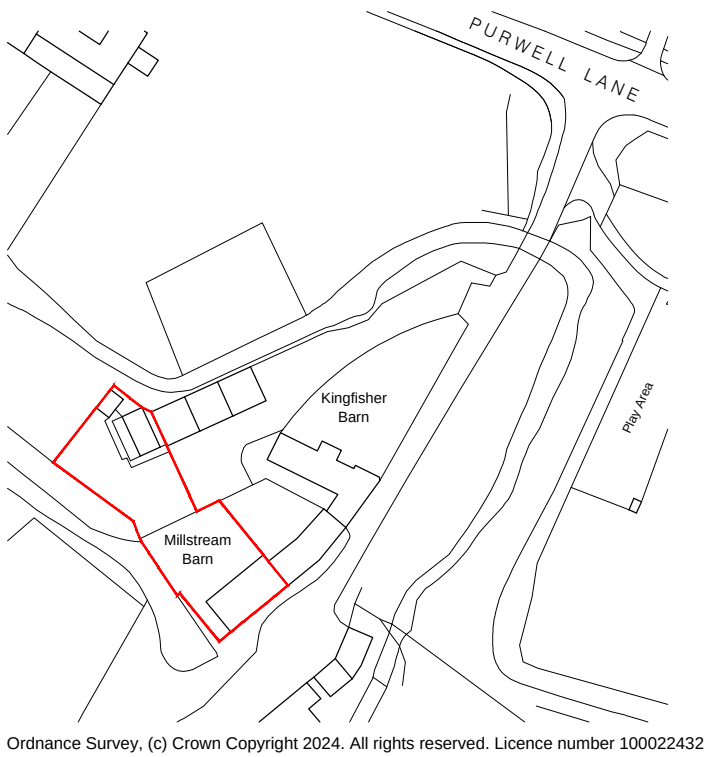


Site Plan scale 1:1250

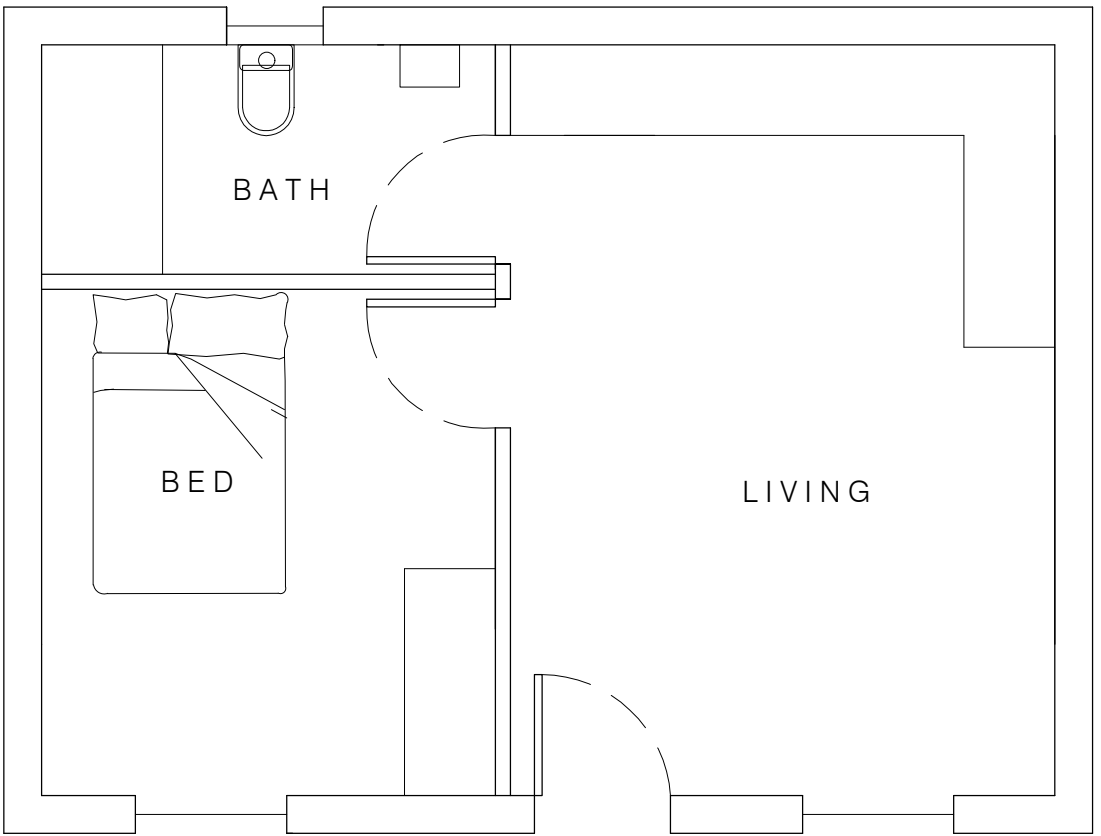


Floor Plan - scale 1:50

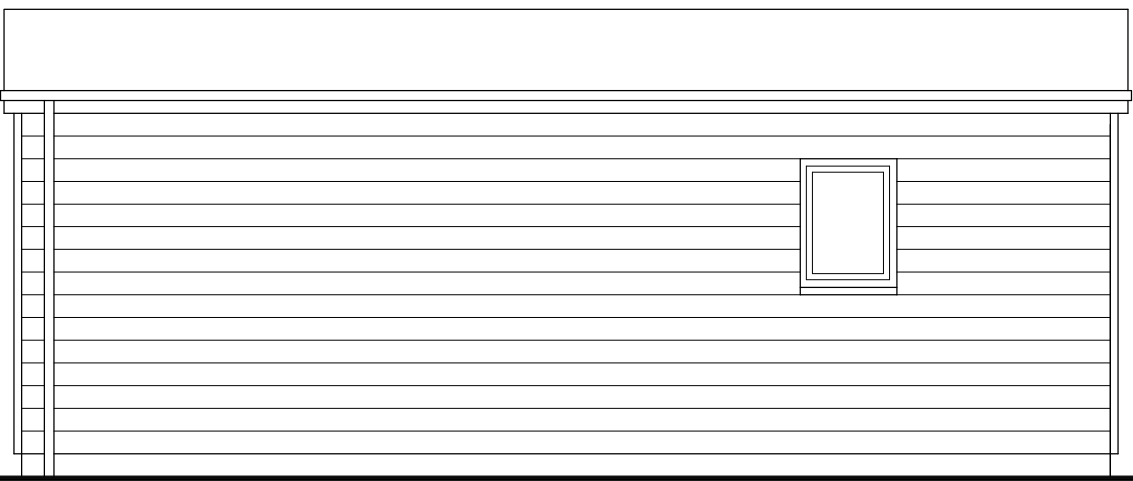


Rear Elevation - scale 1:50

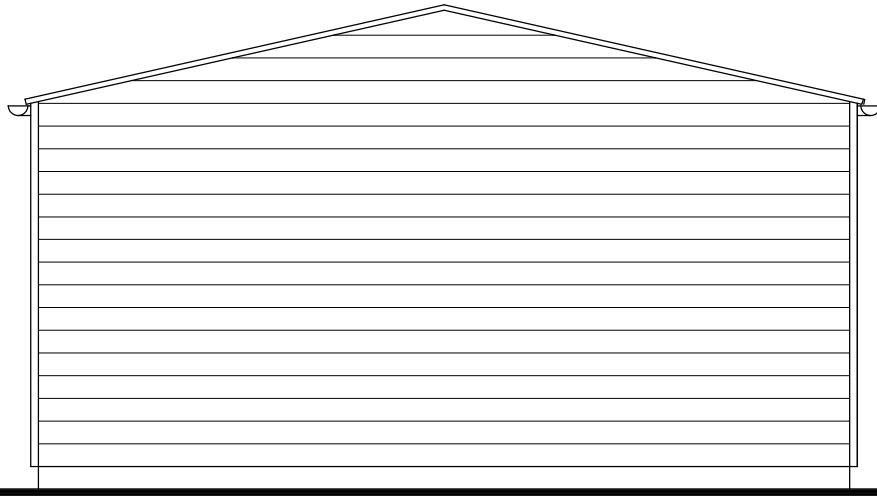

Side Elevation - scale 1:50

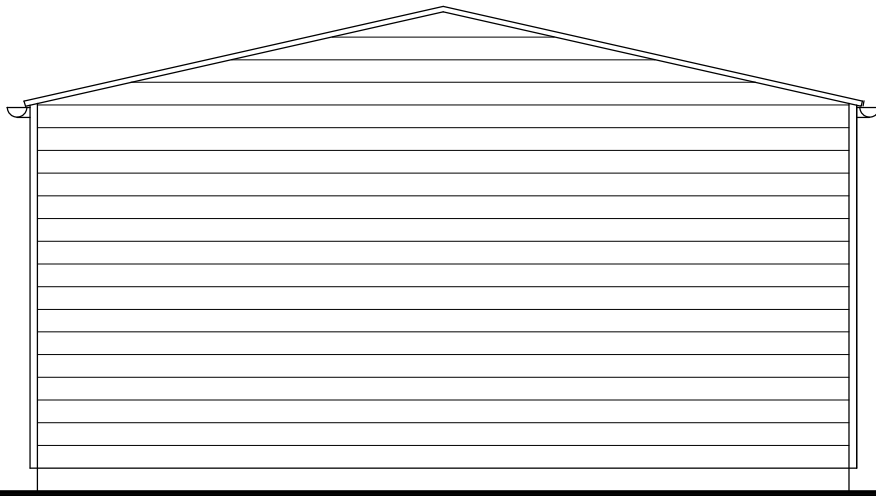


Side Elevation - scale 1:50

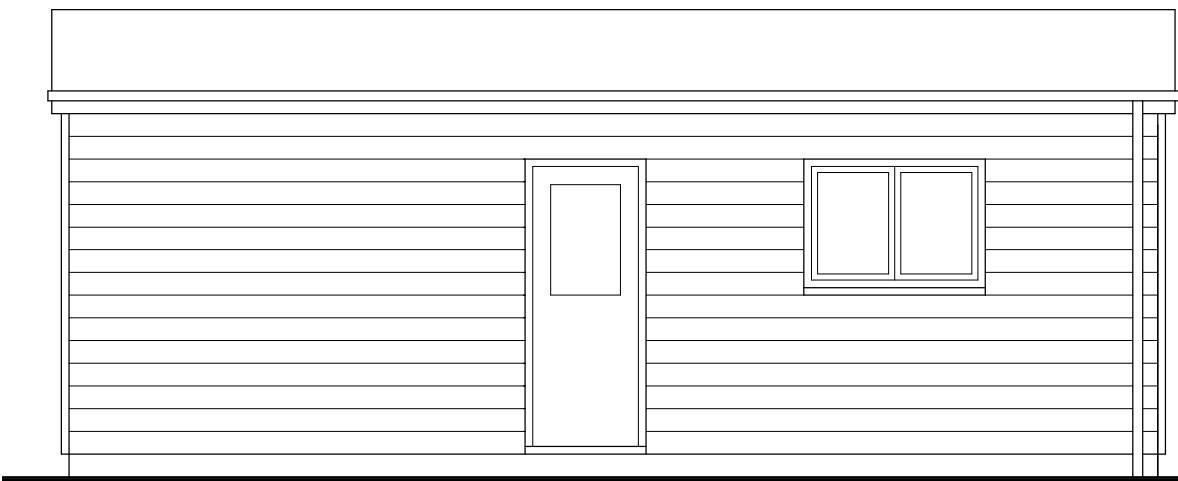

Front Elevation - scale 1:50

- CLIENT MUST SEEK SEPARATE SPECIALIST ADVICE ON PARTY WALL MATTERS IN SUFFICIENT TIME TO SERVE ALL NOTICES IF REQUIRED
- ALL STRUCTURAL ELEMENTS ARE INDICATIVE ONLY AND SUBJECT TO FULL STRUCTURAL DESIGN BY STRUCTURAL ENGINEER - ALL DESIGN IS SUBJECT TO STRUCTURAL DESIGN TO BE PROVIDED BY OTHERS
- THIS DRAWING IS FOR PLANNING APPROVAL ONLY AND SUBJECT TO ALL OTHER RELEVANT STATUTORY APPROVALS

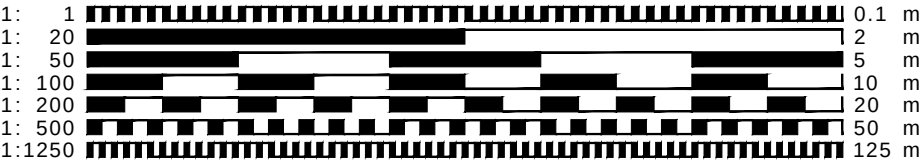

This drawing is protected under © copy right



REd
SHed
s
ign

FOR APPROVAL

CONTRACT
Proposed Conversion of Stables to Self Contained Annex. Mill Stream Barn, Pirwell, Hitchin, SG4 0NF

DRAWING TITLE
PROPOSED PLANS & ELEVATIONS

SCALE VARIES@A2 DRAWING NUMBER REVISION

DATE Nov 2024 PO2

DRAWN JEI

JOB NUMBER RSD-24-22 CHECKED BY

redshed design telephone: 01462 817075, 07884008970
45 Hoo Road fax: 01462 897175
Kipperrhall
Bedfordshire e-mail: james@redsheddesign.co.uk
sg17 5ip www.redsheddesign.co.uk