



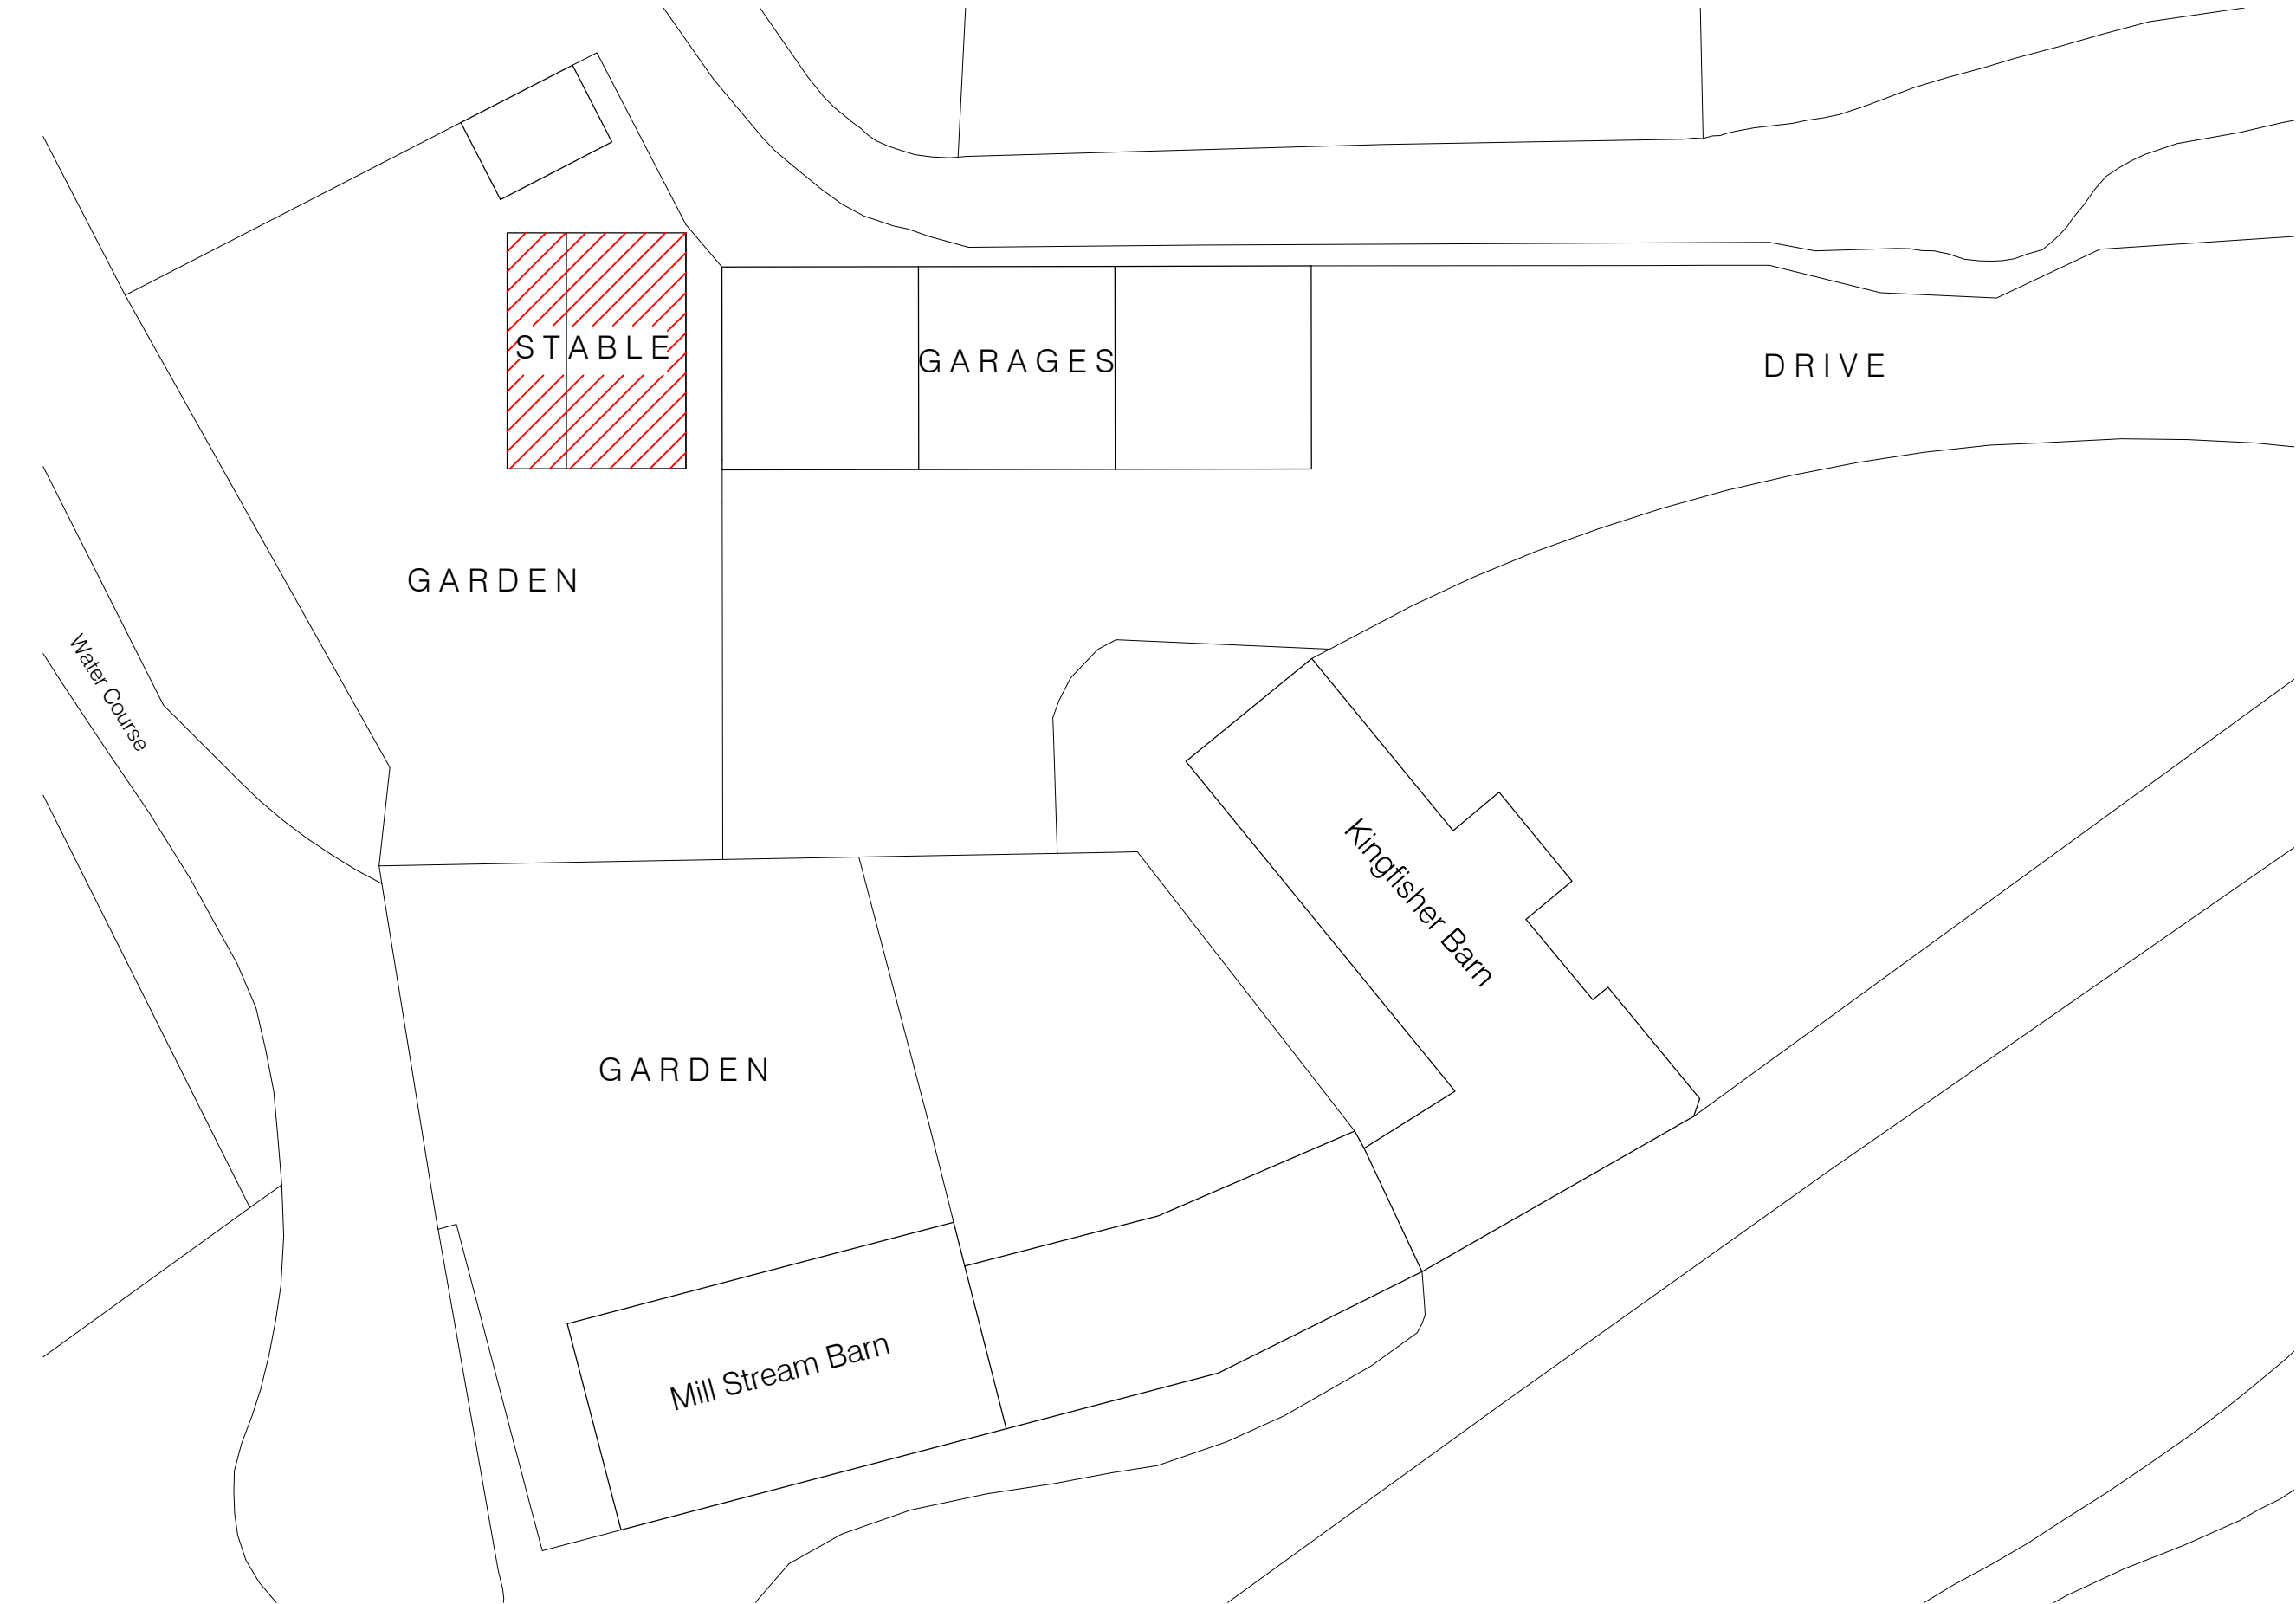


Site Block Plan scale 1:200

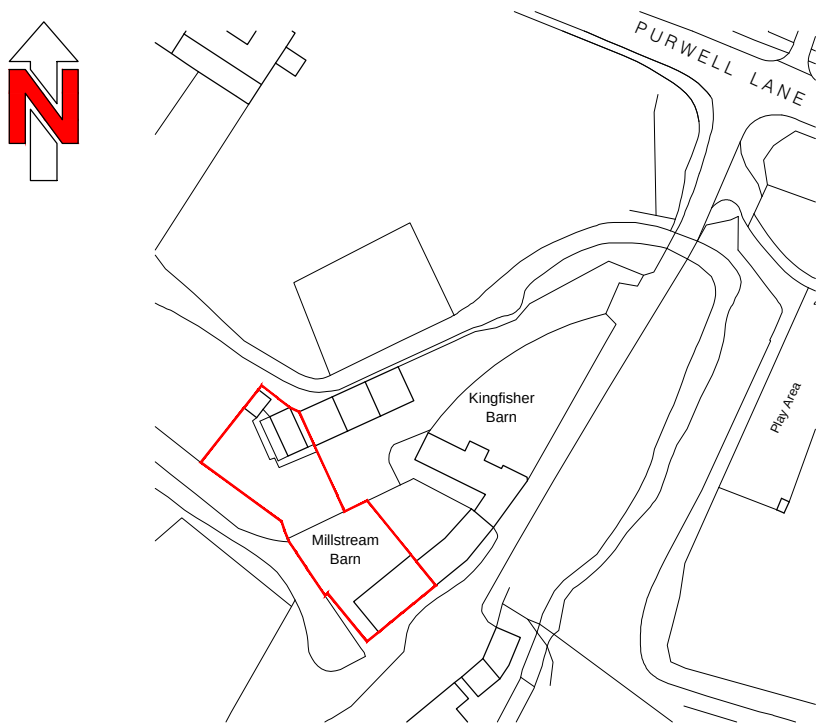


Ordnance Survey, (c) Crown Copyright 2024. All rights reserved. Licence number 100022432


Site Plan scale 1:1250

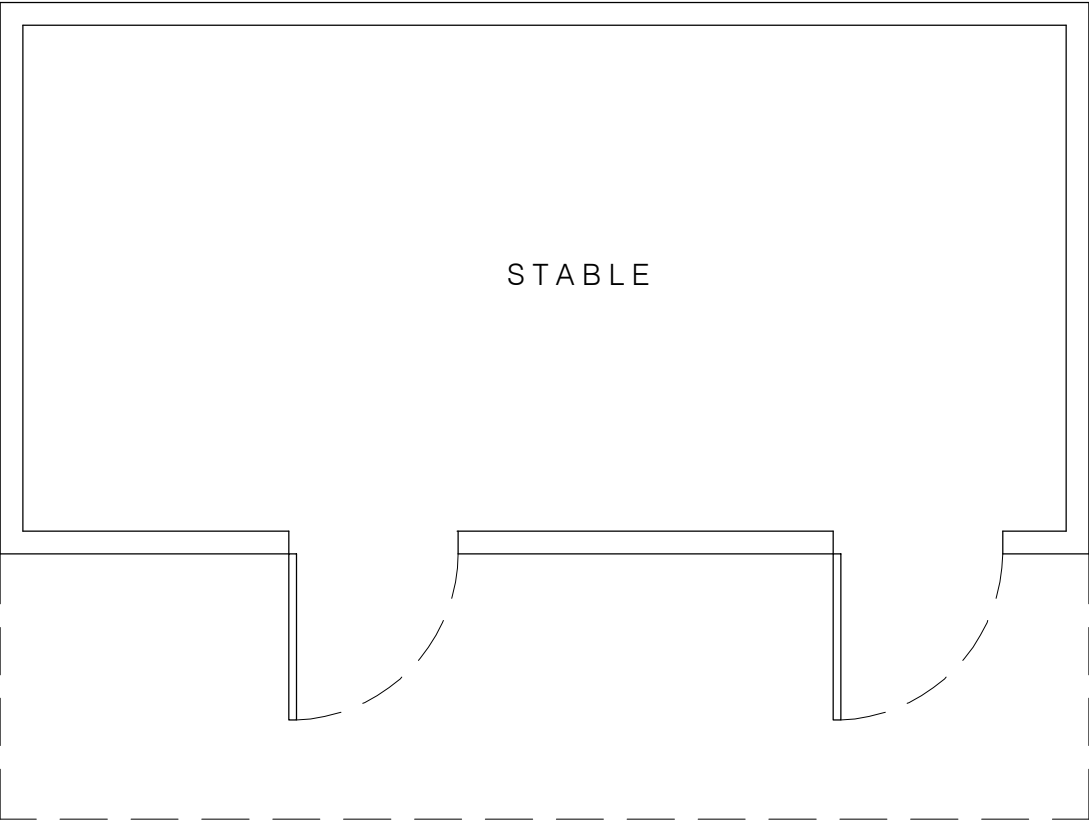


Floor Plan - scale 1:50

 


Rear Elevation - scale 1:50

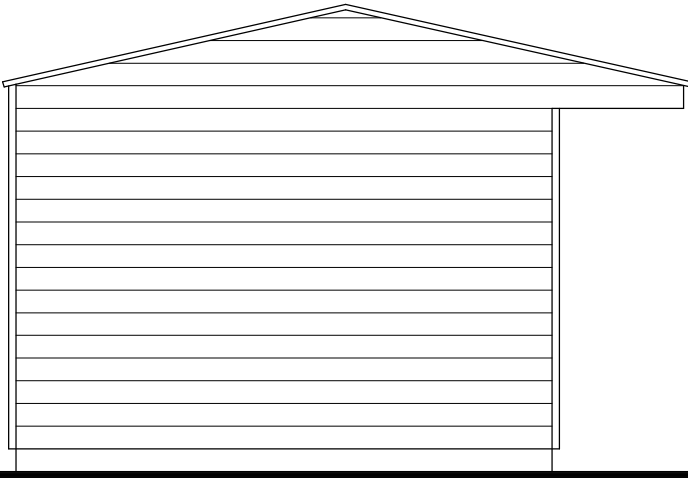

Side Elevation - scale 1:50

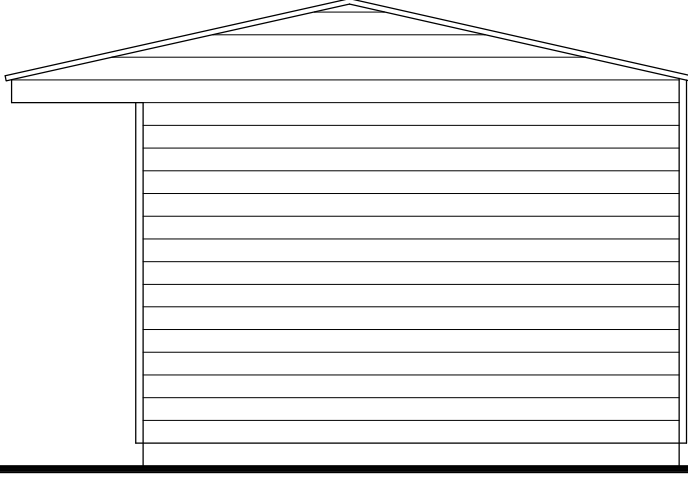


Side Elevation - scale 1:50

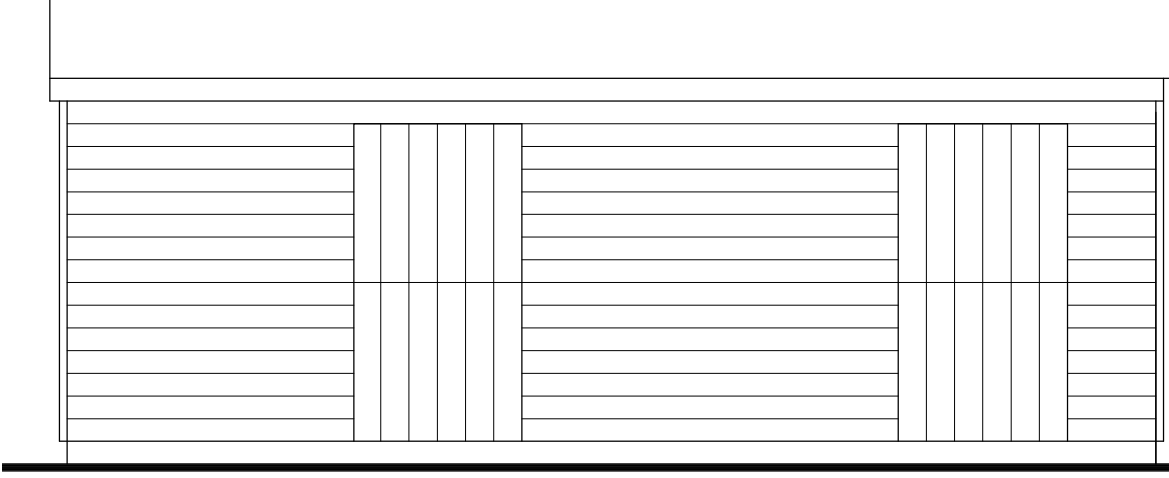

Front Elevation - scale 1:50

- CLIENT MUST SEEK SEPARATE SPECIALIST ADVICE ON PARTY WALL MATTERS IN SUFFICIENT TIME TO SERVE ALL NOTICES IF REQUIRED
- ALL STRUCTURAL ELEMENTS ARE INDICATIVE ONLY AND SUBJECT TO FULL STRUCTURAL DESIGN BY STRUCTURAL ENGINEER - ALL DESIGN IS SUBJECT TO STRUCTURAL DESIGN TO BE PROVIDED BY OTHERS
- THIS DRAWING IS FOR PLANNING APPROVAL ONLY AND SUBJECT TO ALL OTHER RELEVANT STATUTORY APPROVALS

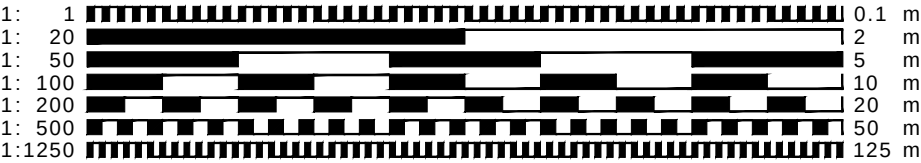

This drawing is protected under © copyright



FOR APPROVAL

CONTRACT
Proposed Conversion of Stables to Self Contained Annex. Mill Stream Barn, Pirwell, Hitchin, SG4 0NF

DRAWING TITLE
EXISTING PLANS & ELEVATIONS

SCALE	VARIES@A2	DRAWING NUMBER	REVISION
DATE	Nov 2024	PO1	
DRAWN	JEI		
JOB NUMBER	RSD-24-22		

redshed design
45 Hoo Road
Kipperrhall
Bedfordshire
sg17 5lp

telephone: 01462 817075, 07884008970
fax: 01462 897175
e-mail: james@redsheddesign.co.uk
www.redsheddesign.co.uk