


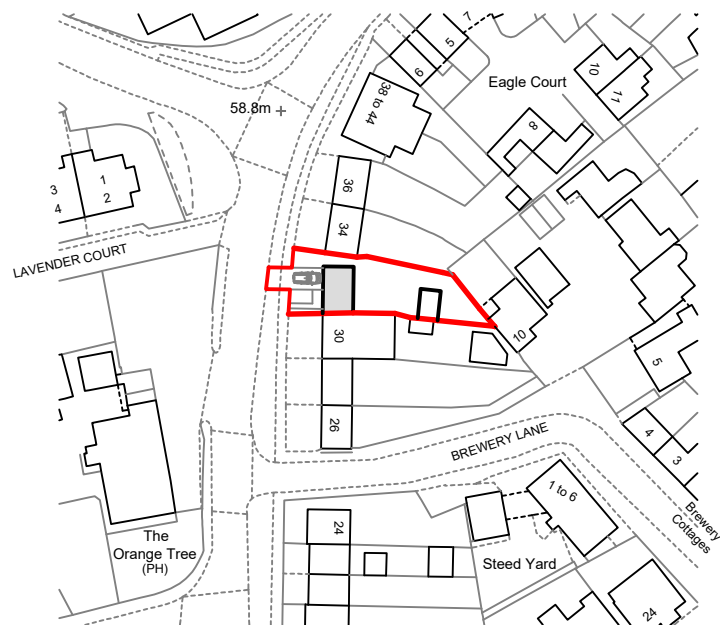

LINEAR SCALE 1:1250




LINEAR SCALE 1:500




© Crown copyright 2025 Ordnance Survey 100053143

Location Plan (1:1250)

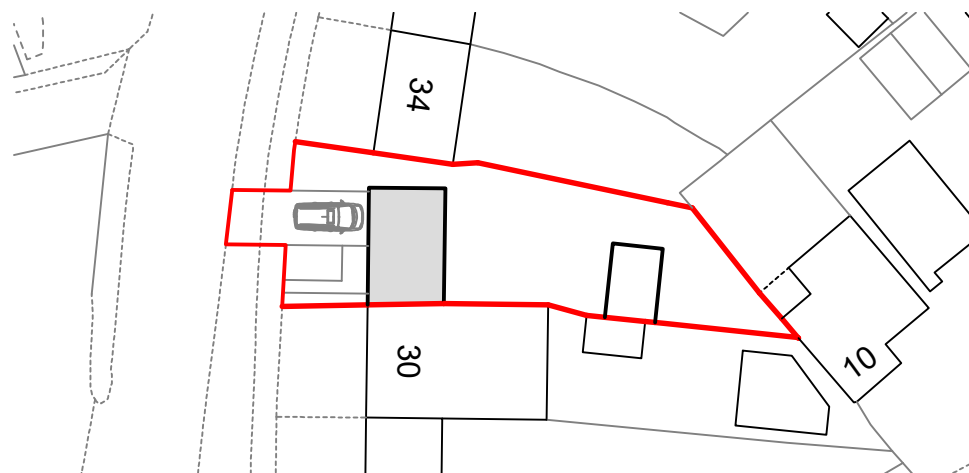

Site Plan (1:500)

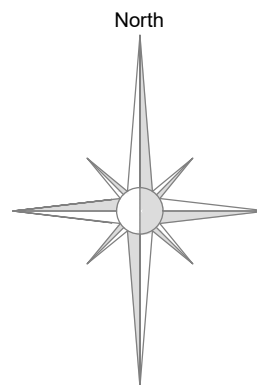

Title
Front Hardstanding
Client
Mrs C Littlewood
Address
32 Norton Road
Baldock, SG7 5AW



Hertfordshire Home Improvement Agency
Adult Care Services, Hertfordshire County Council
Farnham House, Six Hills Way, Stevenage SG1
2FQ Tel: 01438 843467

Date
April 2025
Scale
1:1250 & 1:500

Drawing No.
CA-031289/1