


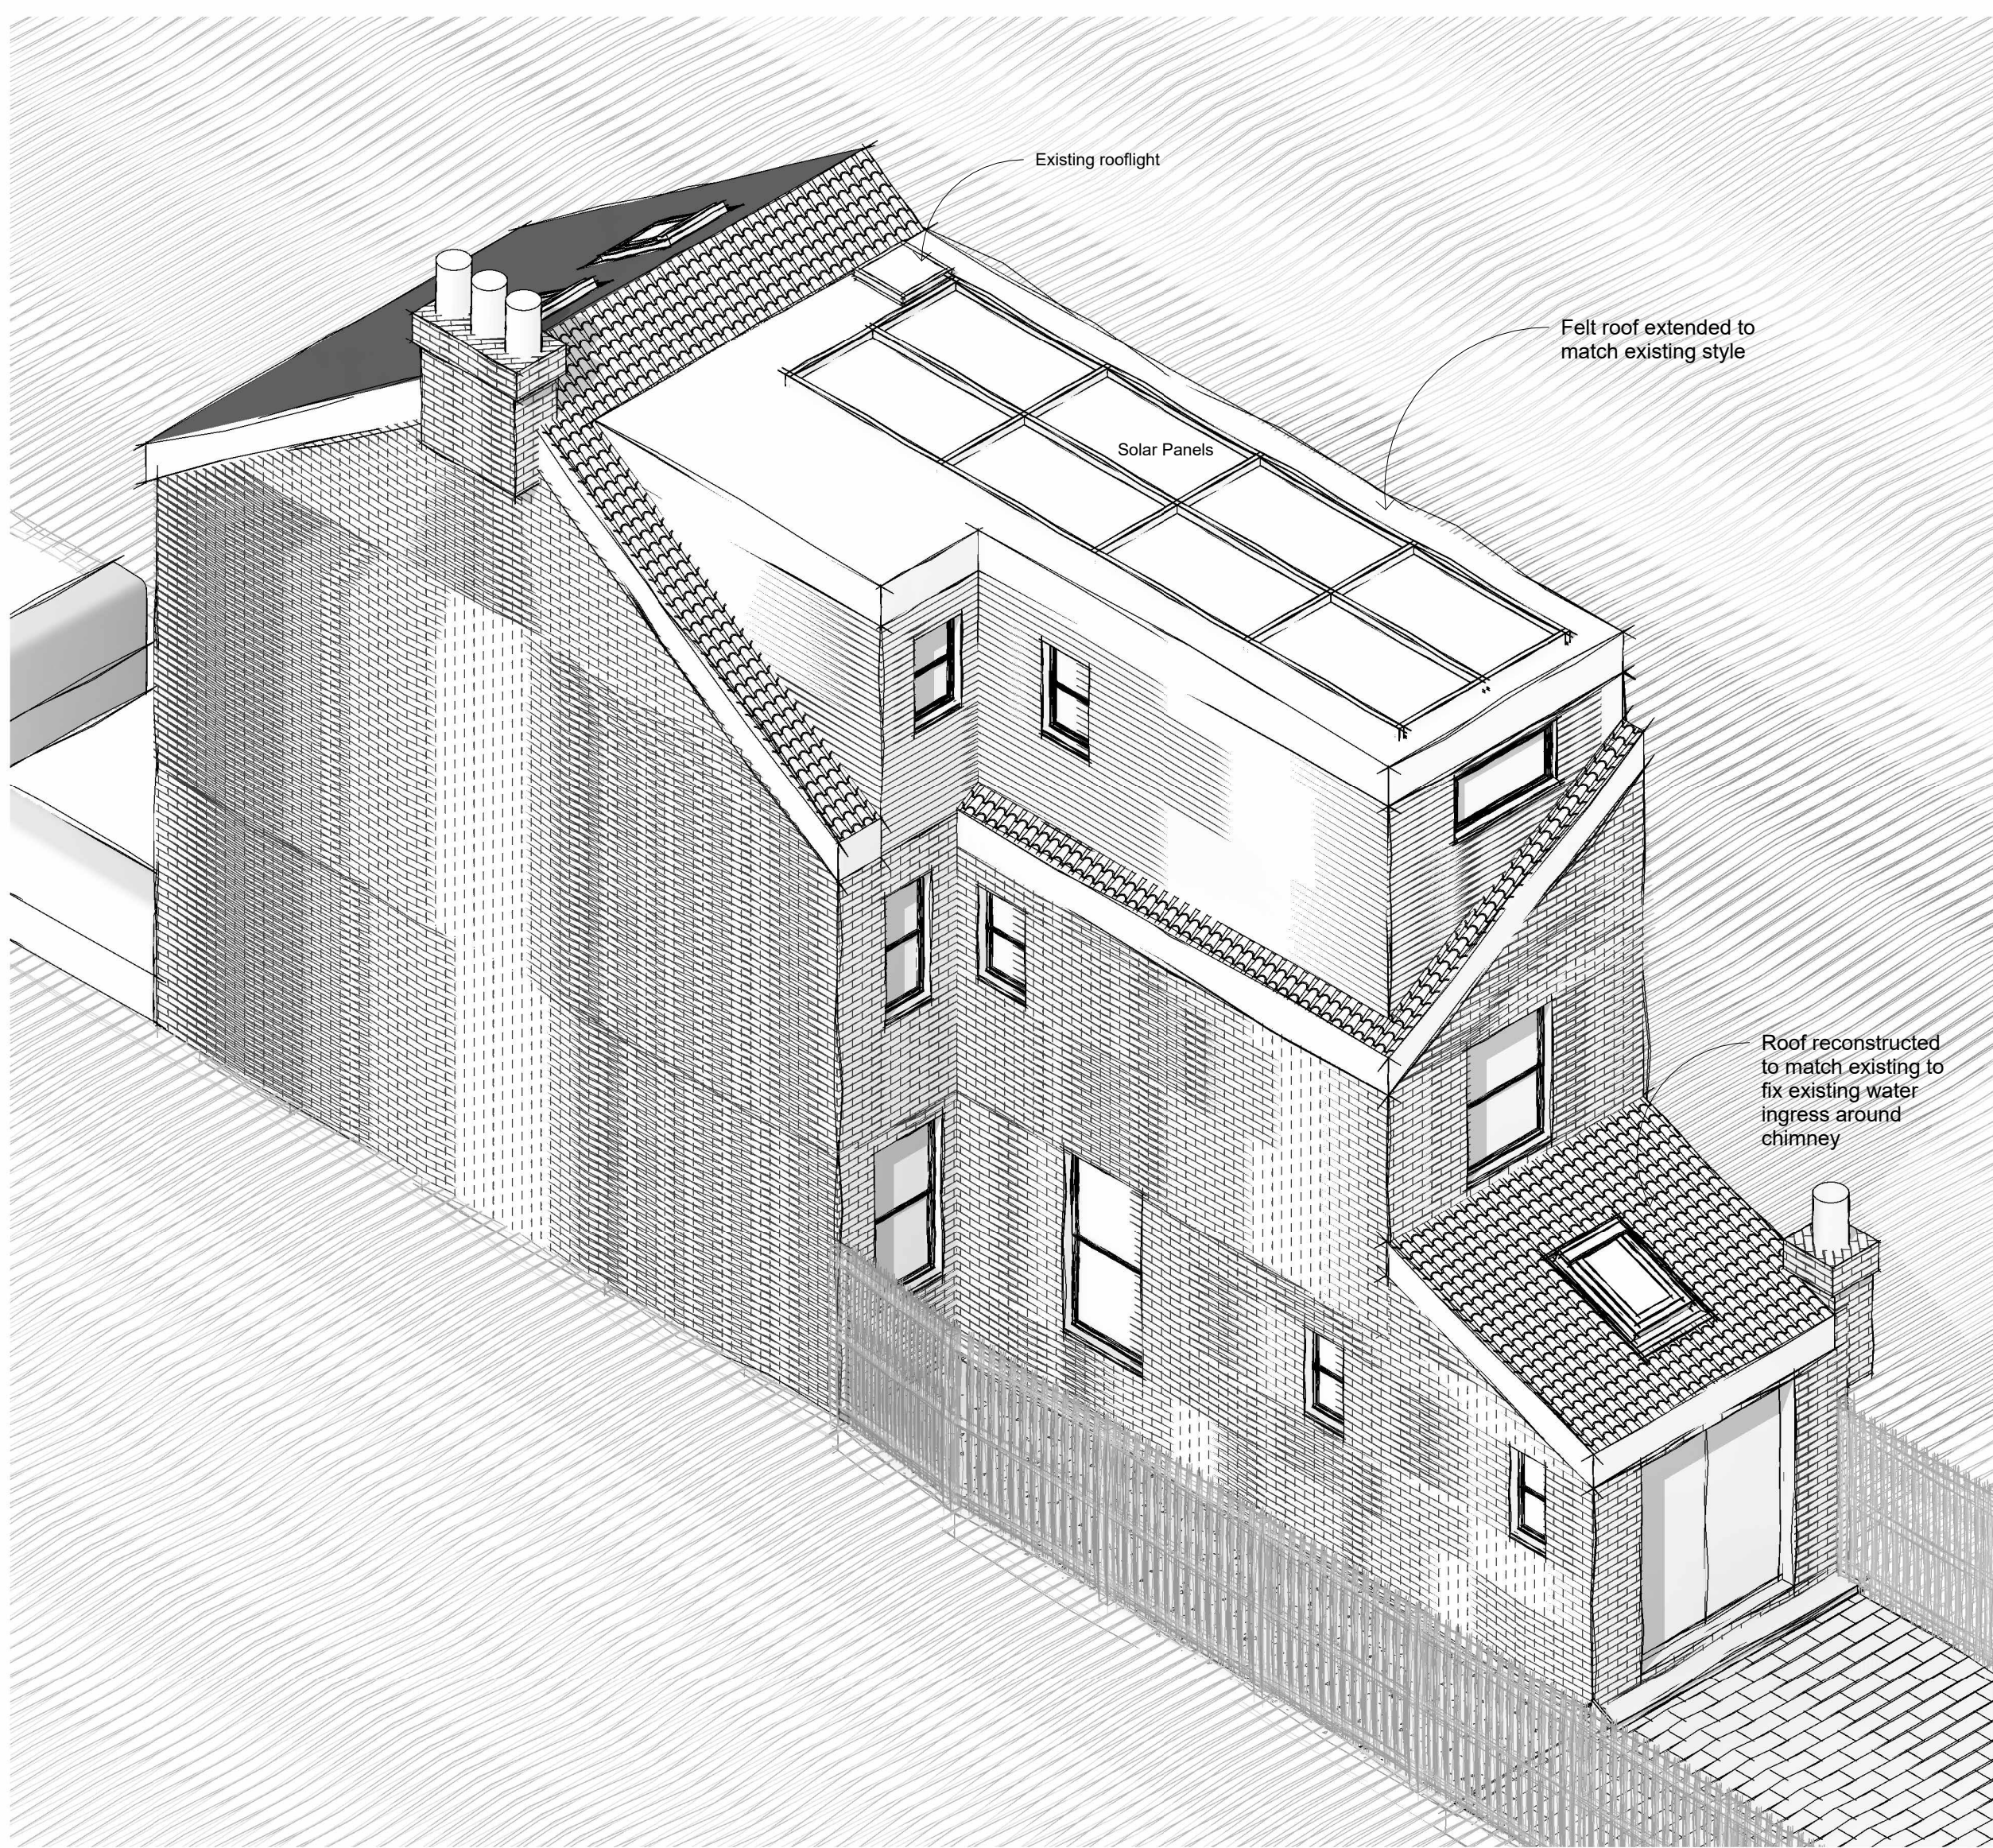


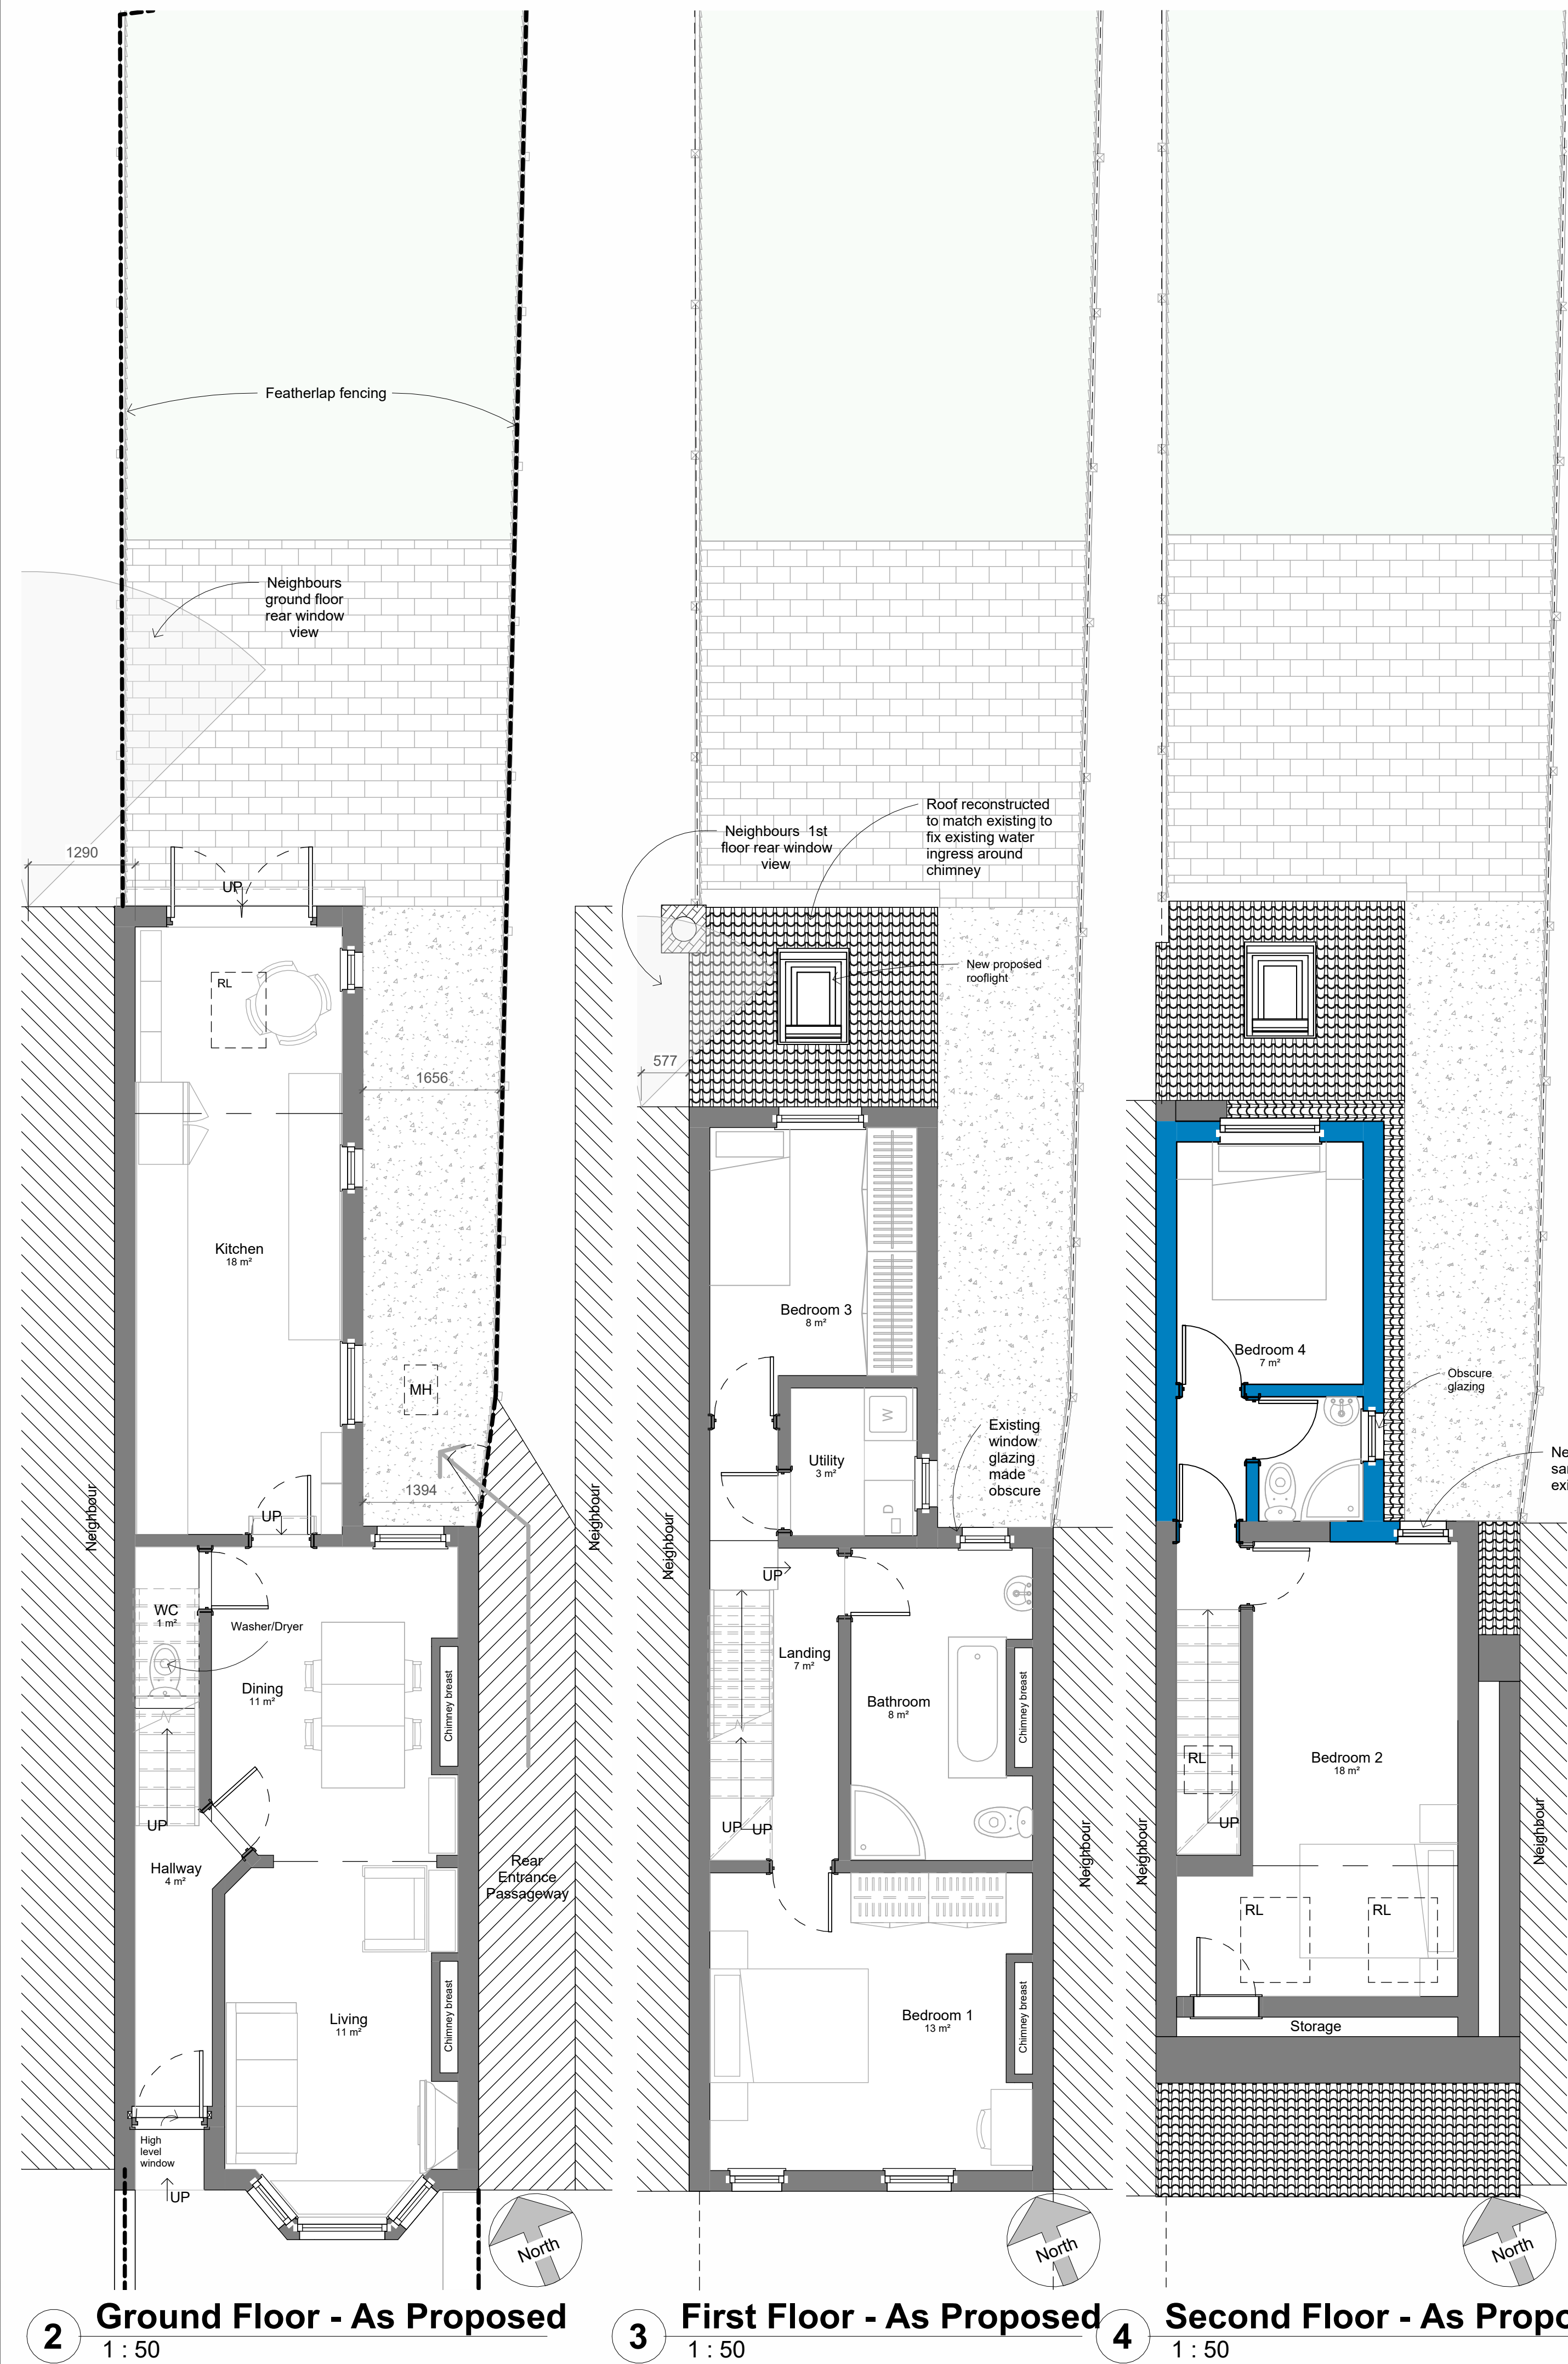


9 Isometric 3D View

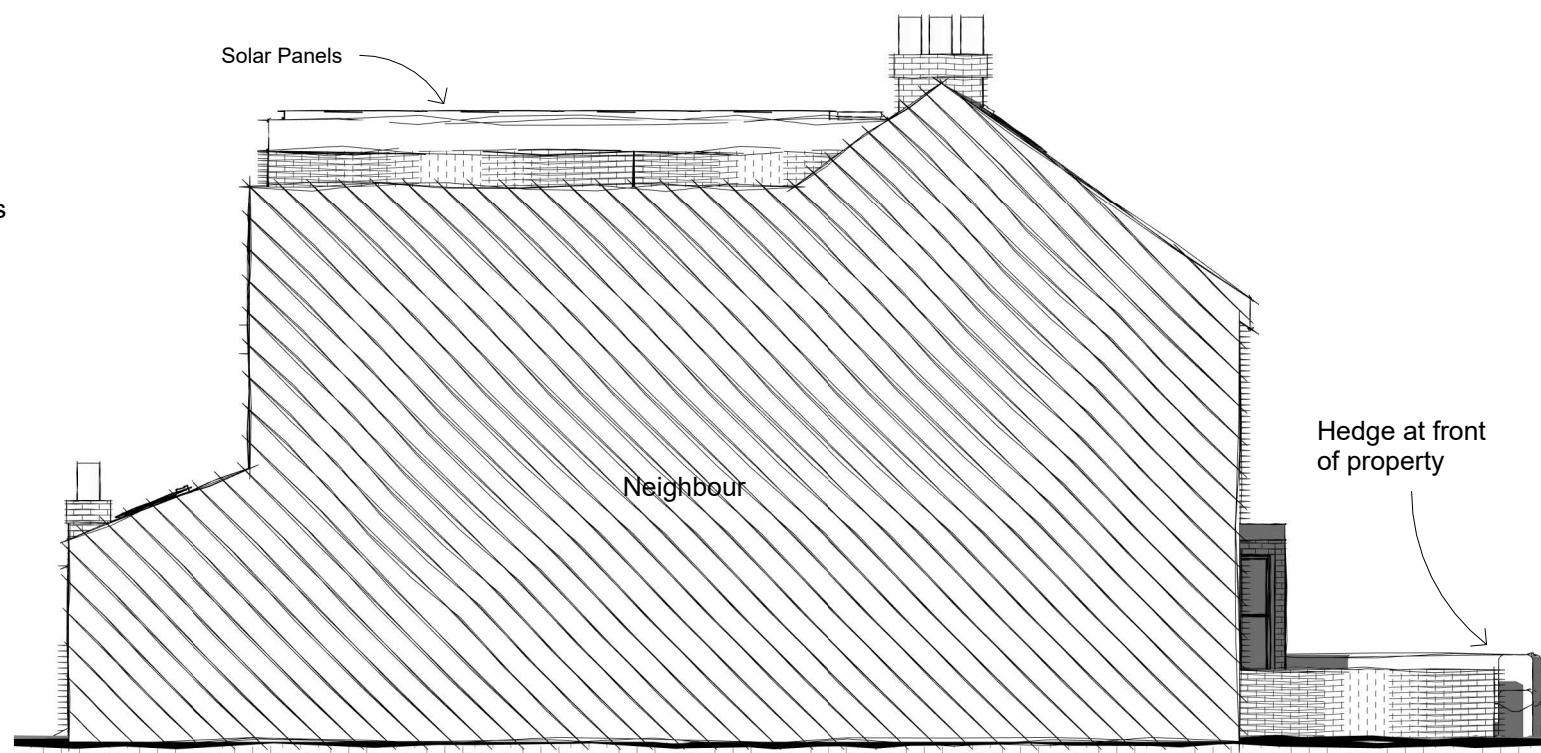


8 Side Elevation (W) - As Proposed
1 : 100

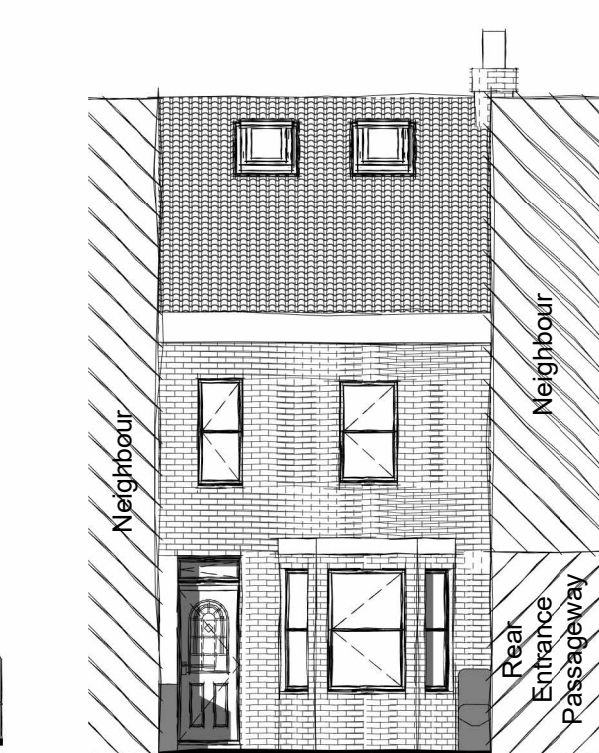

5 Front Elevation - As Proposed
1 : 100

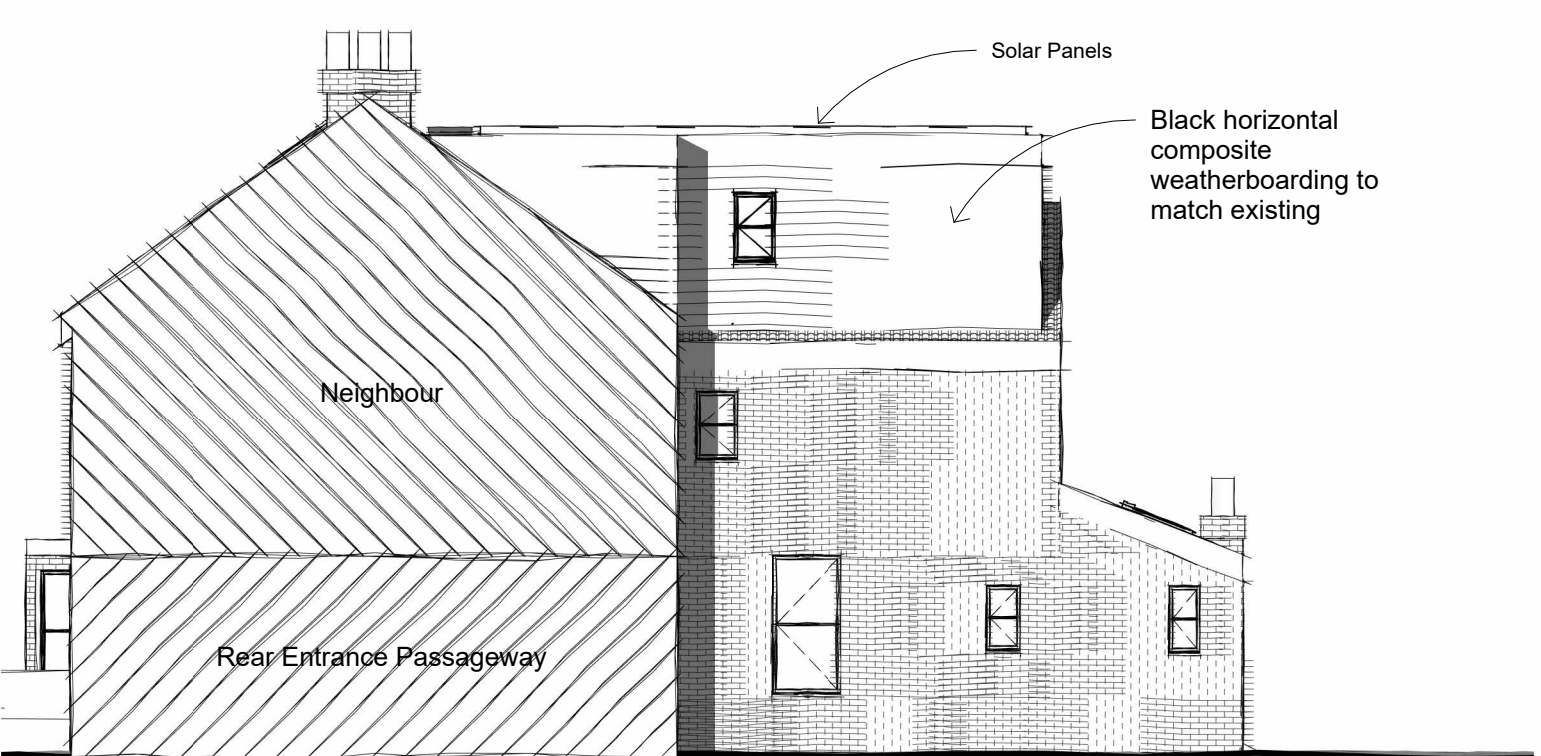

7 Side Elevation (E) - As Proposed
1 : 100

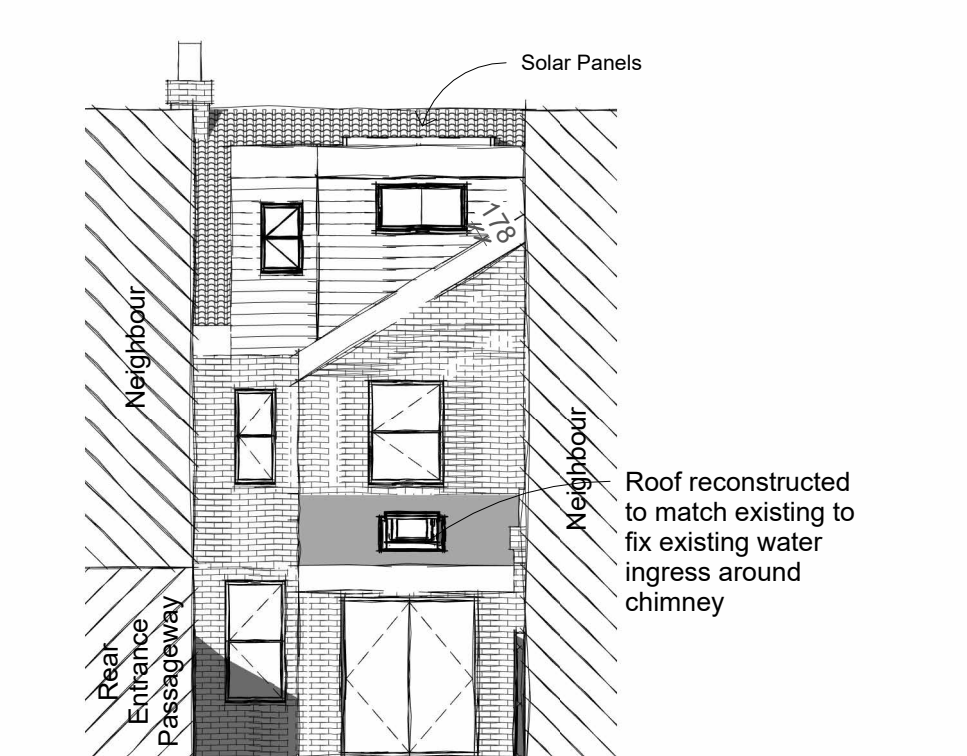

6 Rear Elevation - As Proposed
1 : 100

Materials

Walls


Horizontal black composite weatherboarding to match existing dormer walls

Roof

Single ply, warm timber flat dormer roof to match existing

Windows

White UPVC framed, flush casement, double glazed windows to match existing

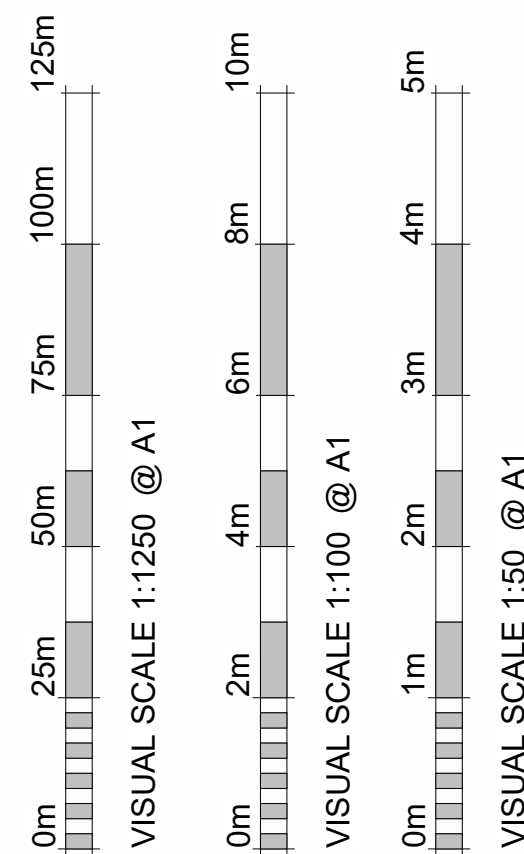

Revision Number	Revision Description	Revision Date	Issued by
	Revision		

Planning

Status:

Dimensions, areas and levels where given are only approximate and subject to site survey.
All dimensions are to be checked on site. Figured dimensions only are to be taken from this drawing.
This drawing is to be read in conjunction with all relevant consultants and/or specialists drawings/documents and any discrepancies or variations are to be notified to the Architect before the affected work commences. This drawing is copyright and remains the property of the Architects.

CROE ARCHITECTS
REGISTERED QUALIFIED ARCHITECTS / HERTFORDSHIRE

telephone: 01462 453931
email: info@croearchitects.co.uk
web: www.croearchitects.co.uk

Project:
139 Bearton Road,
Hitchin,
Hertfordshire,
SG5 1UB

Client:
Mr & Mrs Cavill

Drawing name:
As Proposed

Scale: As indicated @ A1	Drawing number	Revision
Date: 01 - 26	26001 - 010	
Drawn by: CC		