

roof plan



ground floor plan



open side elevation



rear elevation



front elevation




open side elevation



front elevation in context

See drawing 24042wd2.02 for side elevation in context

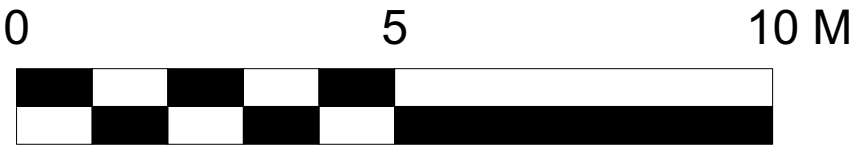

Scale 1:100

Project title 34 Benslow Lane, Hitchin, SG4 9RE			Planning  CHANTRY ARCHITECTS Tel: 07747 024011 Email: graham.peel@chantryarchitects.com Web: www.chantryarchitects.com Post: 1 Coles Farm, Chequers Lane Abbots Langley, Herts, WD25 0GL
Drawing title Proposed Outbuilding			
Drawing no. 24042wd2.03			
Scale 1:100@A3	Date Dec 2024	Rev -	