





open side elevation

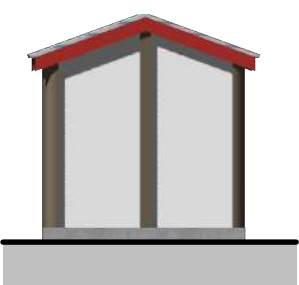


rear elevation

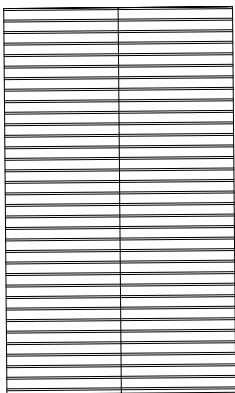


roof plan



front elevation

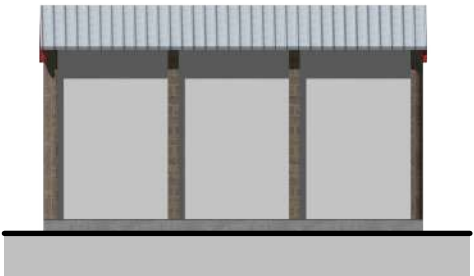

open side elevation

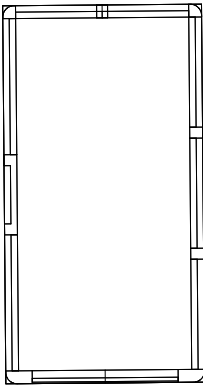


ground floor plan



front elevation in context

See drawing 24042su1.02 for side elevation in context

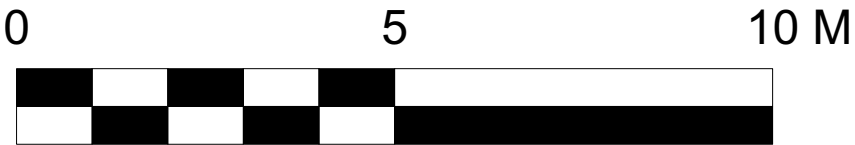

Scale 1:100

Project title 34 Benslow Lane, Hitchin, SG4 9RE			
Drawing title Existing garage			
Drawing no. 24042su1.03			
Scale 1:100@A3	Date Dec 2024	Rev -	
			CHANTRY ARCHITECTS Tel: 07747 024011 Email: graham.peel@chantryarchitects.com Web: www.chantryarchitects.com Post: 1 Coles Farm, Chequers Lane Abbots Langley, Herts, WD25 0GL