

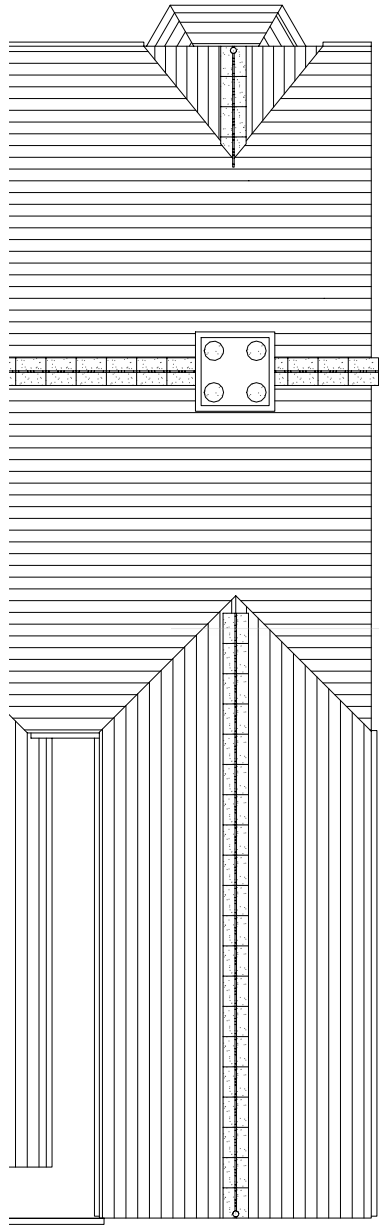


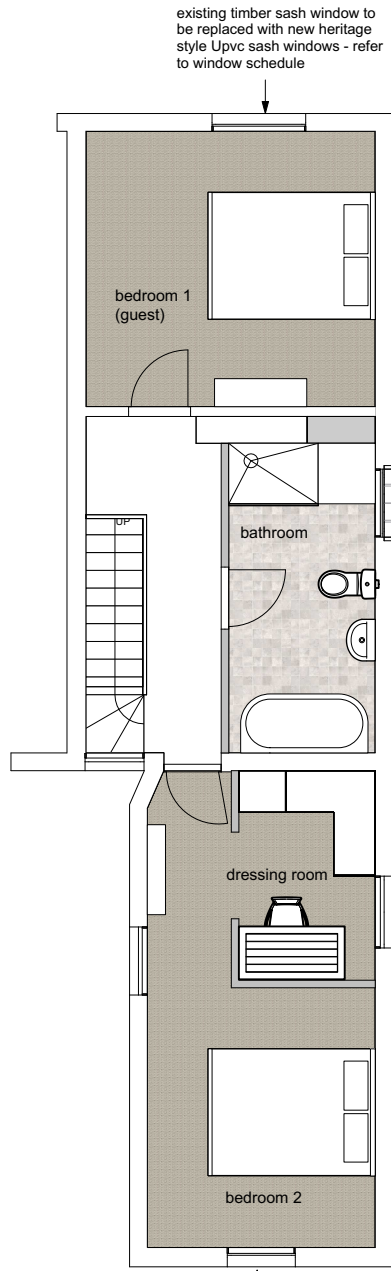


First Floor Plan

Roof Plan

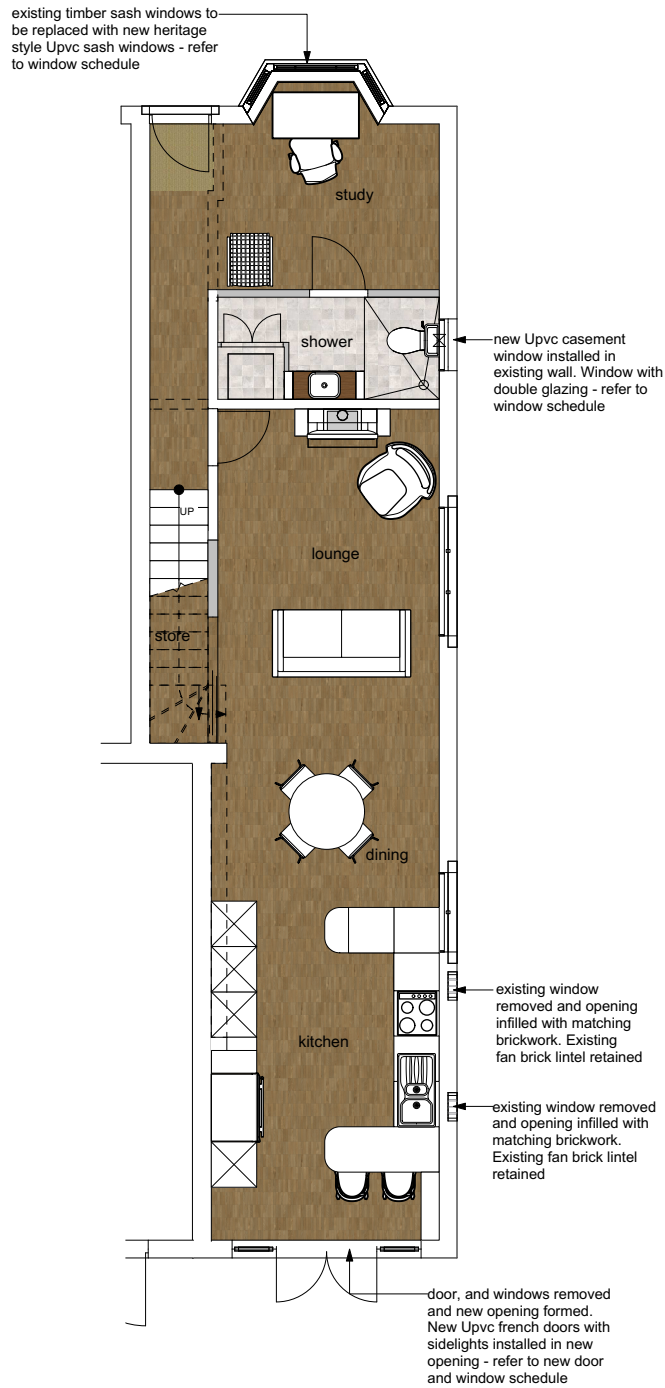

Ground Floor Plan

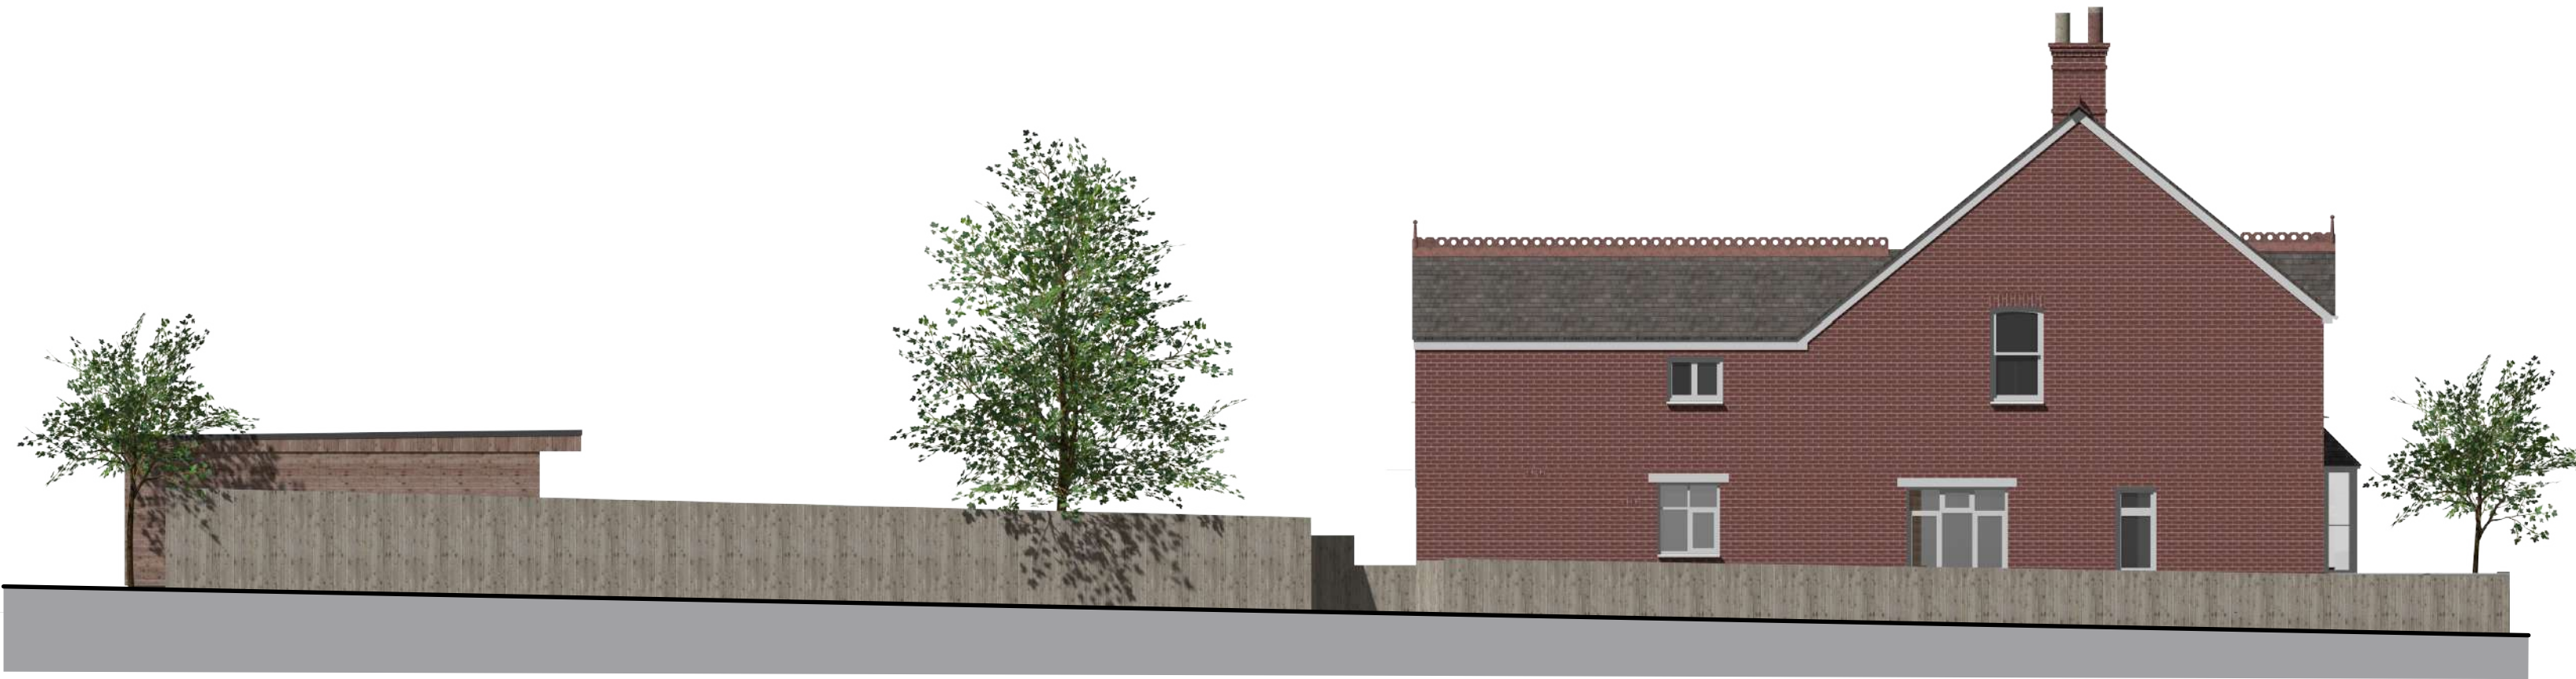


Side Elevation Through Access Path




Open Side Elevation



Front Elevation in Context

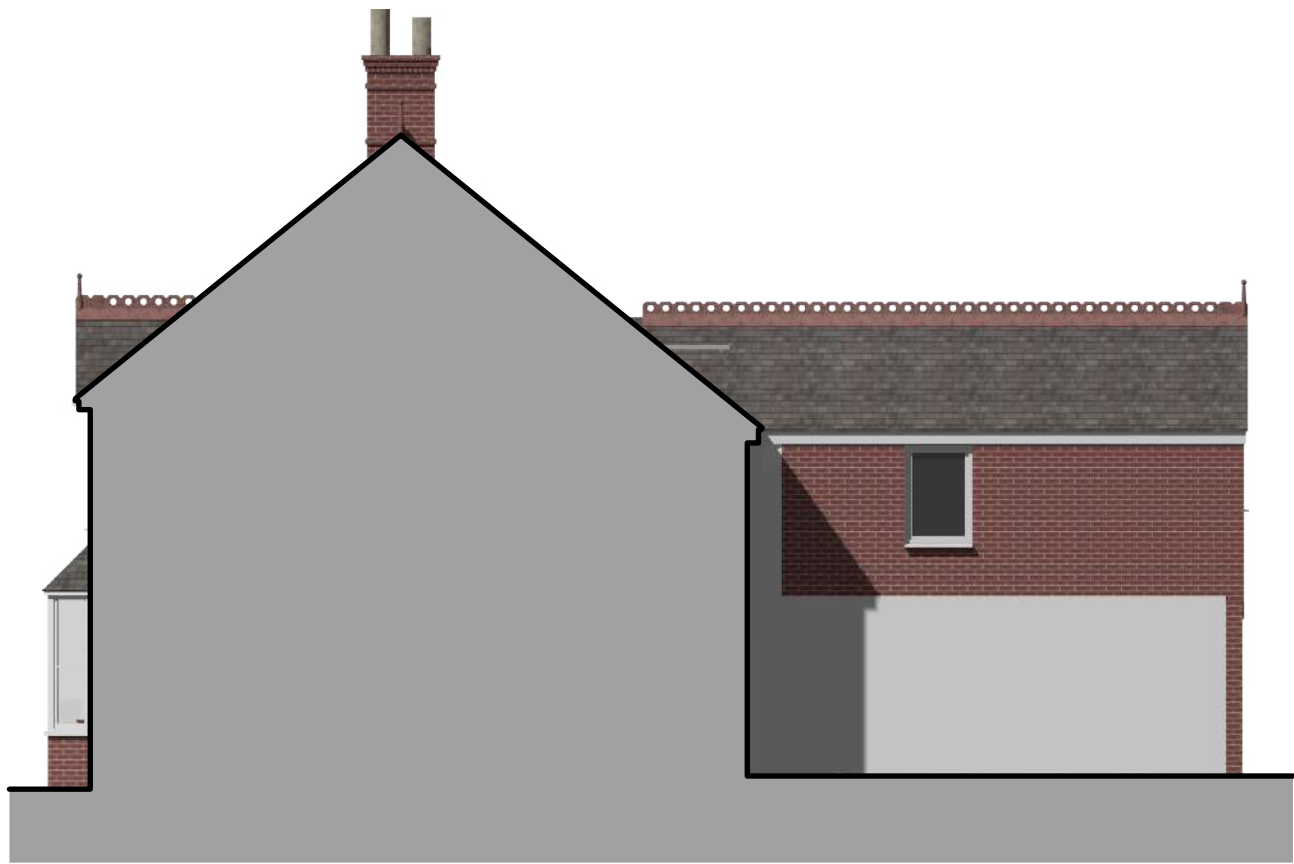

Inner Side Elevation

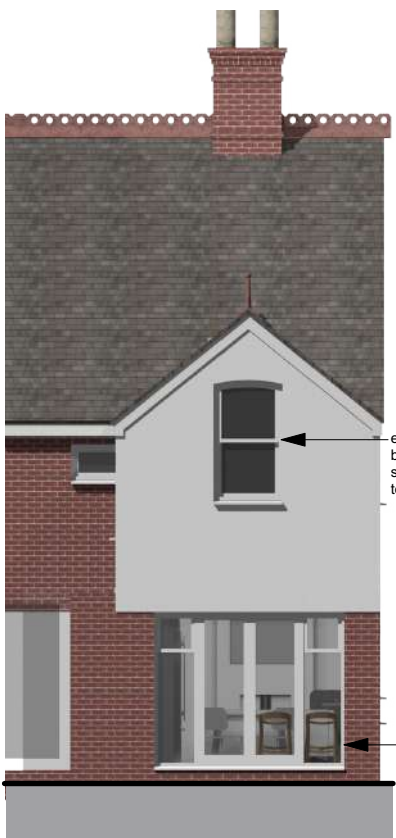

Rear Elevation



Front Elevation



Project title			
34 Benslow Lane, Hitchin, SG4 9RE			
Drawing title			
Proposed Floor Plans and Elevations			
Drawing no.			CHANTRY ARCHITECTS Tel: 07747 024011 Email: graham.peel@chantryarchitects.com Web: www.chantryarchitects.com Post: 1 Coles Farm, Chiquens Lane Abbots Langley, Herts, WD25 0GL
24042wd2.02			
Scale	Date	Rev	
1:100@A2	Dec 2024	-	