




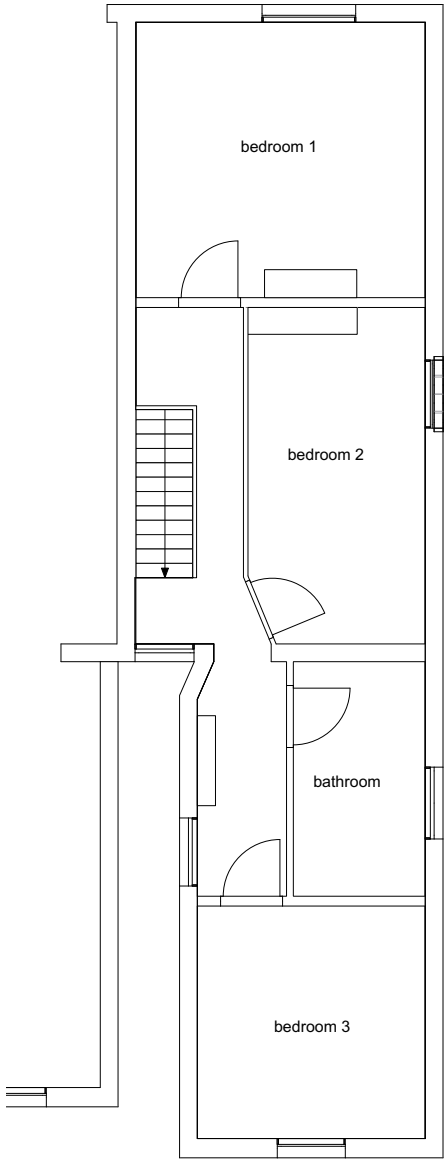

First Floor Plan

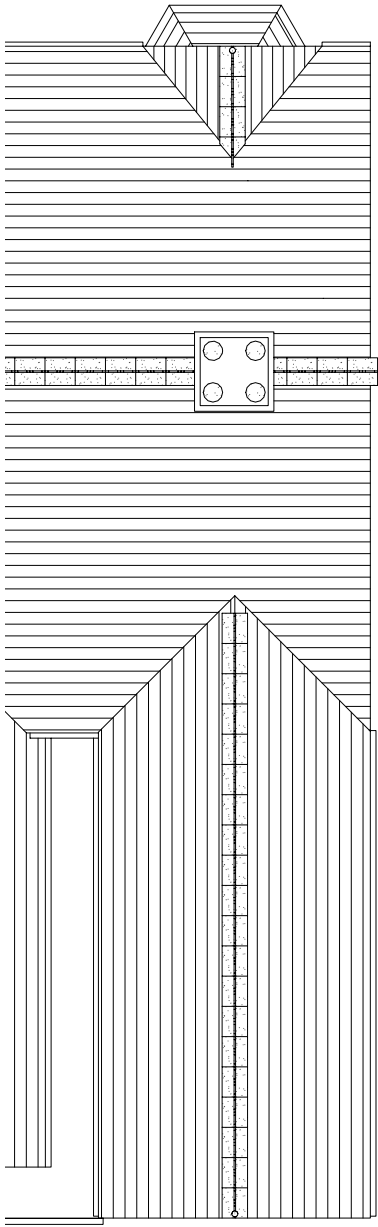

Roof Plan

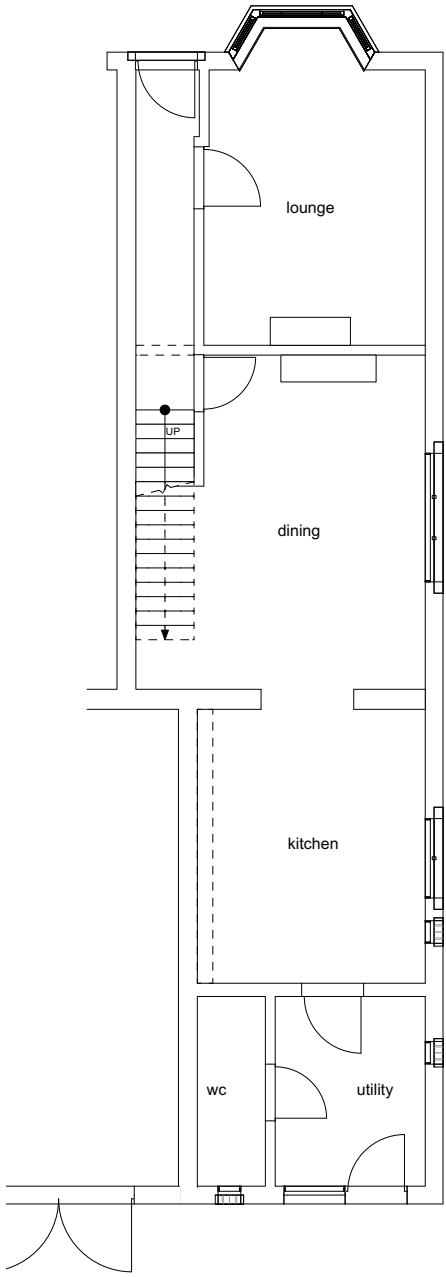

Ground Floor Plan




Side Elevation Through Access Path



Open Side Elevation



Front Elevation in Context

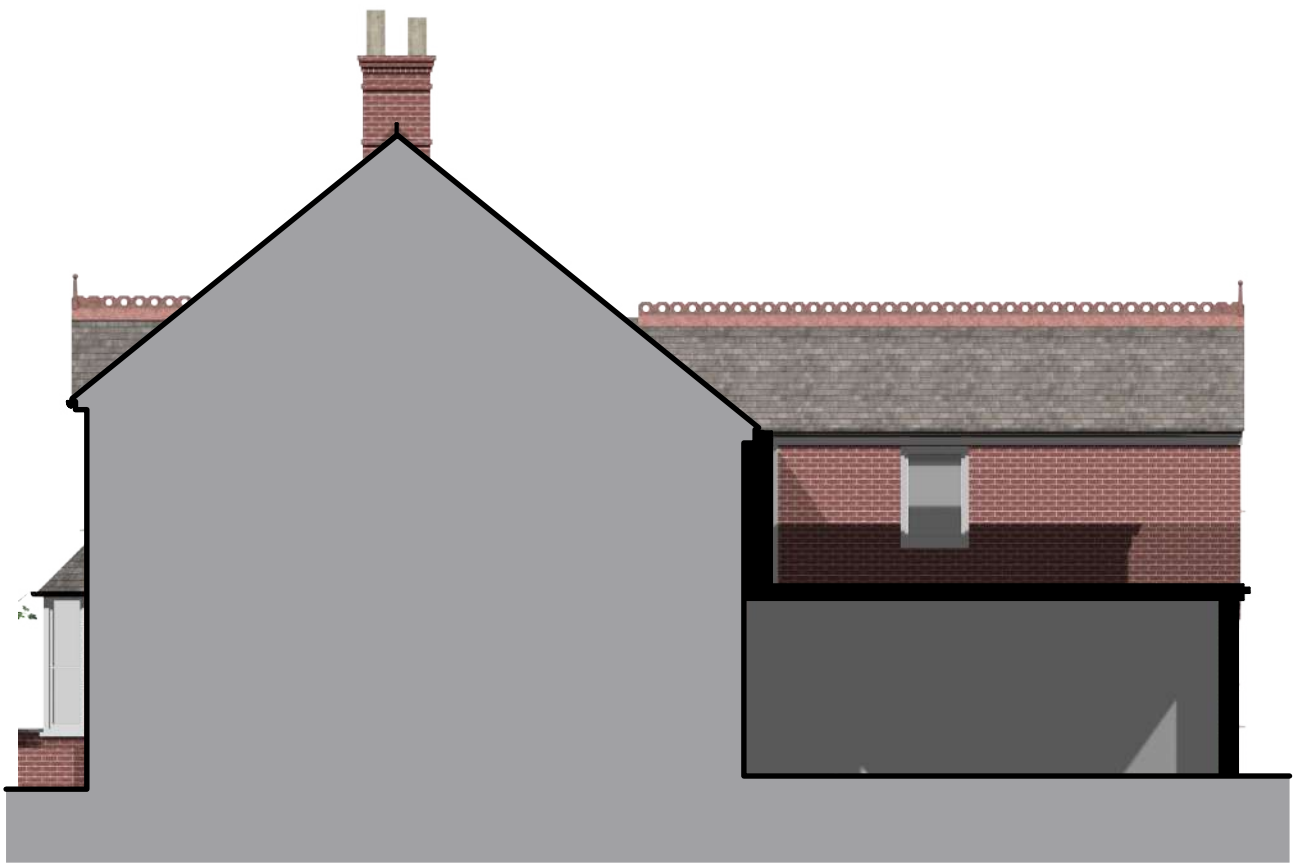

Inner Side Elevation



Rear Elevation



Front Elevation



Project title 34 Benslow Lane, Hitchin, SG4 9RE			
Drawing title Existing Floor Plans and Elevations			
Drawing no. 24042su1.02			CHANTRY ARCHITECTS
Scale 1:100@A2	Date Dec 2024	Rev -	Tel: 07747 024011 Email: graham.peel@chantryarchitects.com Web: www.chantryarchitects.com Post: 1 Coles Farm, Chequers Lane Abbots Langley, Herts, WD25 0GL

Planning