
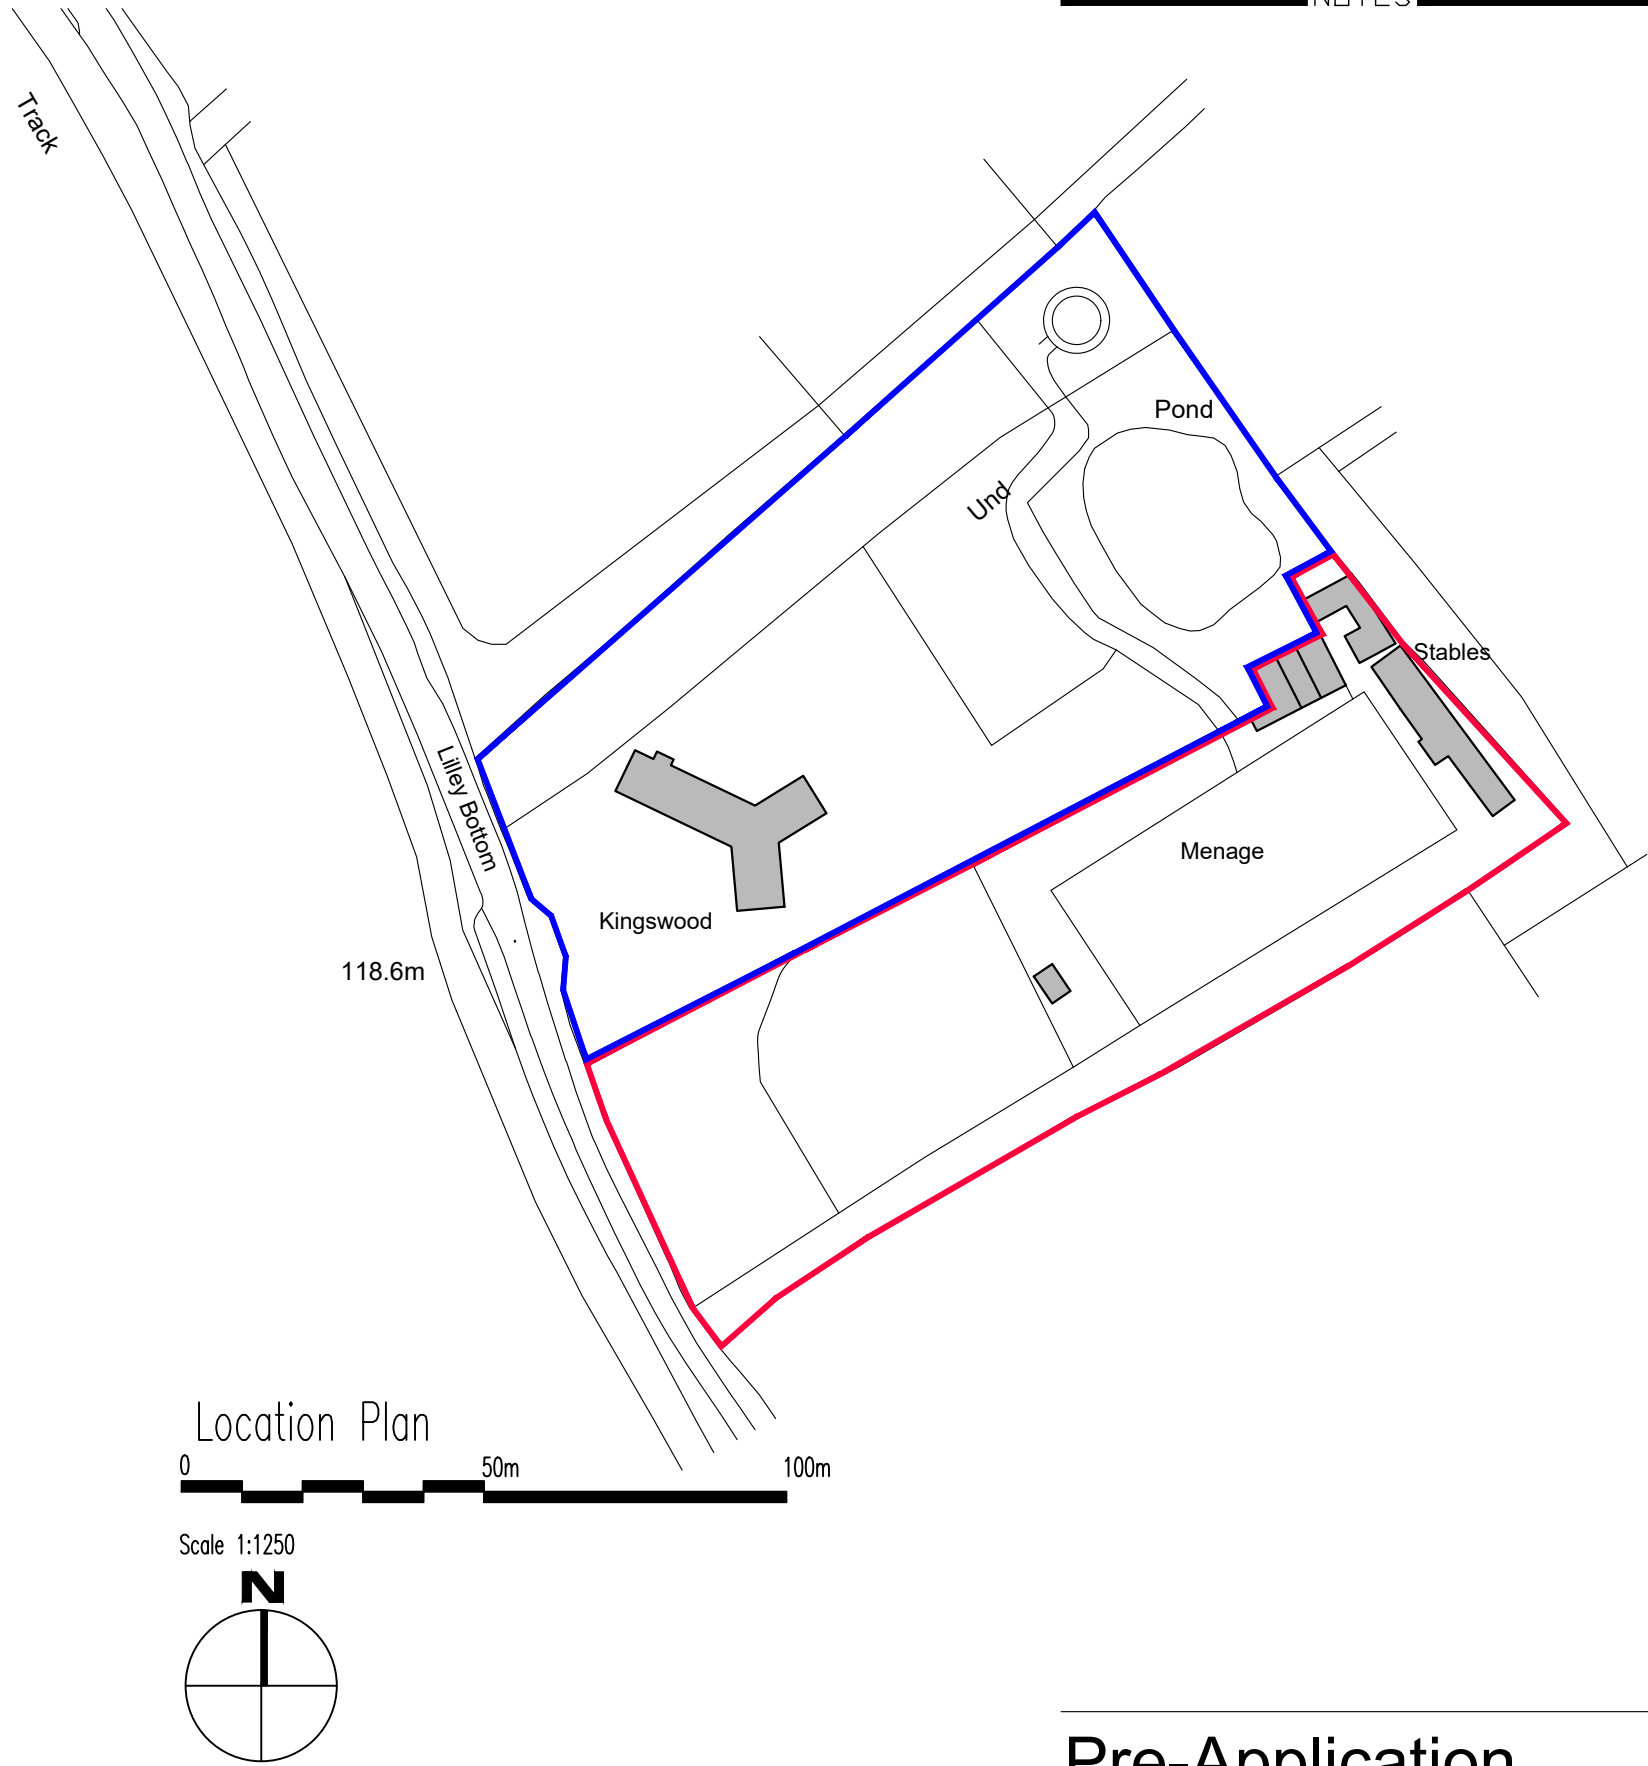


THIS DRAWING IS A PRINT AND MUST NOT BE SCALED.
ANY QUERIES REGARDING DIMENSIONS TO BE TAKEN UP WITH
PENTANGLE DESIGN GROUP.

ALL DIMENSIONS OF EXISTING BUILDINGS TO BE VERIFIED ON SITE.

THIS DRAWING IS THE COPYRIGHT OF PENTANGLE DESIGN GROUP
AND SHALL NOT BE IN ANY WAY USED OR REPRODUCED WITHOUT
THEIR PRIOR WRITTEN CONSENT.

NOTES

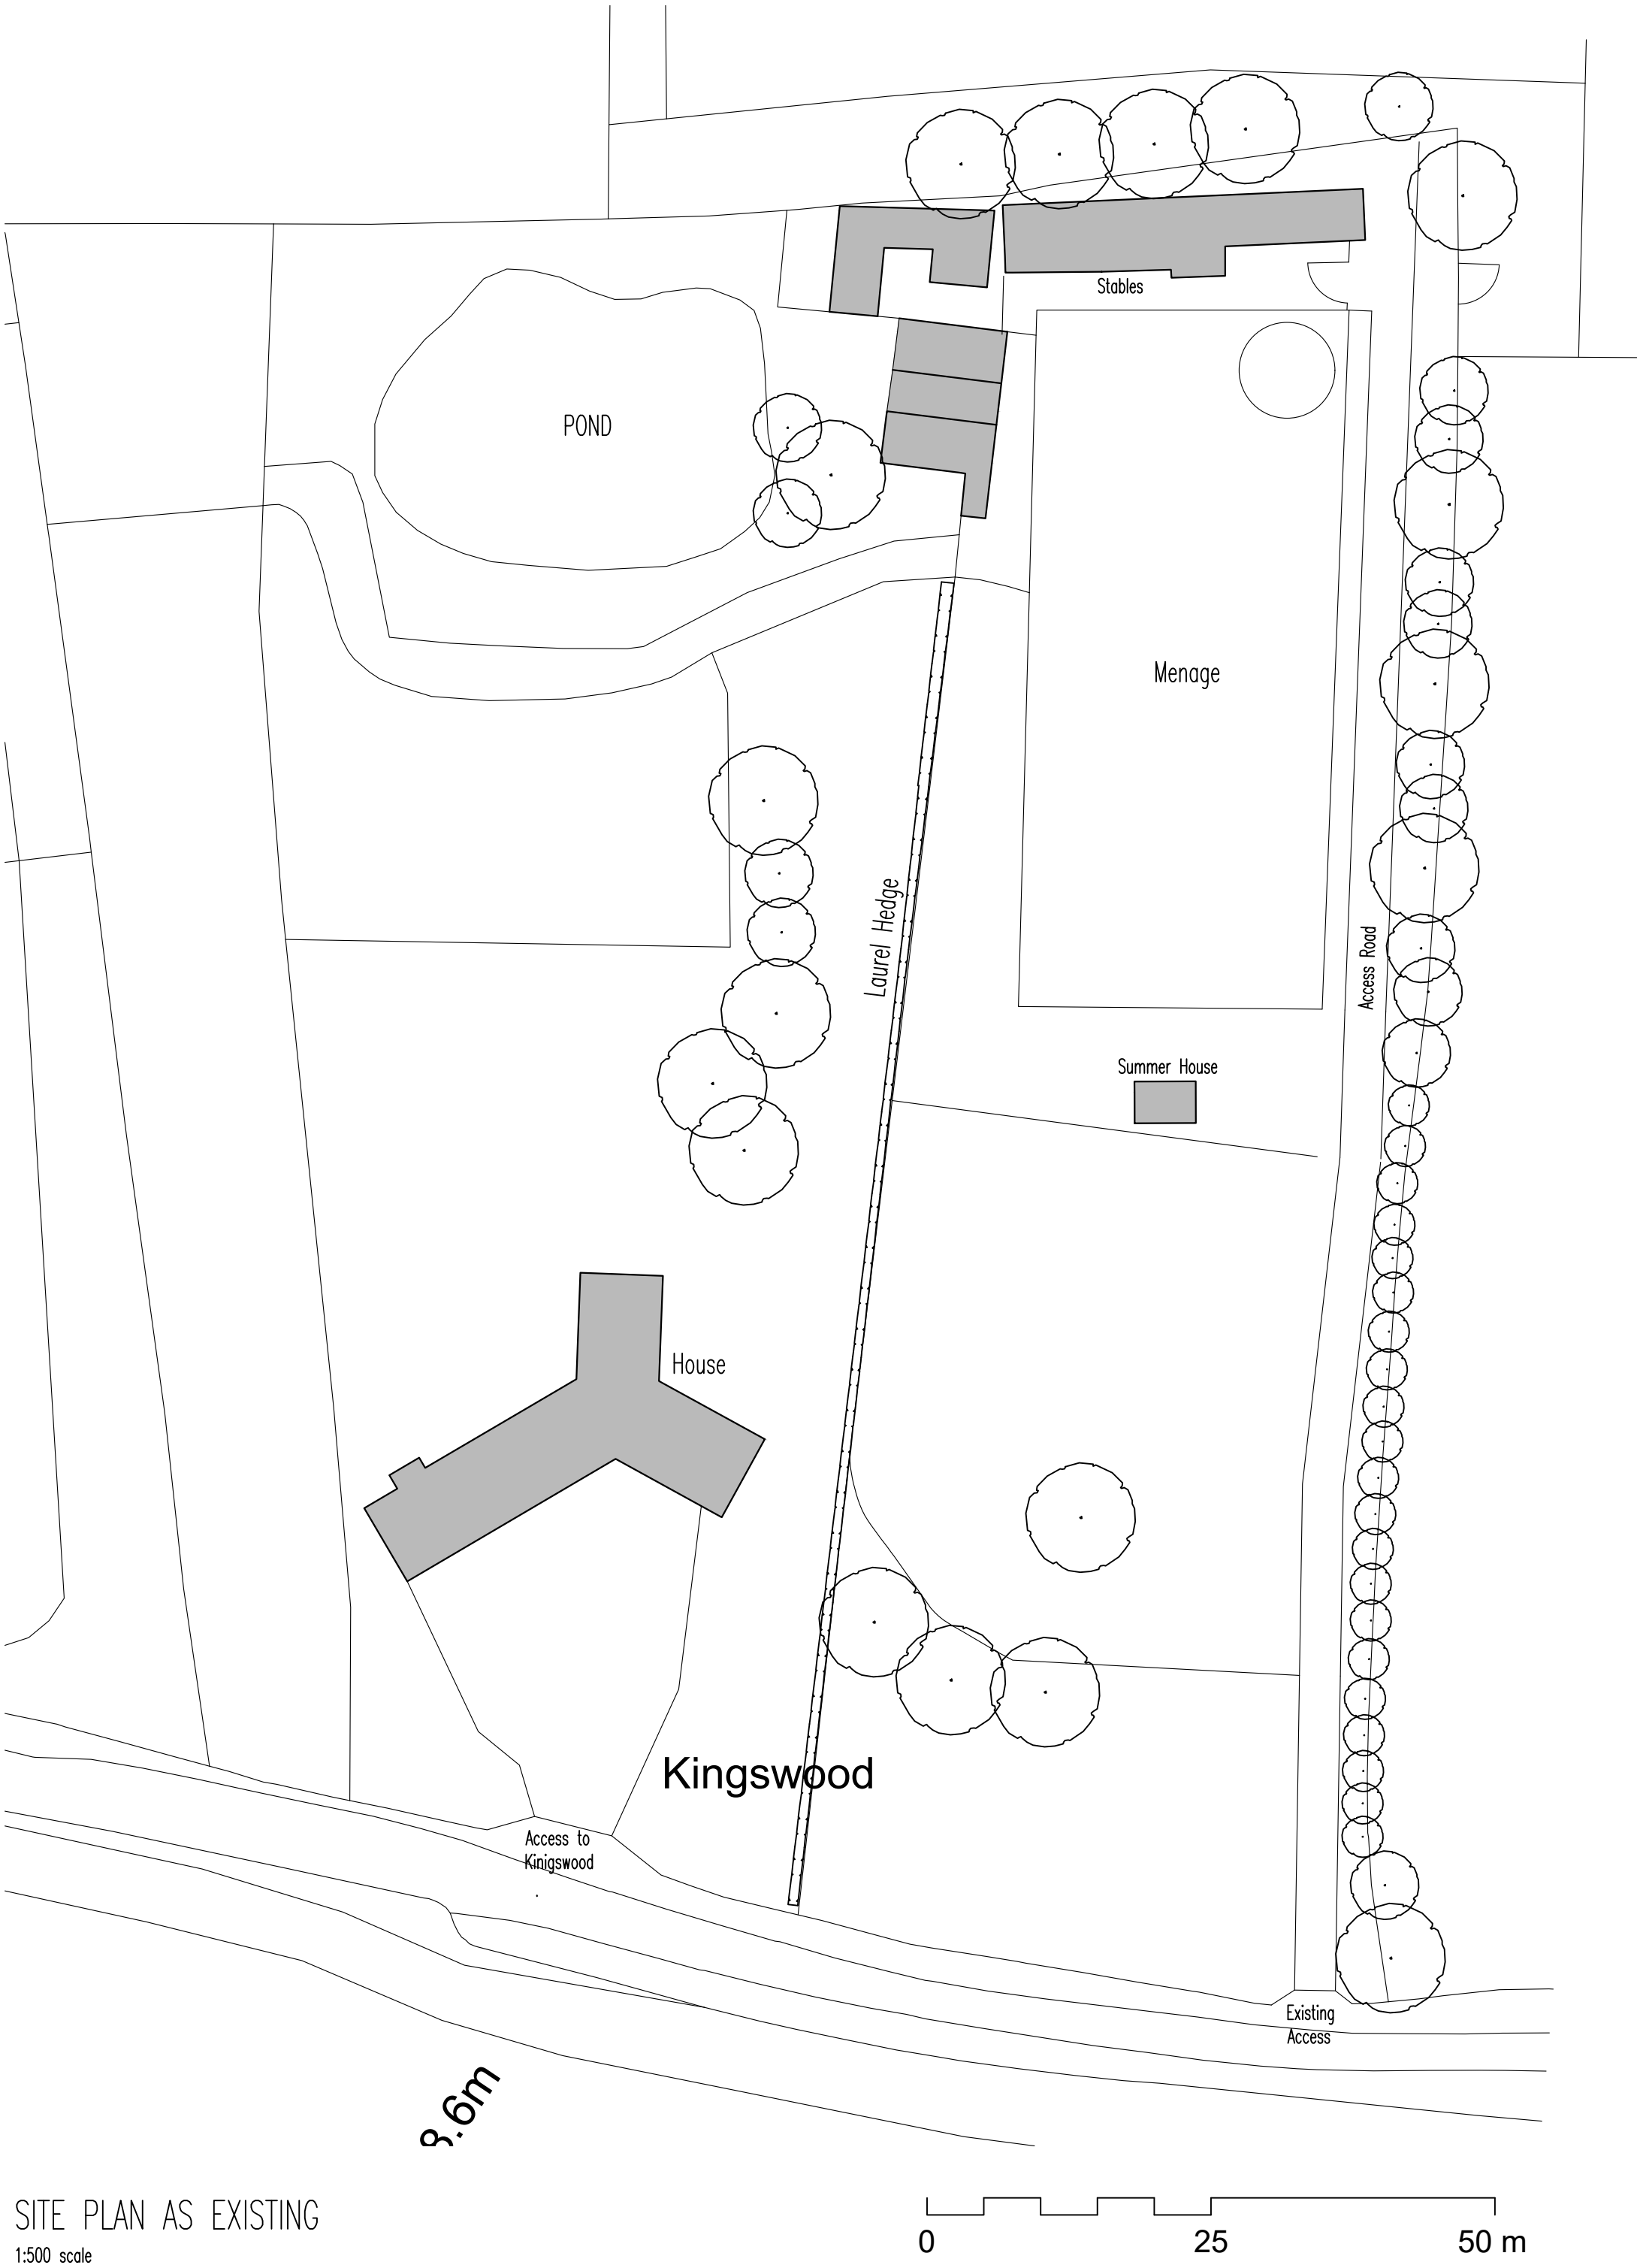

Pre-Application

PENTANGLE

DESIGN GROUP

SUITE 1, 21 BANCROFT HITCHIN HERTS SG5 1JW
TEL:01462 431133 E:PDG@PENTANGLEDESIGN.CO.UK

JOB TITLE


Proposed New Dwelling
Kingswood, Lilley Bottom, Kings Walden, Hitchin

DRAWING TITLE

Location Plan and Site Plans

SCALE 1:500 / 1:1250	DRAWING NUMBER	REVISION
DATE June '23	01	
SHEET A2		
JOB NUMBER 3826		

ARCHITECTS & INTERIOR DESIGNERS

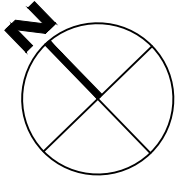

SITE PLAN AS EXISTING
1:500 scale