


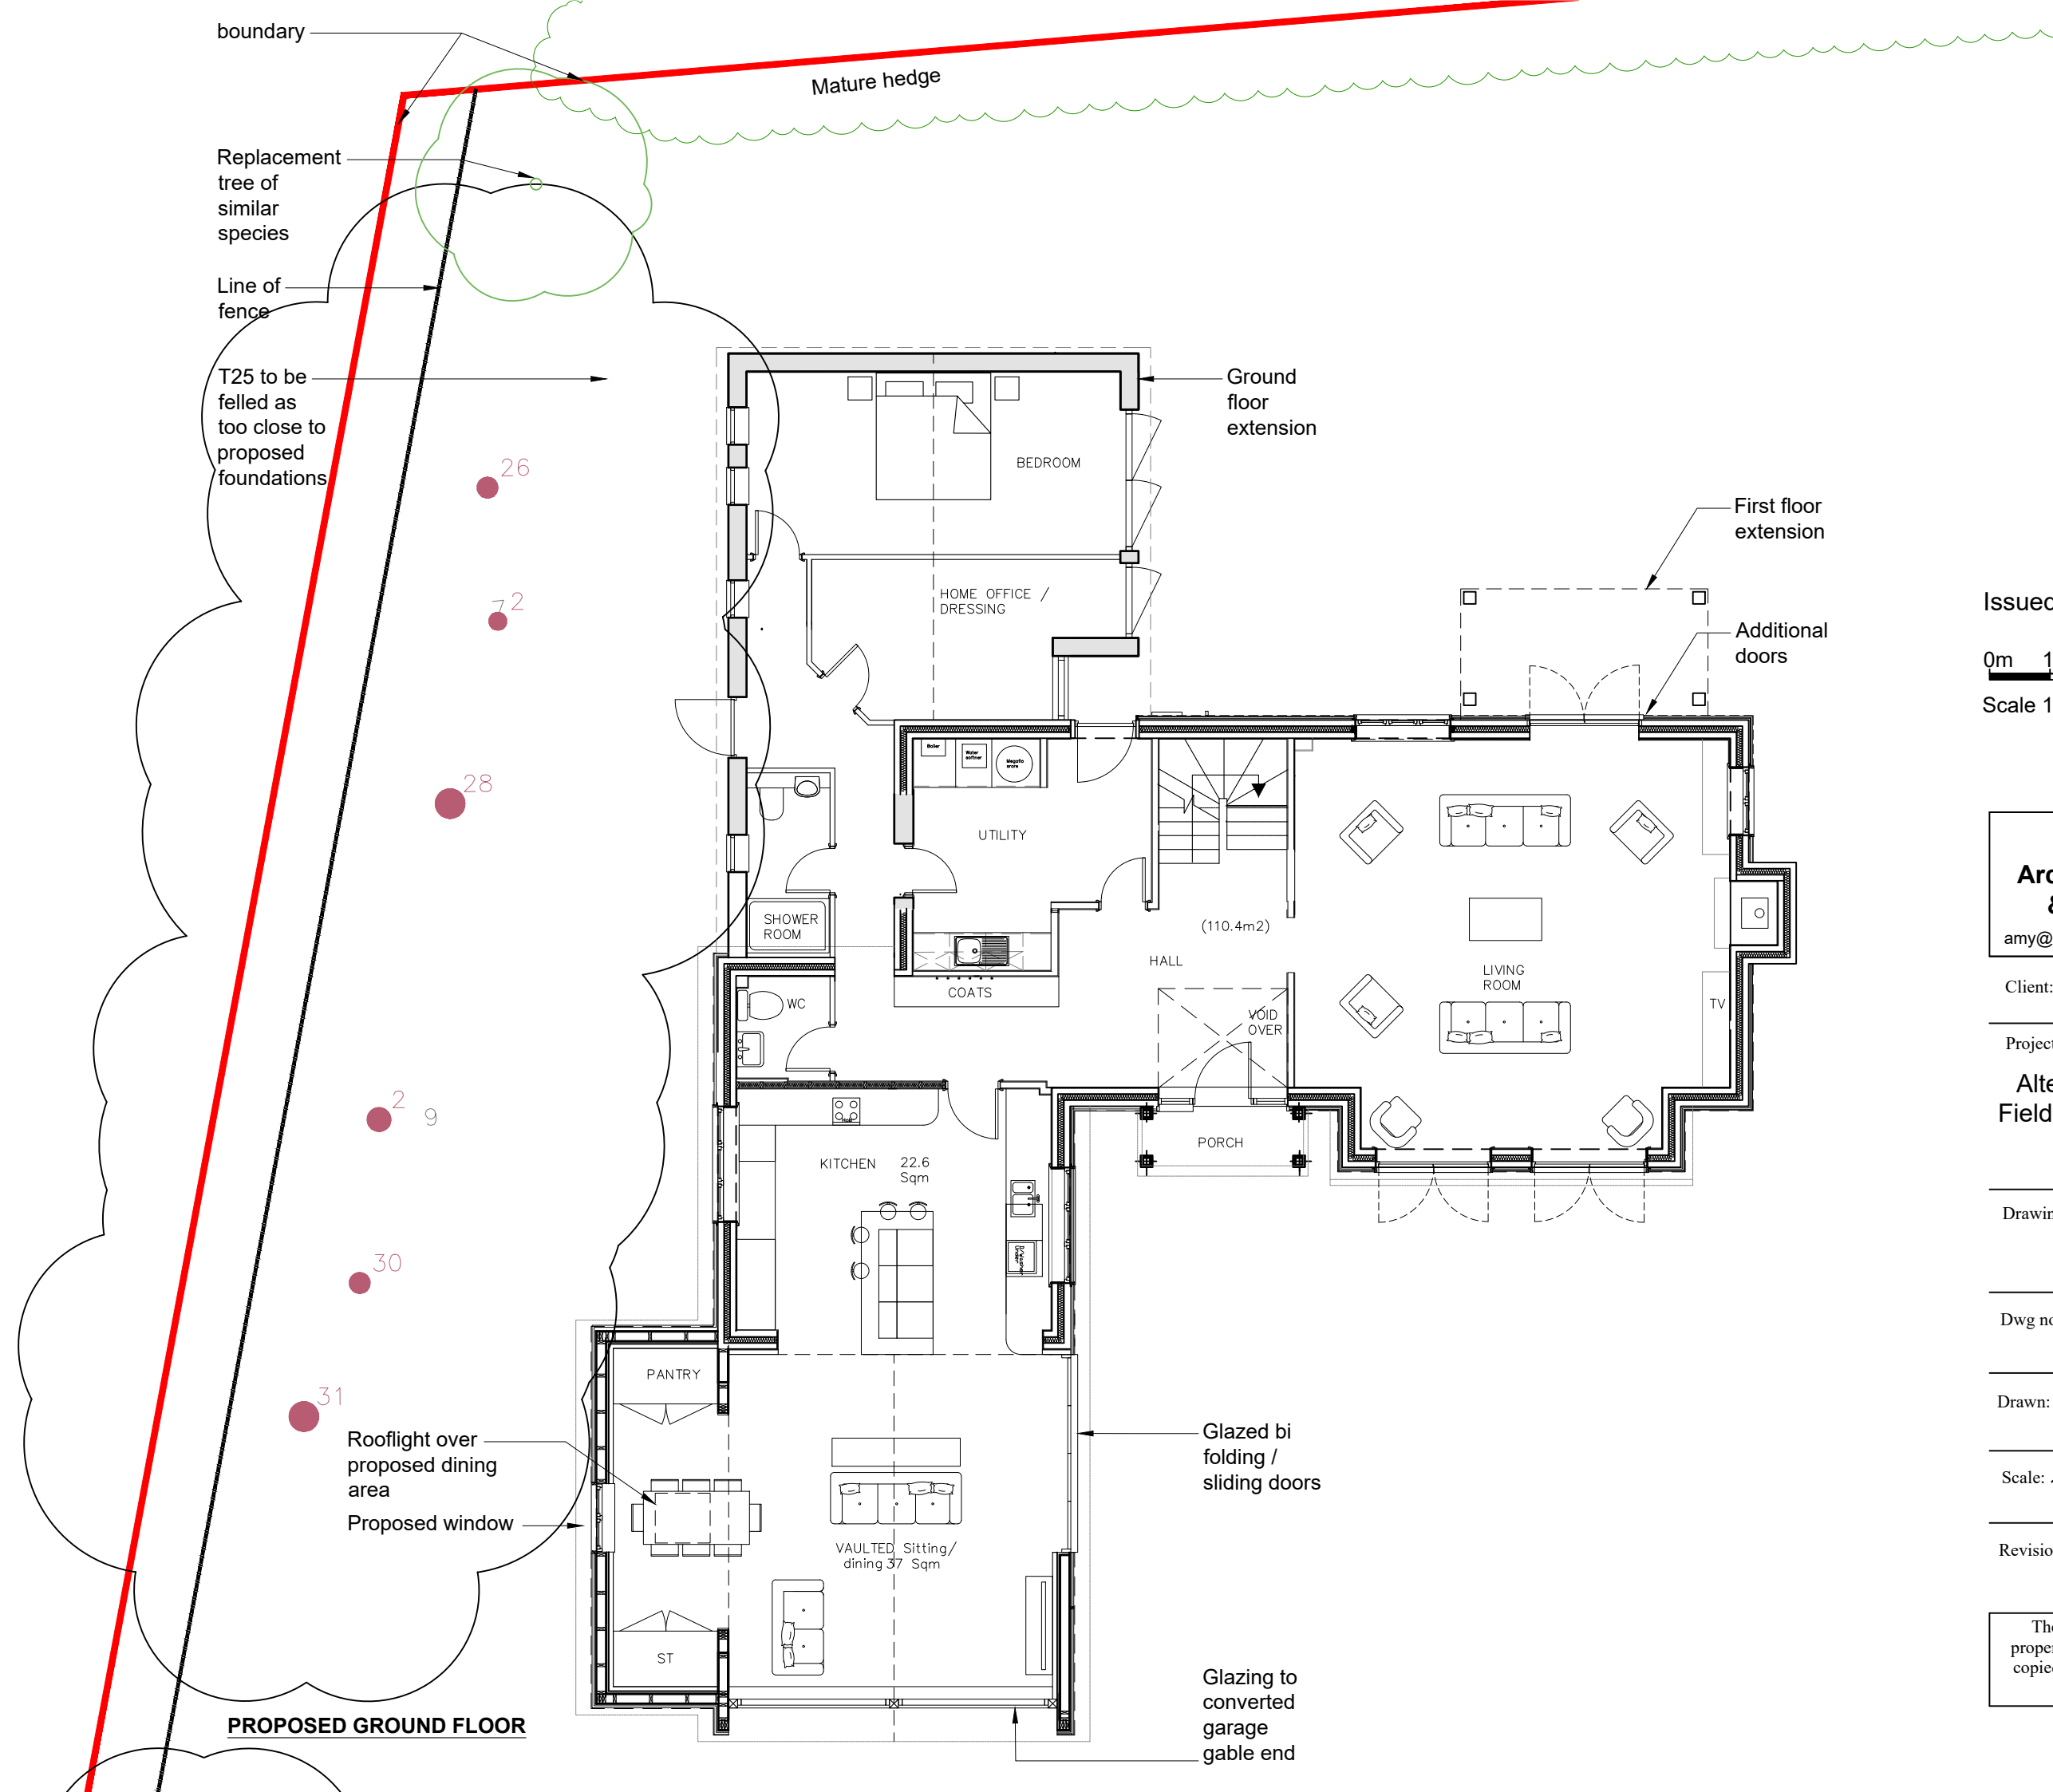

Issued for Planning Approval

0m 1m 2m 3m 4m 5m

Scale 1:100 @ A3



Amy Moss
Architectural Designer
& Planning Agent

amy@mosspropertydevelopment.co.uk

Client: Mr & Mrs Clifton

Project:

Alterations & Extensions,
Field House, 18A Newnham
Way, Ashwell

Drawing:

Proposed Ground
Floor Plan

Dwg no.

SC 05

Date: March

2026

Drawn: AM

Scale: 1:100 @ A3

Revisions:

The content of this drawing is the
property of Amy Moss and may not be
copied in whole or part without formal
consent.