


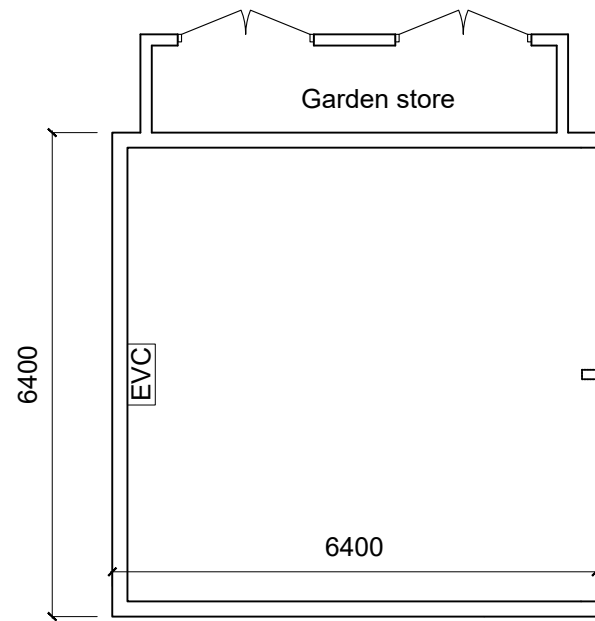


Car Port (Cart lodge) in plan




0m 1m 2m 3m 4m 5m


Scale 1:100 @ A3

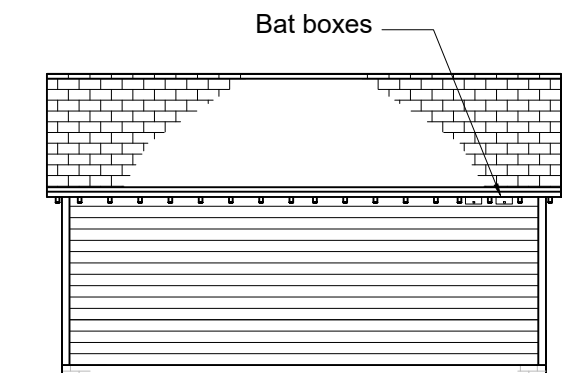


Side Elevation - facing fields (West)

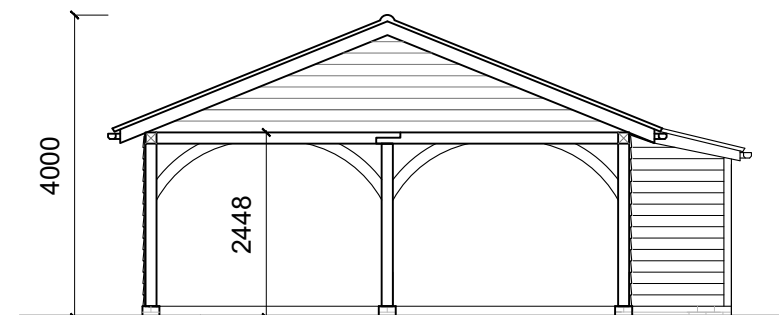

Front Elevation (South)

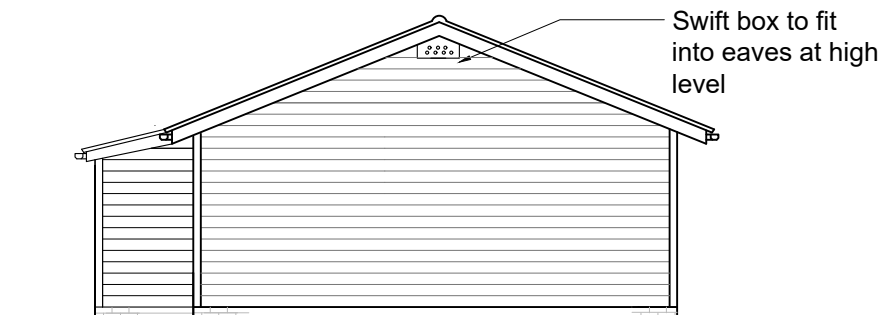

Rear Elevation - facing fields (North)

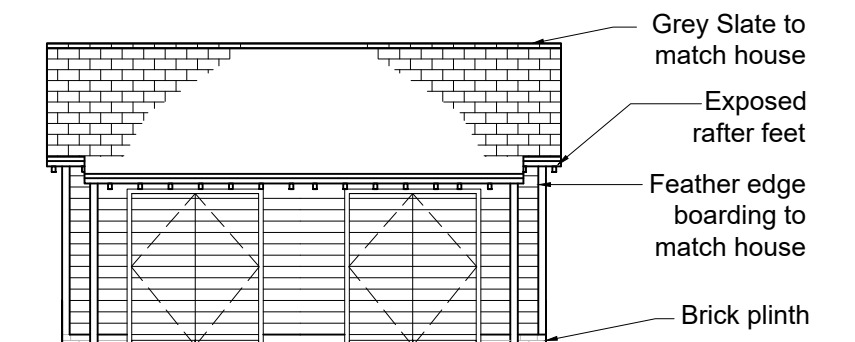

Side Elevation - facing house (East)

Amy Moss
Architectural Designer
& Planning Agent
amy@mosspropertydevelopment.co.uk

Client: Mr & Mrs Clifton

Project:
Proposed Car Port, 18A
Newnham Way, Ashwell

Drawing: Proposed Car Port
(Cart lodge)

Dwg no. SC 13 Date: March 2026

Drawn: AM

Scale: 1:100 @ A3

Revisions:

The content of this drawing is the property of Amy Moss and may not be copied in whole or part without formal consent.