




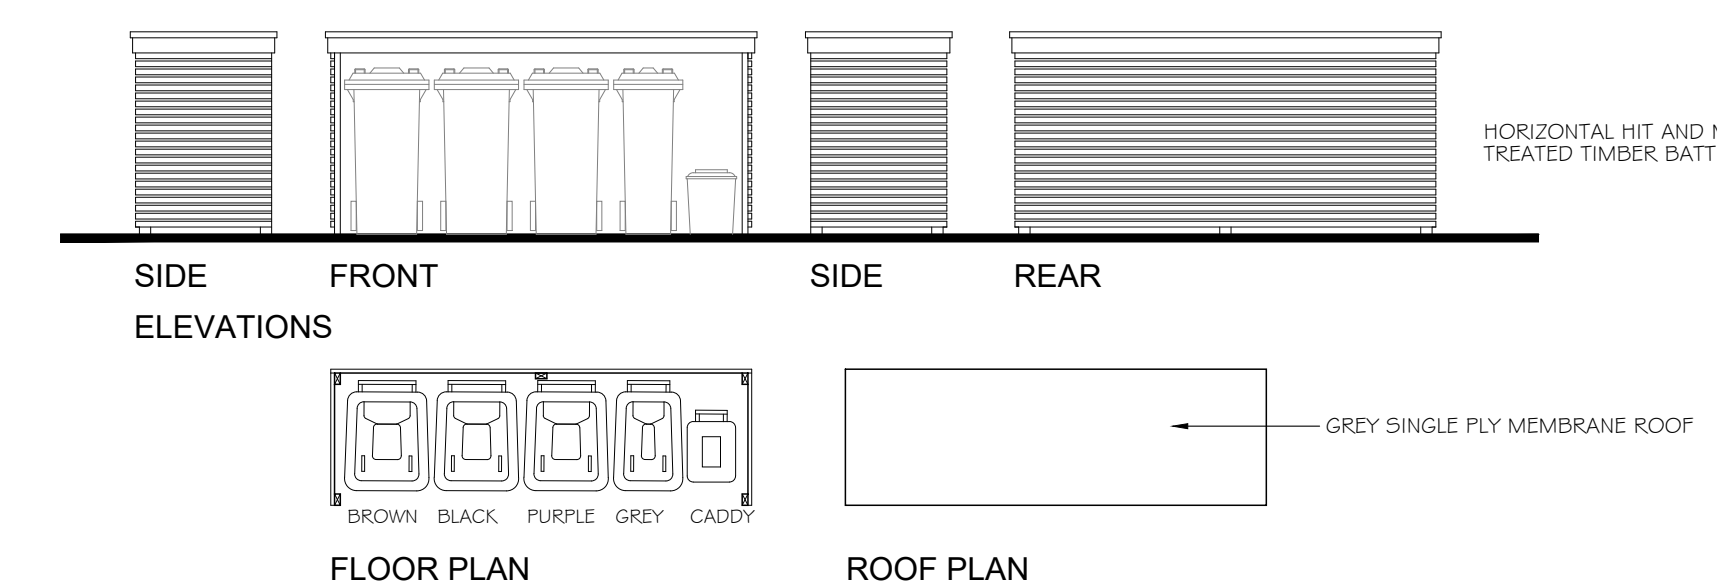

BIN STORE DETAILS 1:50

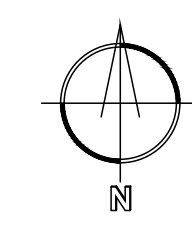

CYCLE STORE DETAILS 1:100

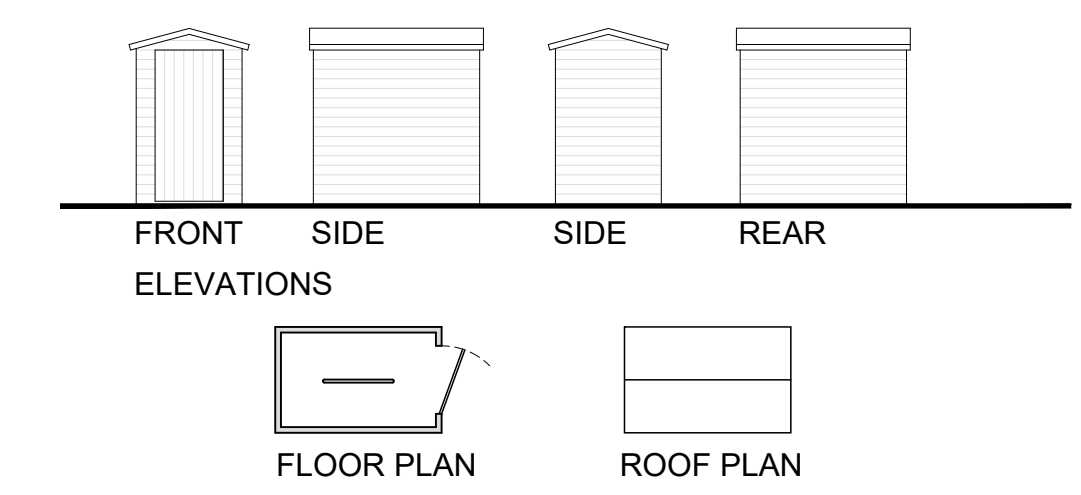

SITE PLAN 1:200

A	21-10-24	FINISH FLOOR LEVELS UPDATED
REV:	DATE:	DESCRIPTION:
DO NOT SCALE THESE DRAWINGS. USE WRITTEN DIMENSIONS ONLY. ALL DIMENSIONS TO BE CHECKED ON SITE PRIOR TO COMMENCEMENT OF WORK.		



LEVELS, CYCLE / BIN STORES

HILLCREST & TUSSOCKS
THE CAUSEWAY
THERFIELD

DATE:	SCALE @ A1:	REVISION:
AUG 25	1:200	
DRAWING NO.	478.61	A

