


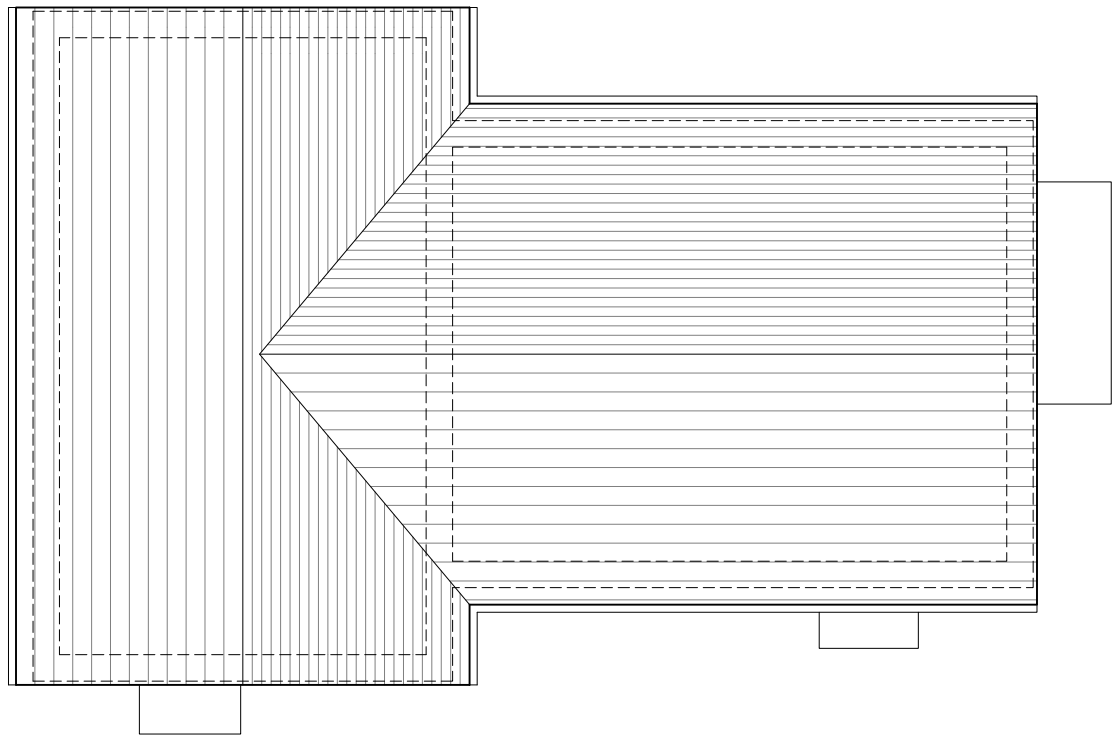


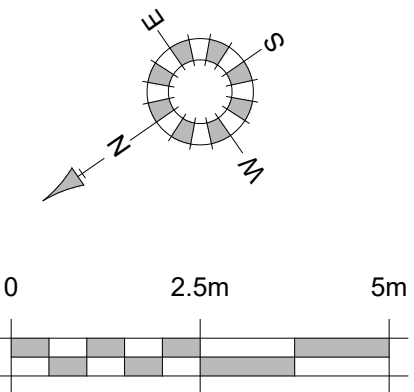

Roof Plan

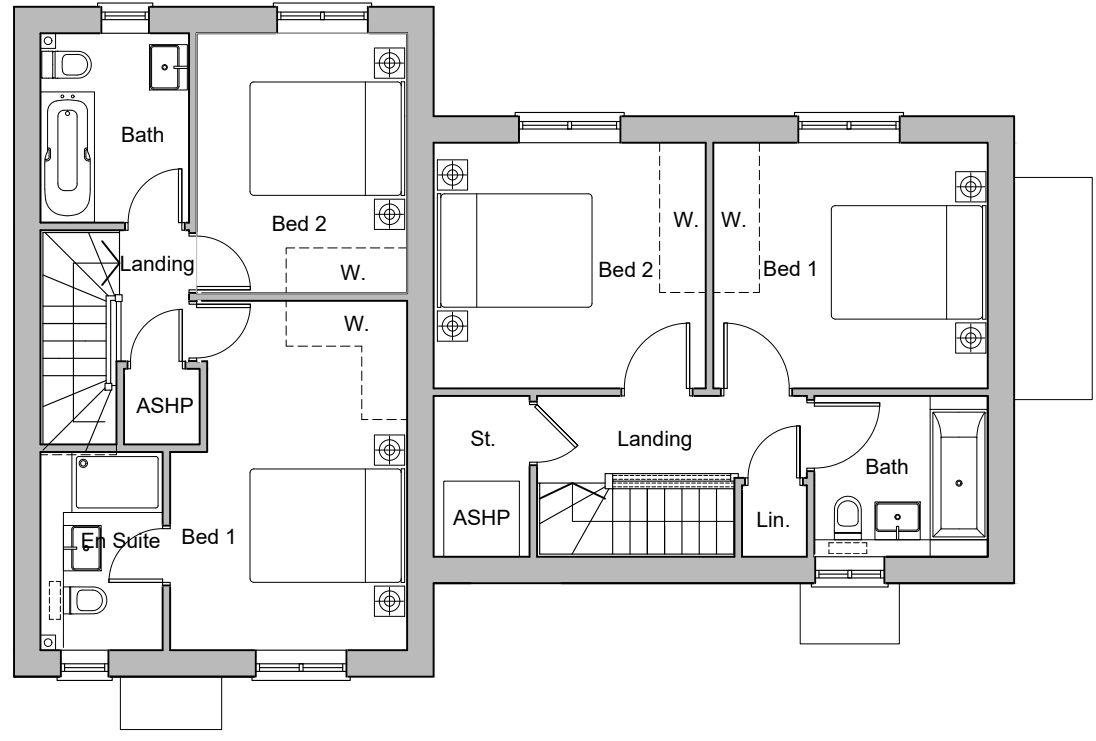

First Floor Plan

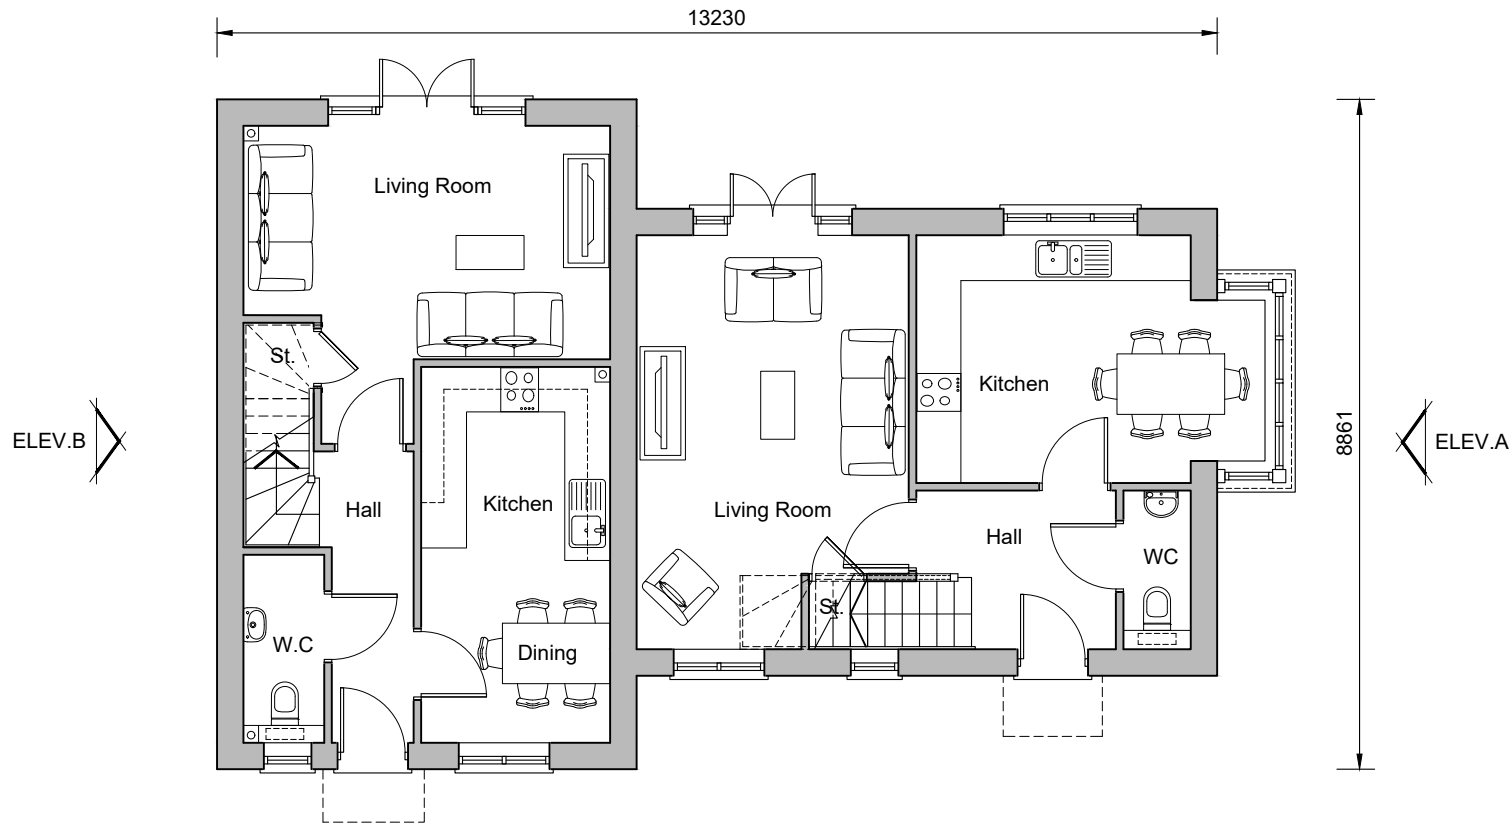

Ground Floor Plan
Plots 25 & 46
Area - 79m2 (830sqft)
Area - 80.3m2 (864sqft)



Front Elevation



Side Elevation A



Rear Elevation



Side Elevation B

REV.	DATE	REVISIONS:	BY	REV.	DATE	REVISIONS:	BY	REV.	DATE	REVISIONS:	BY	STATUS:

Planning

CLIENT:	Elivia Homes Ltd	PROJECT:	Land North of Pound Farm, London Road, St Ippolyts
SCALE:	1:100 (A1 ORIGINAL)	DRAWING:	House Types 1-2, Plots 25 and 46 Proposed Plans and Elevations
DRAWN:	RPO	24113	P110
DATE:	06.11.24		-

