




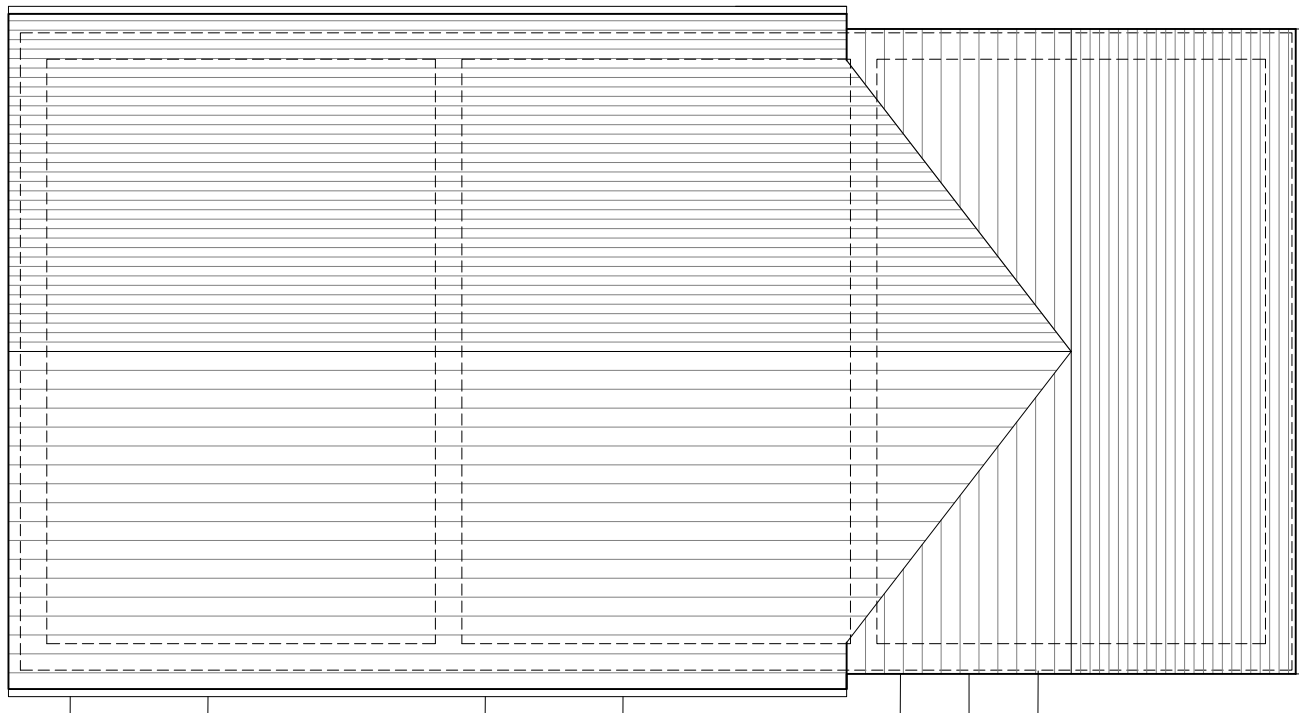

Roof Plan

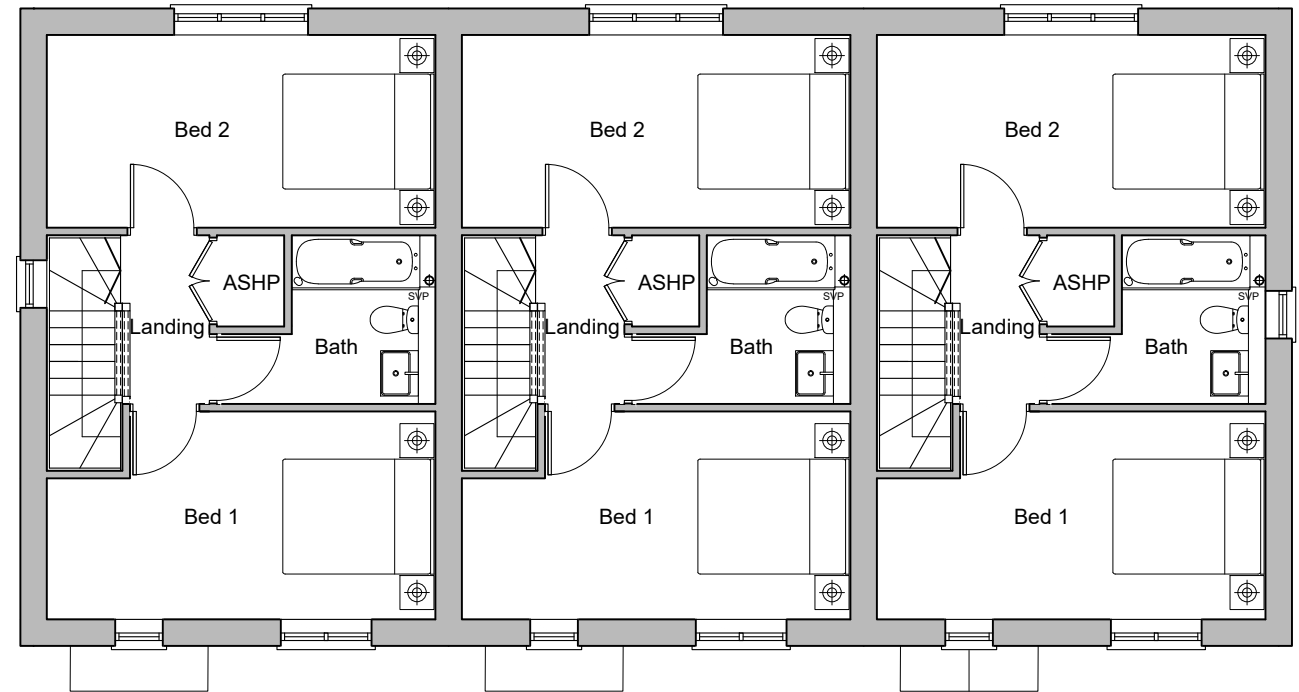

First Floor Plan

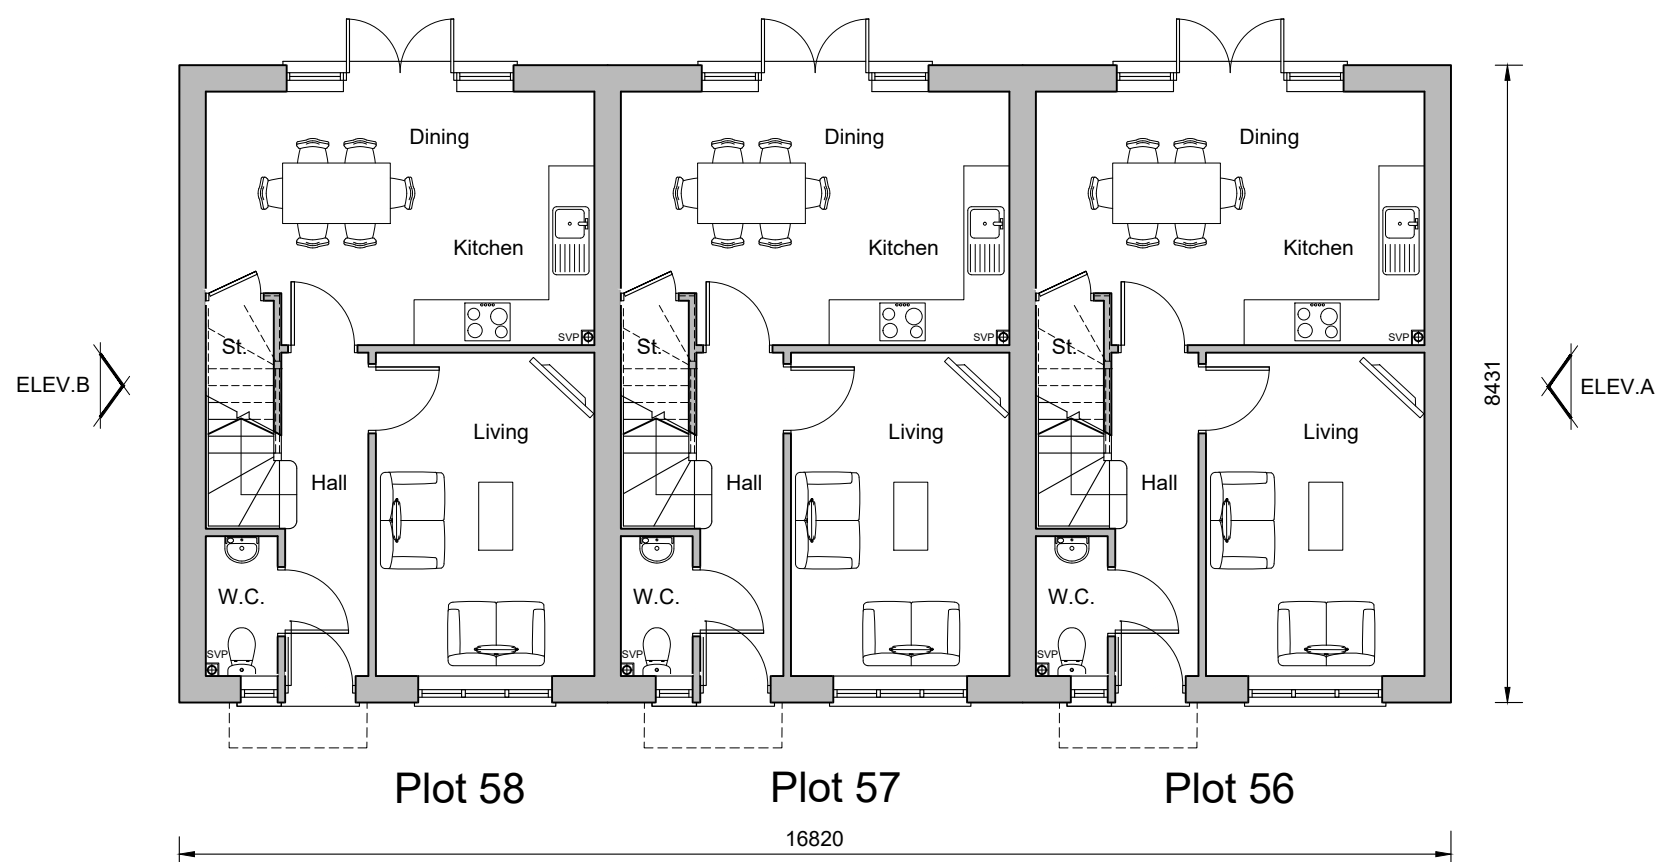

Ground Floor Plan
Plots 56-58
Area - 79.5m2 (856sqft)




Front Elevation



Side Elevation A



Rear Elevation

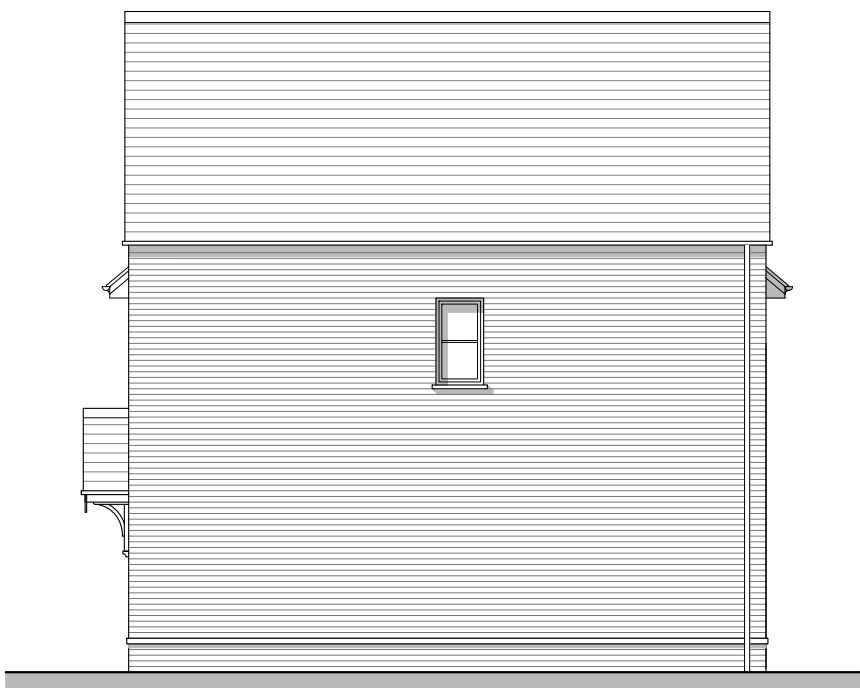

Side Elevation B

REV	DATE	REVISIONS:	BY	REV	DATE	REVISIONS:	BY	REV	DATE	REVISIONS:	BY	STATUS:
A	18.12.24	Plot 56 porch changed to match adjacent	NR									

Planning

CLIENT:	Elivia Homes Ltd	PROJECT:	Land north of Pound Farm, Hitchin, Herts
SCALE:	1:100 (A1 ORIGINAL)	DRAWING:	Proposed Plans and Elevations A2B4P - Plots 56-58
DRAWN:	RPO	24113	P126
DATE:	03.12.24		A

