


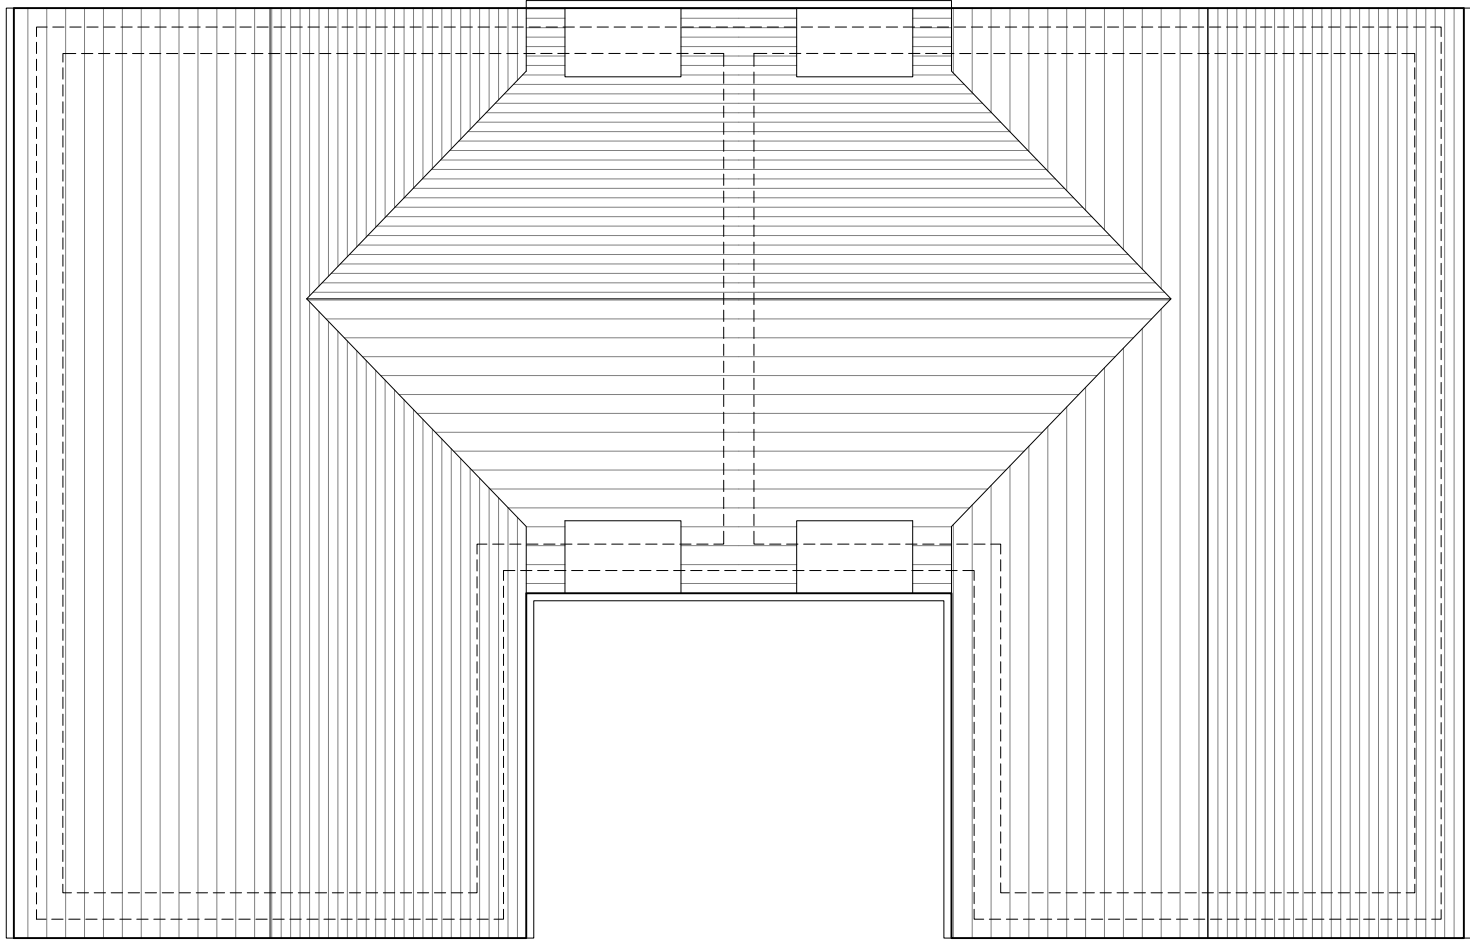


Roof Plan



Front Elevation



Side Elevation A

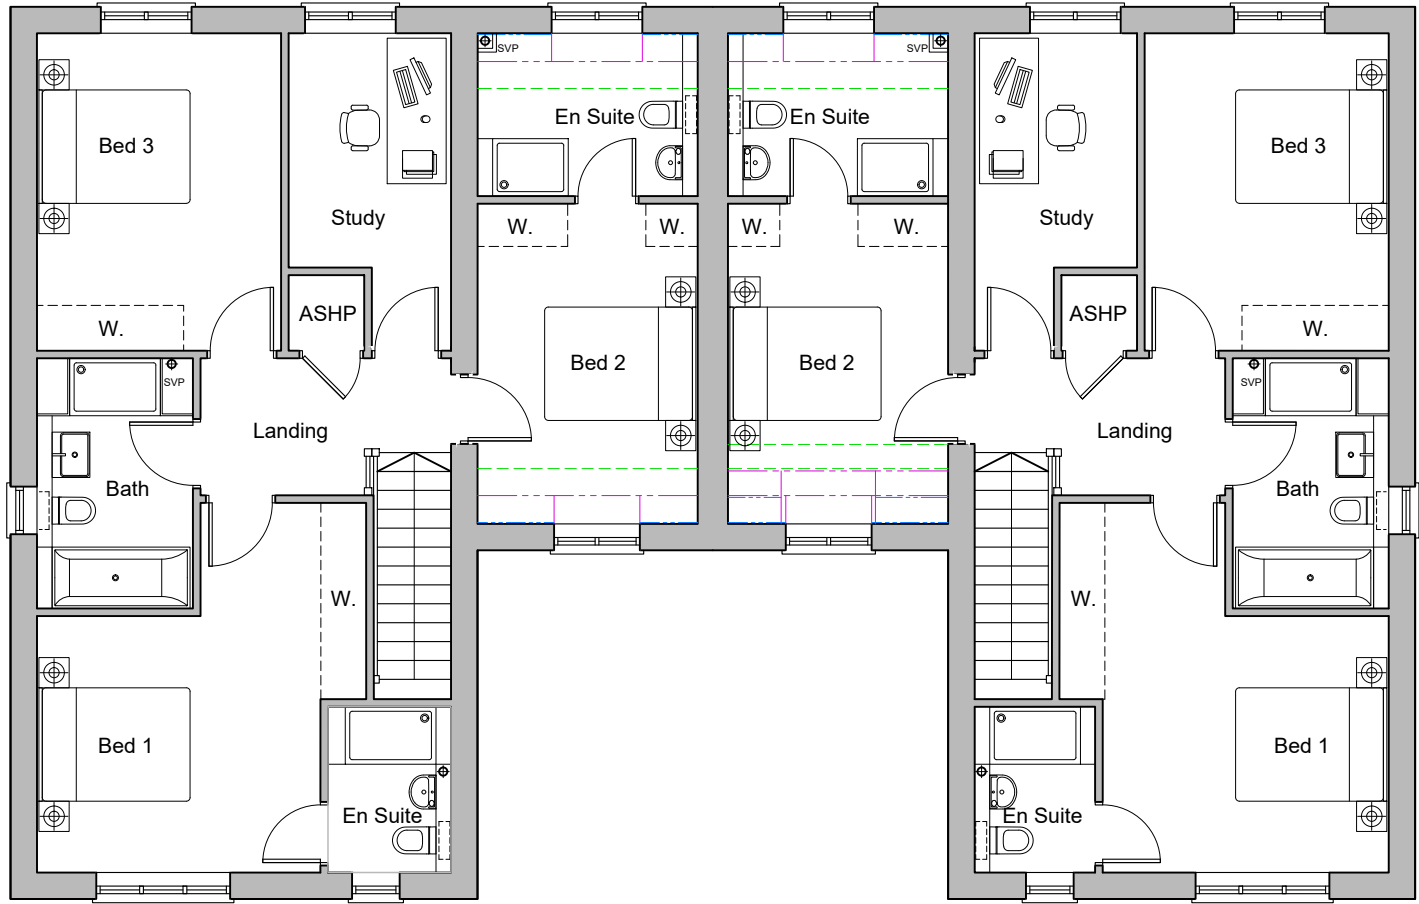


First Floor Plan



Rear Elevation




Side Elevation B

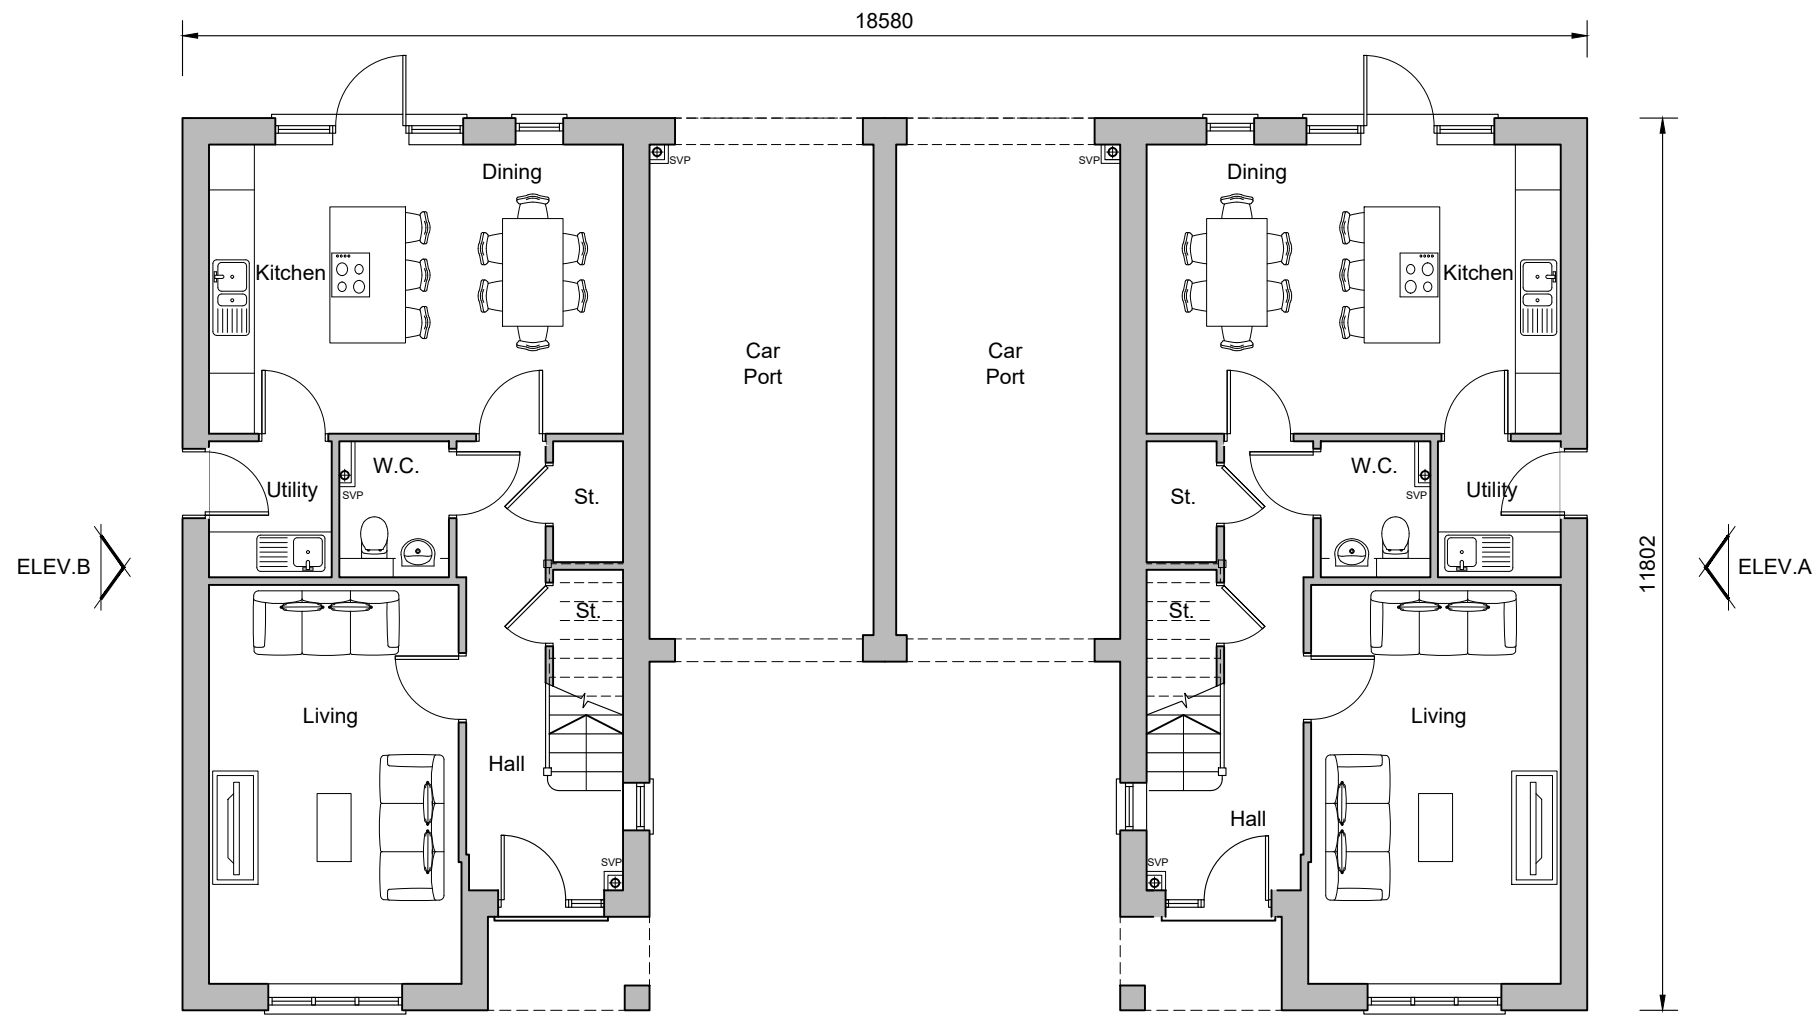

Ground Floor Plan


Plots 42, 45
Area - 140.1m2 (1,508sqft)

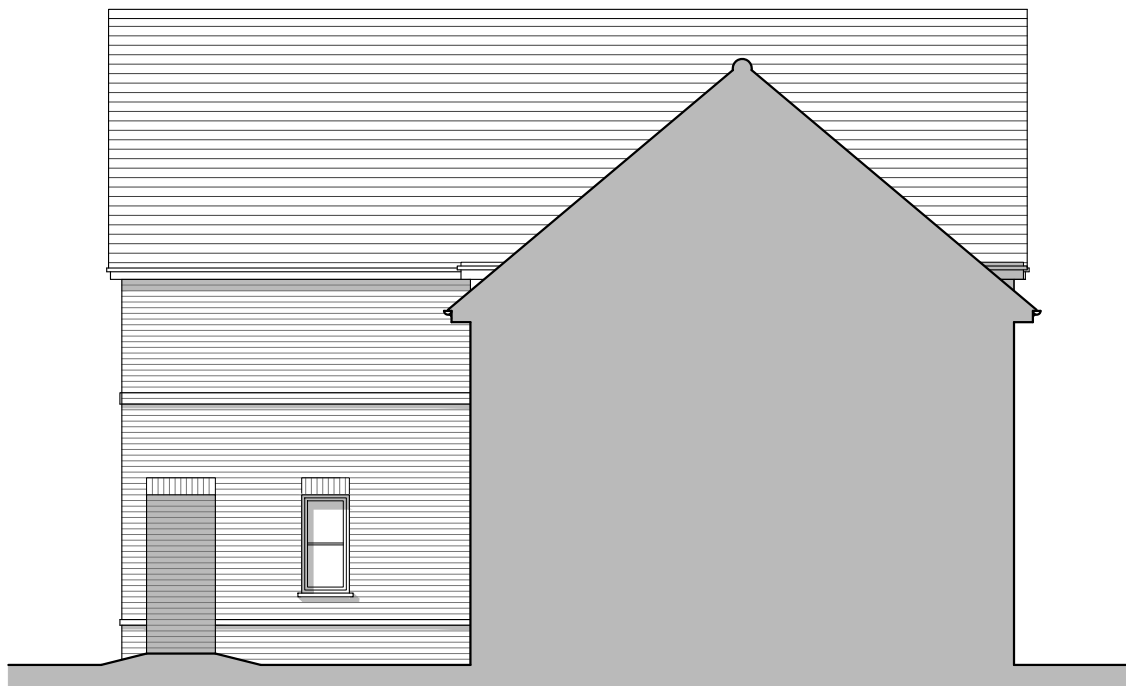

Side Elevation A



Side Elevation B

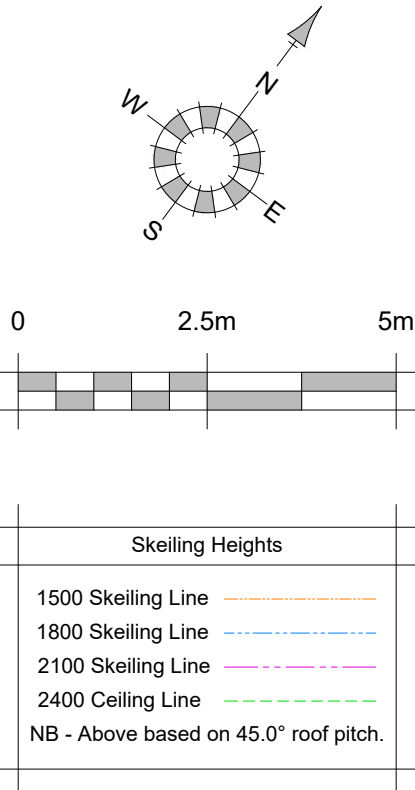

REV.	DATE	REVISIONS:	BY	REV.	DATE	REVISIONS:	BY	REV.	DATE	REVISIONS:	BY	STATUS:
A	18.12.24	External door added to utility room	NR									

Planning

CLIENT:	Elivia Homes Ltd	PROJECT:	Land North of Pound Farm, London Road, St Ippolyts
SCALE:	1:100 (A1 ORIGINAL)	DRAWING:	House Type 10, Plots 42 and 45 Proposed Plans and Elevations
DRAWN:	MM	24113	P119
DATE:	23.11.24		A

