


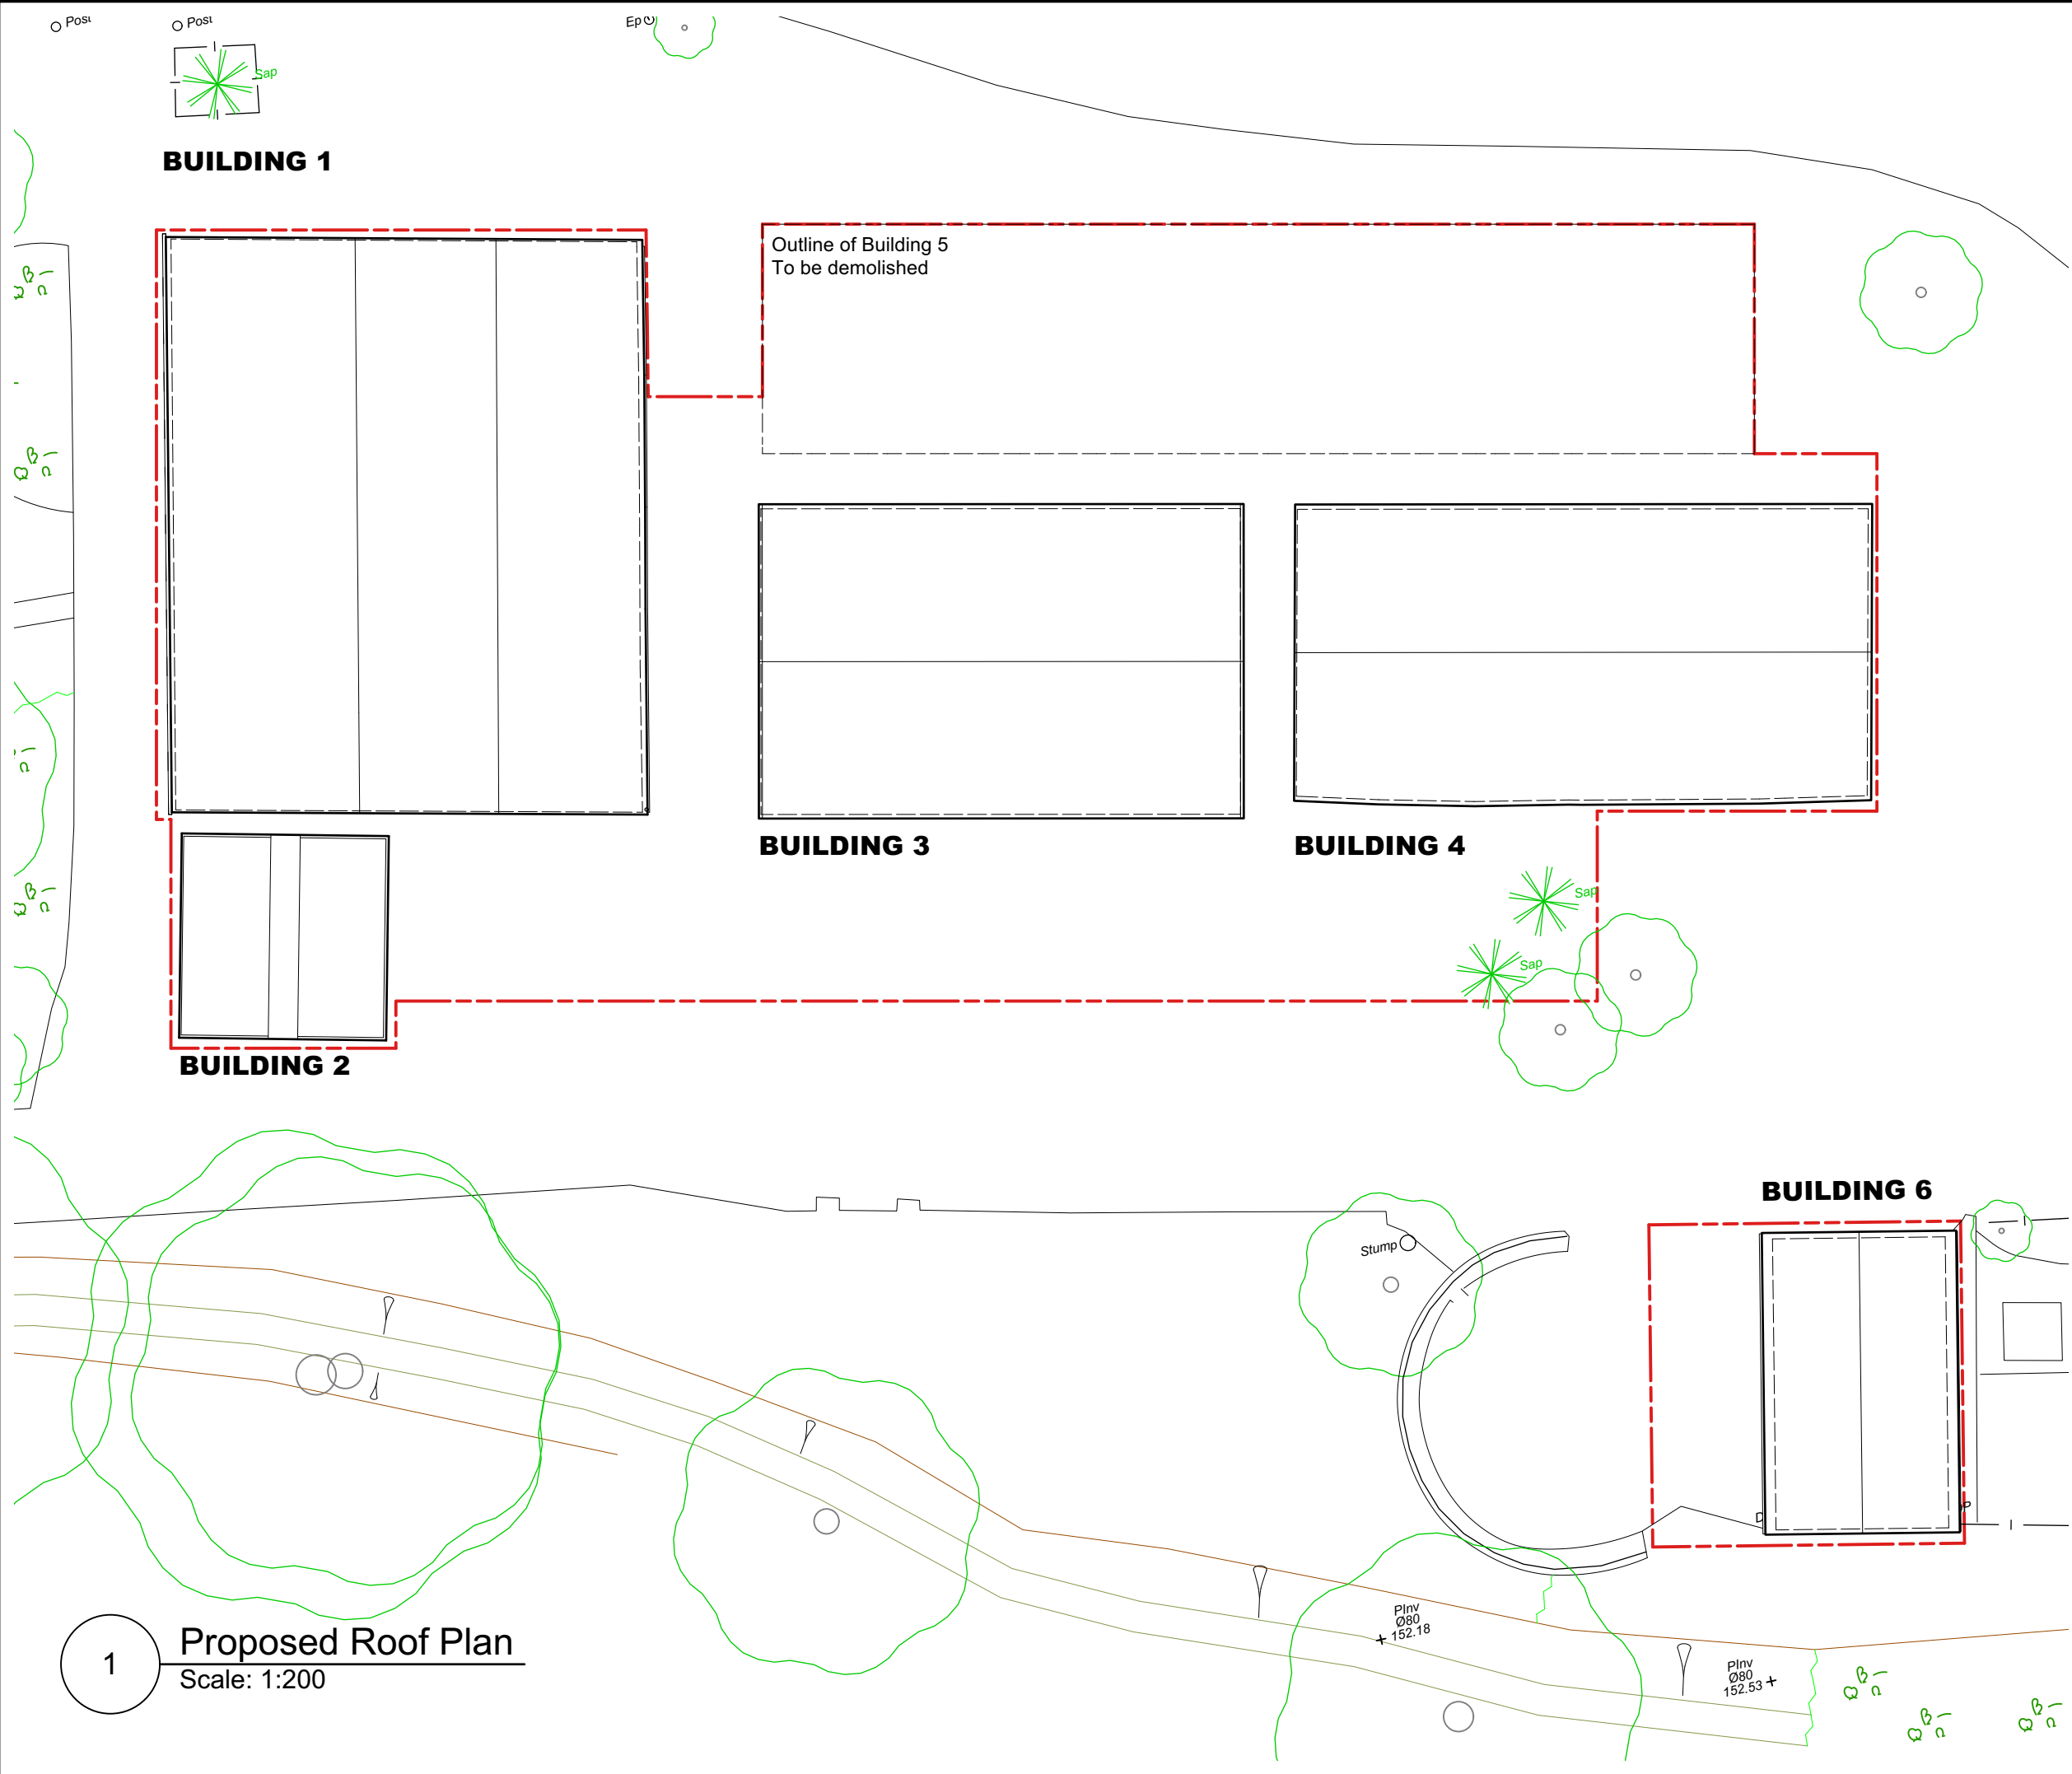

Notes:

Extent of curtilage

0510m

N

A	17/12/2024	BUILDING 5 DEMOLISHED, REDLINE ADJUSTED TO SUIT
REVISION	DATE	AMENDMENT
ANY ORDNANCE SURVEY DATA USED IS BASED UPON THE ORDNANCE SURVEY MAP WITH THE SANCTION OF THE CONTROLLER OF HM STATIONERY OFFICE. CROWN COPYRIGHT RESERVED ORDNANCE SURVEY LICENCE NUMBER LG0151.		
NO RESPONSIBILITY CAN BE TAKEN FOR ANY RELIANCE BASED ON THE INFORMATION CONTAINED HEREIN.		

S

SWORDERS

Agricultural Commercial Residential

SURVEYORS | PLANNERS | ARCHITECTS
HERTFORDSHIRE | NORFOLK | WARWICKSHIRE | SOMERSET
Phone (01279) 771188 | E-mail post@sworders.com

SCHEME

REDEVELOPMENT AT
FEARS END, SANDON

TITLE

PROPOSED ARRANGEMENT
ROOF PLAN

PAPER SIZE	A3L			© Copyright 2024, Sworders. All rights reserved. The contents of this drawing remain the sole property of Sworders and must not be copied or reproduced without prior permission.		
SCALE	1:200	DRAWN BY	RB	09/09/2024	CHECKED BY	JS
CLIENT No.	CAM3064		DRAWING No.	222140-PL-0-102		REVISION
						A