




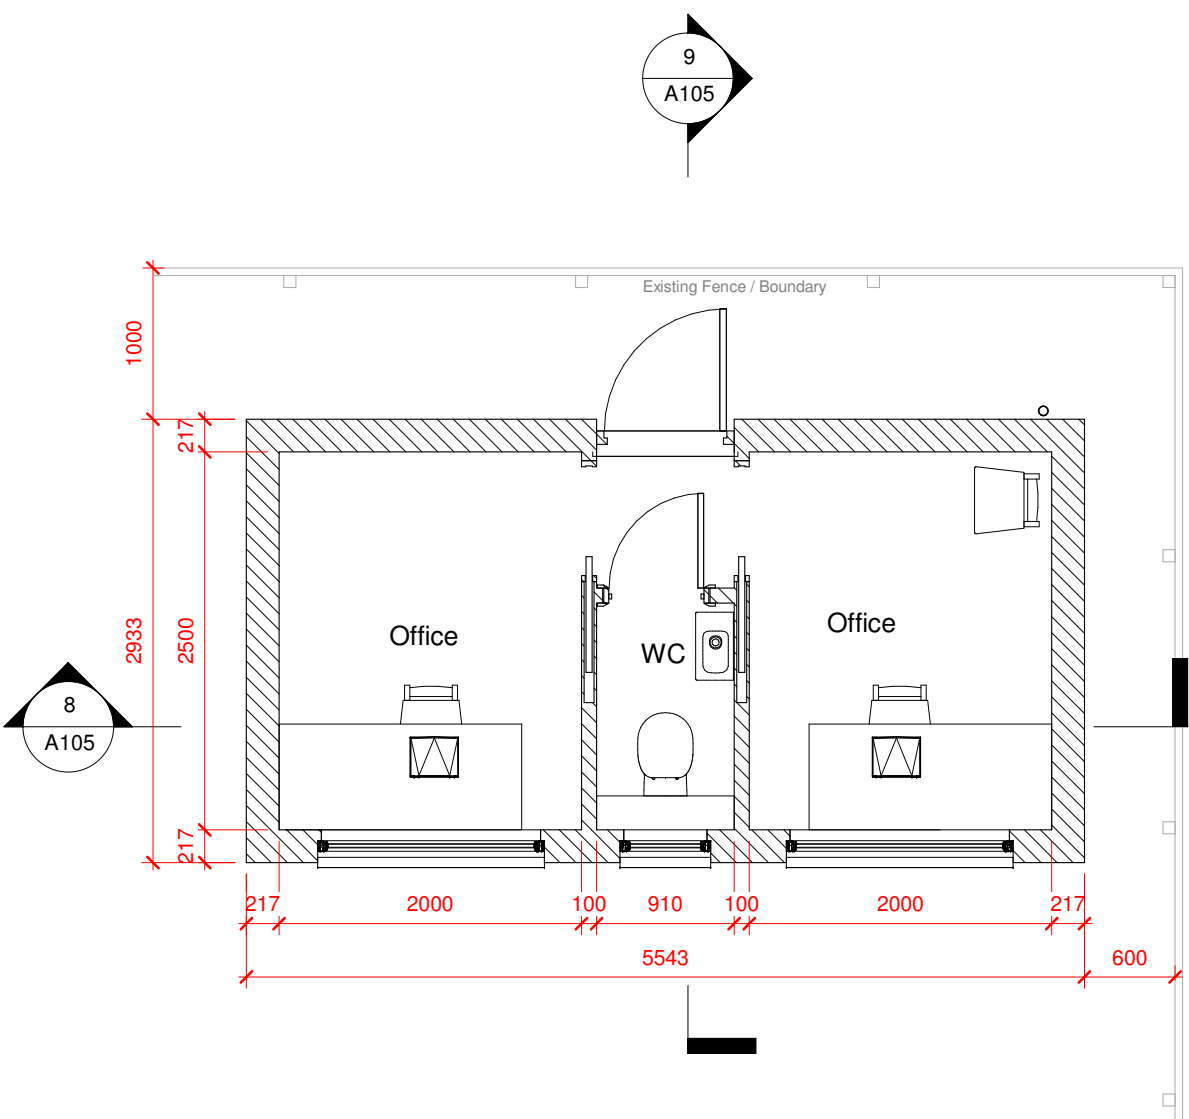


1 Ground Floor Plan
1 : 50

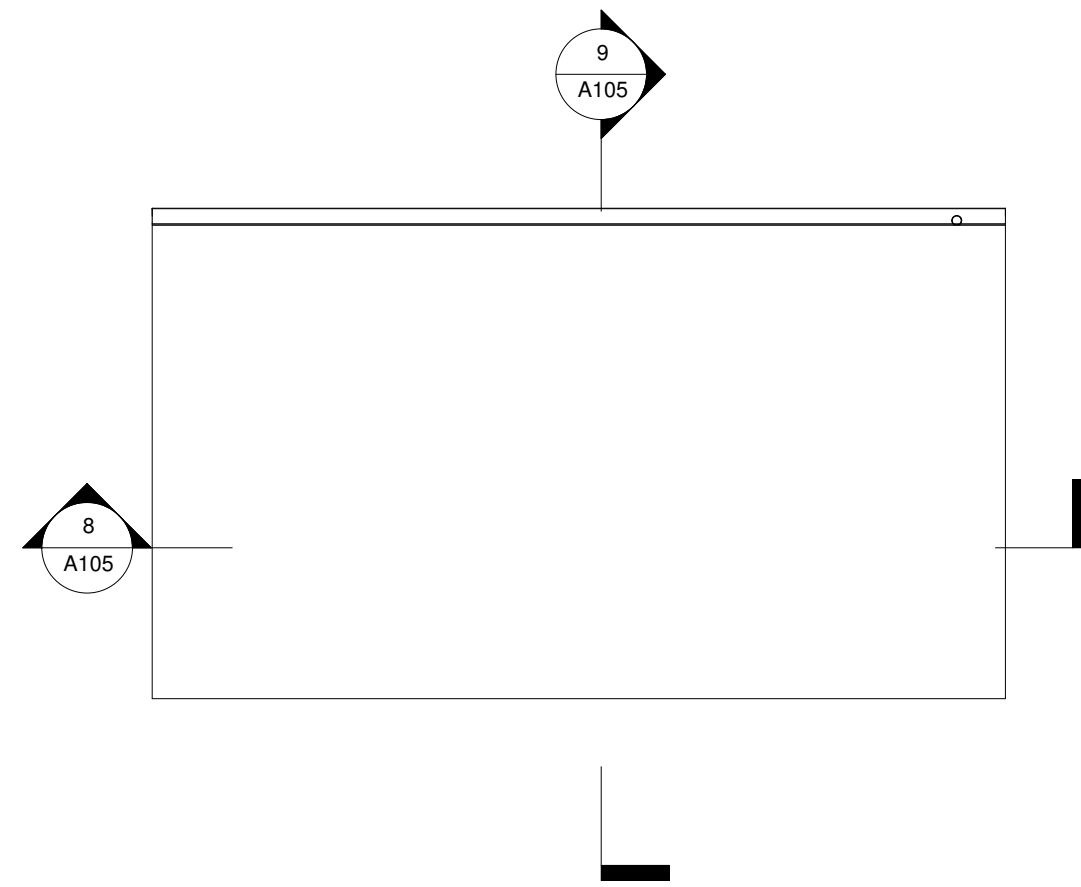


2 Roof Plan
1 : 50

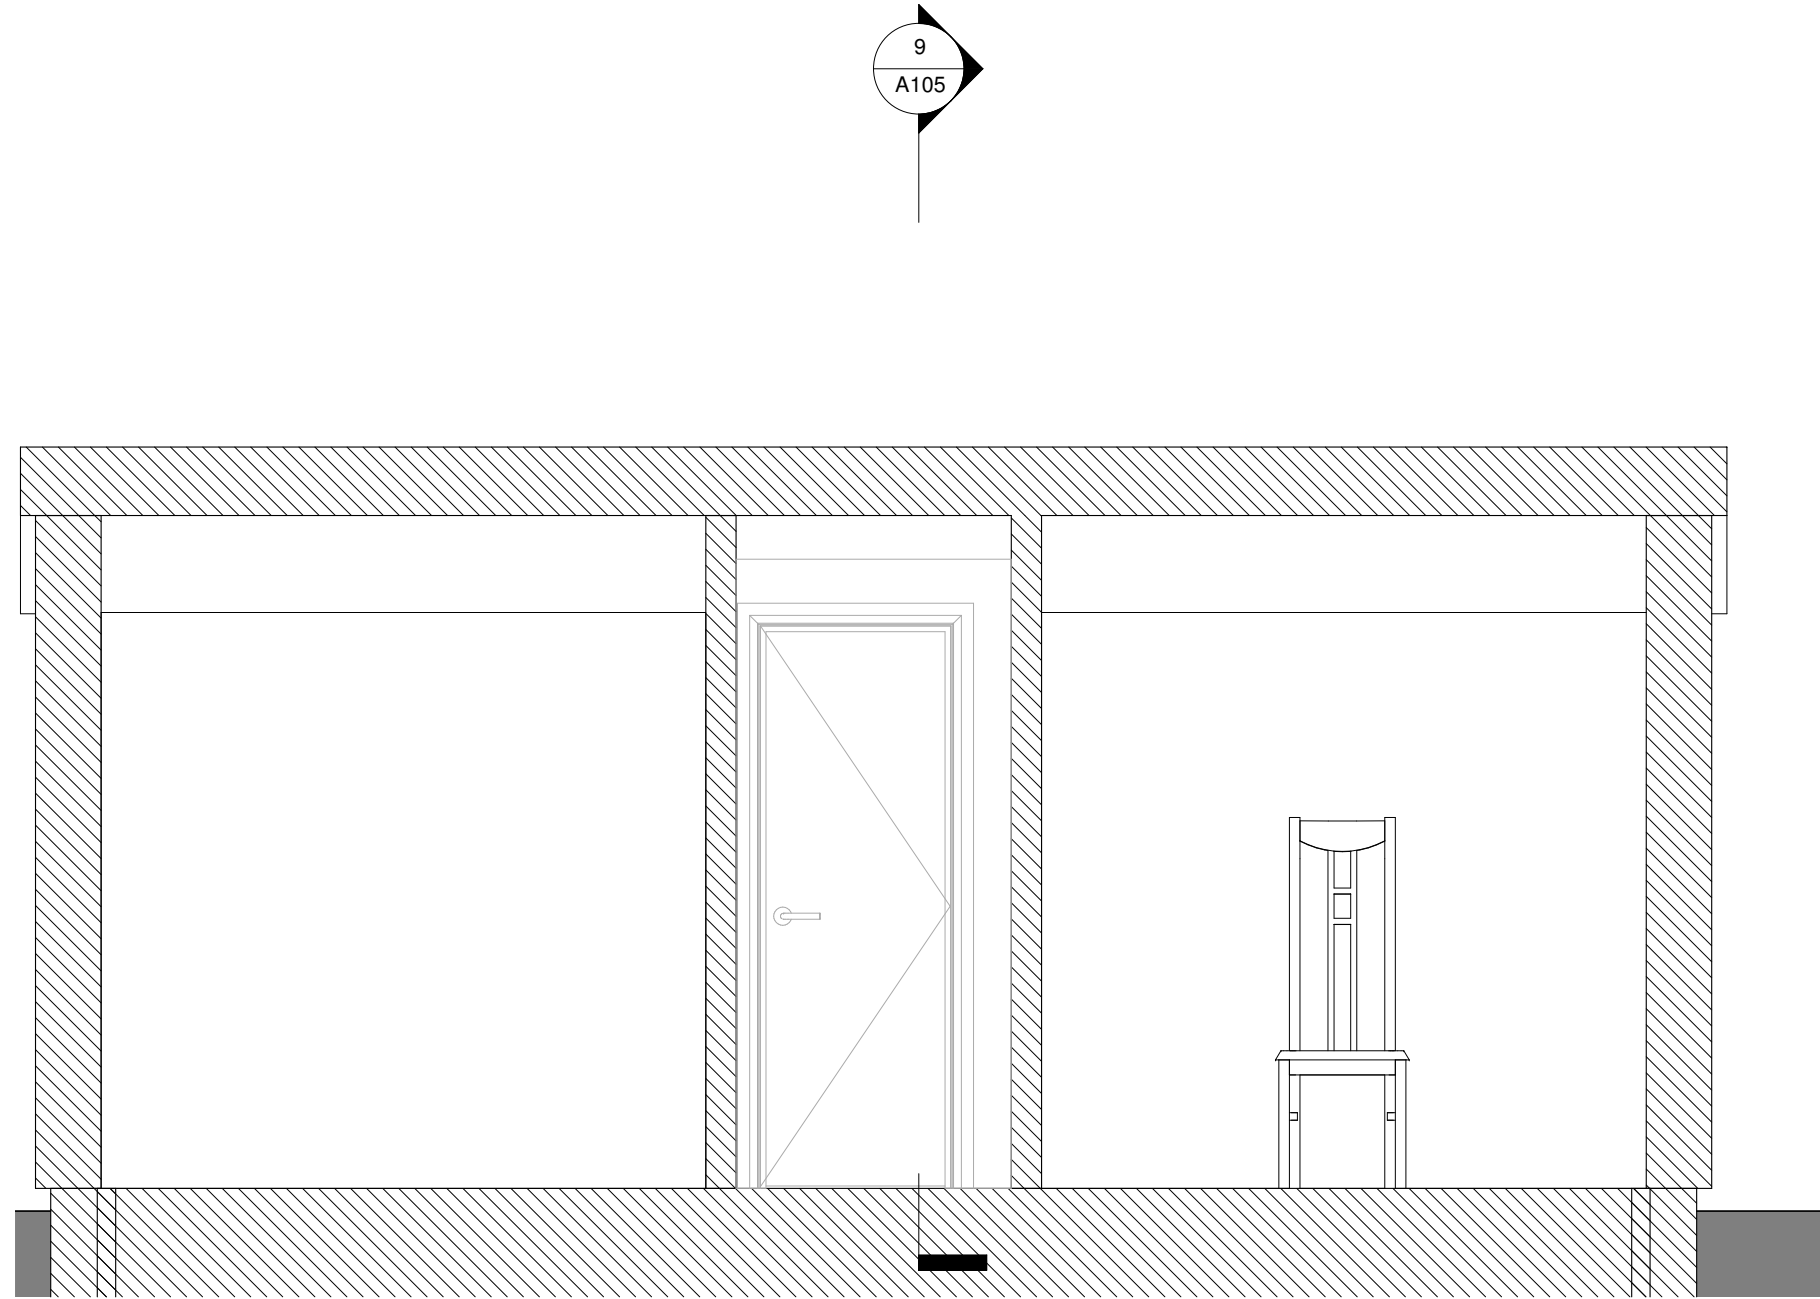


8 Section 1
1 : 25

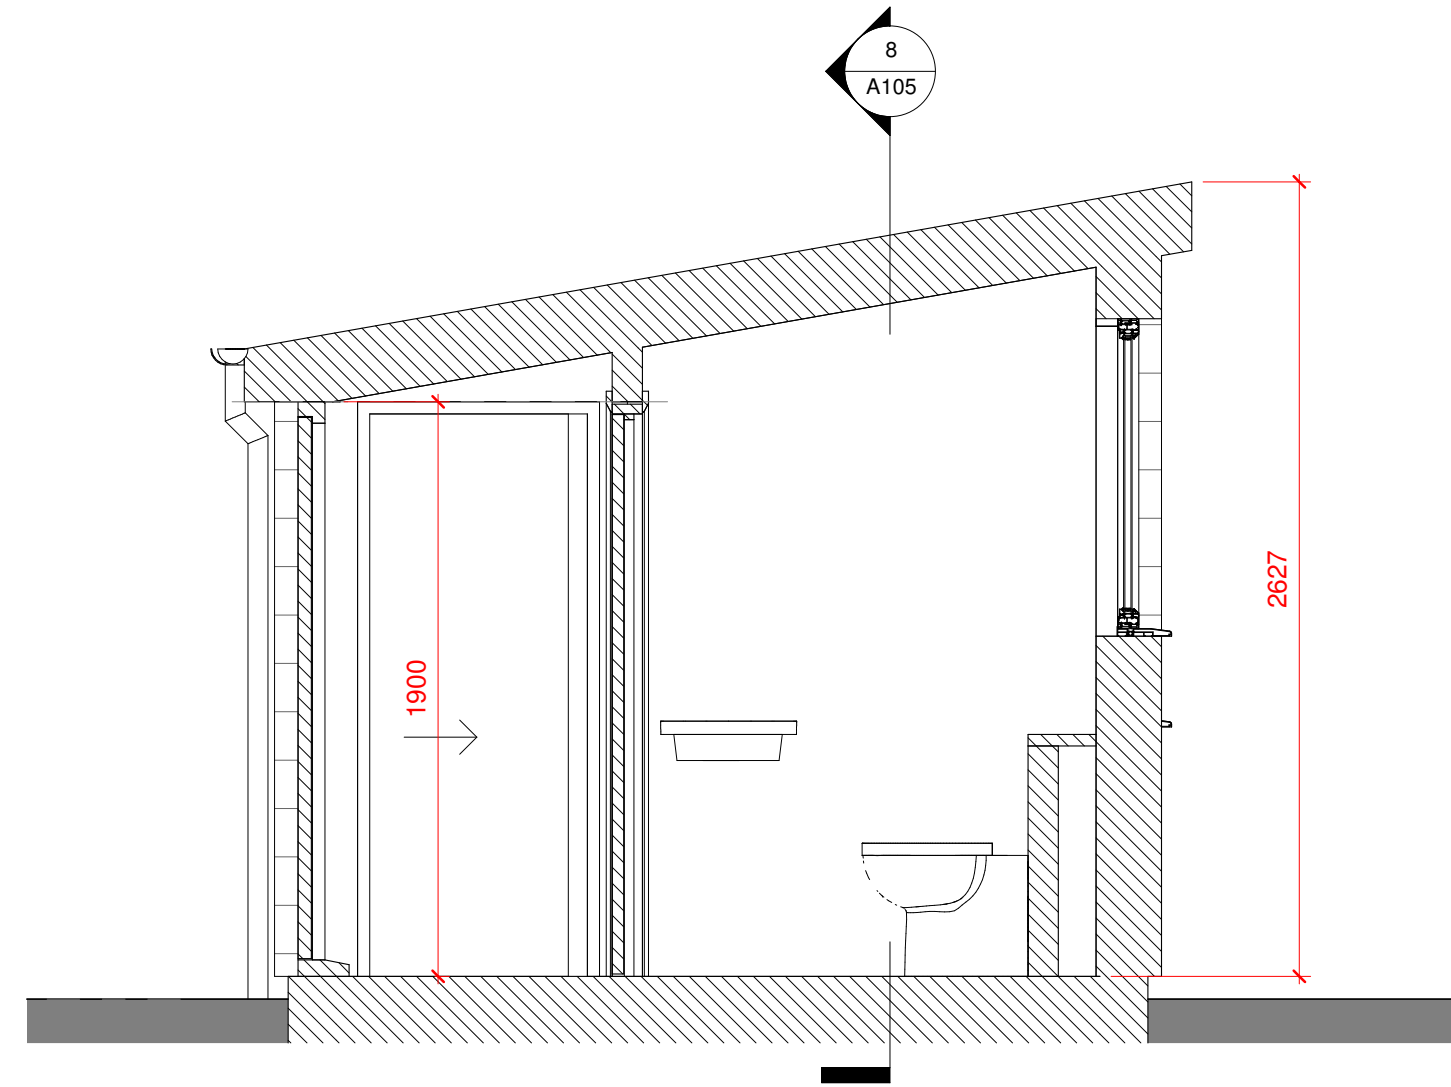


9 Section 2
1 : 25

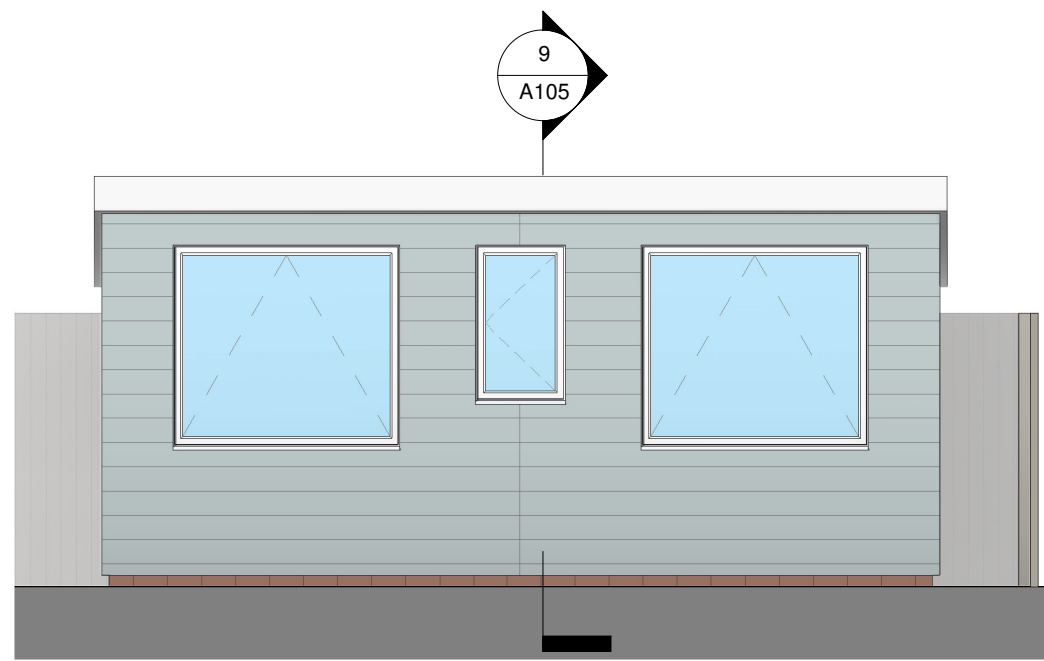


3 Front Elevation - Proposed
1 : 50

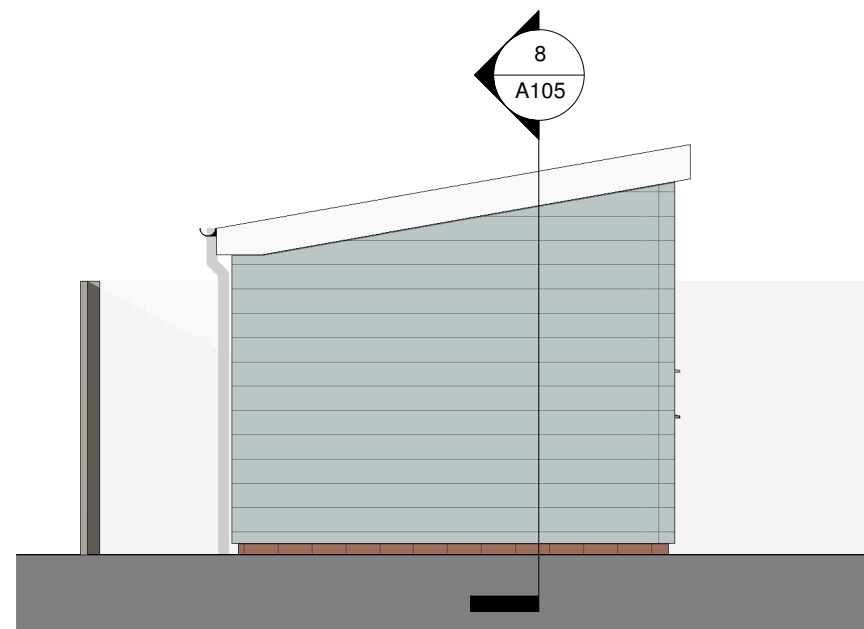


4 Side 1 Elevation - Proposed
1 : 50

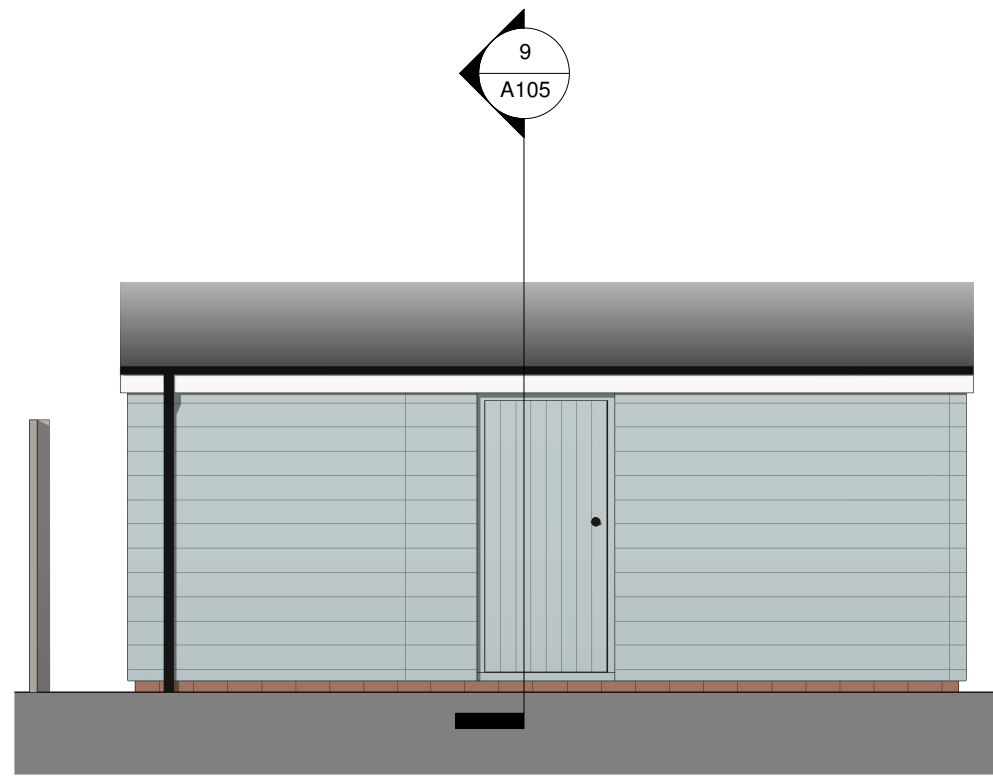

5 Rear Elevation - Proposed
1 : 50

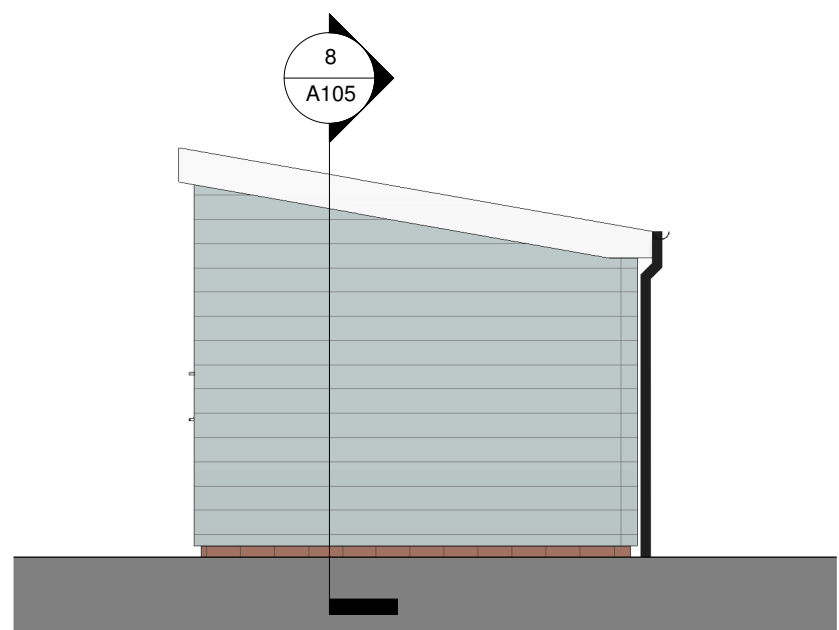

6 Side 2 Elevation - Proposed
1 : 50

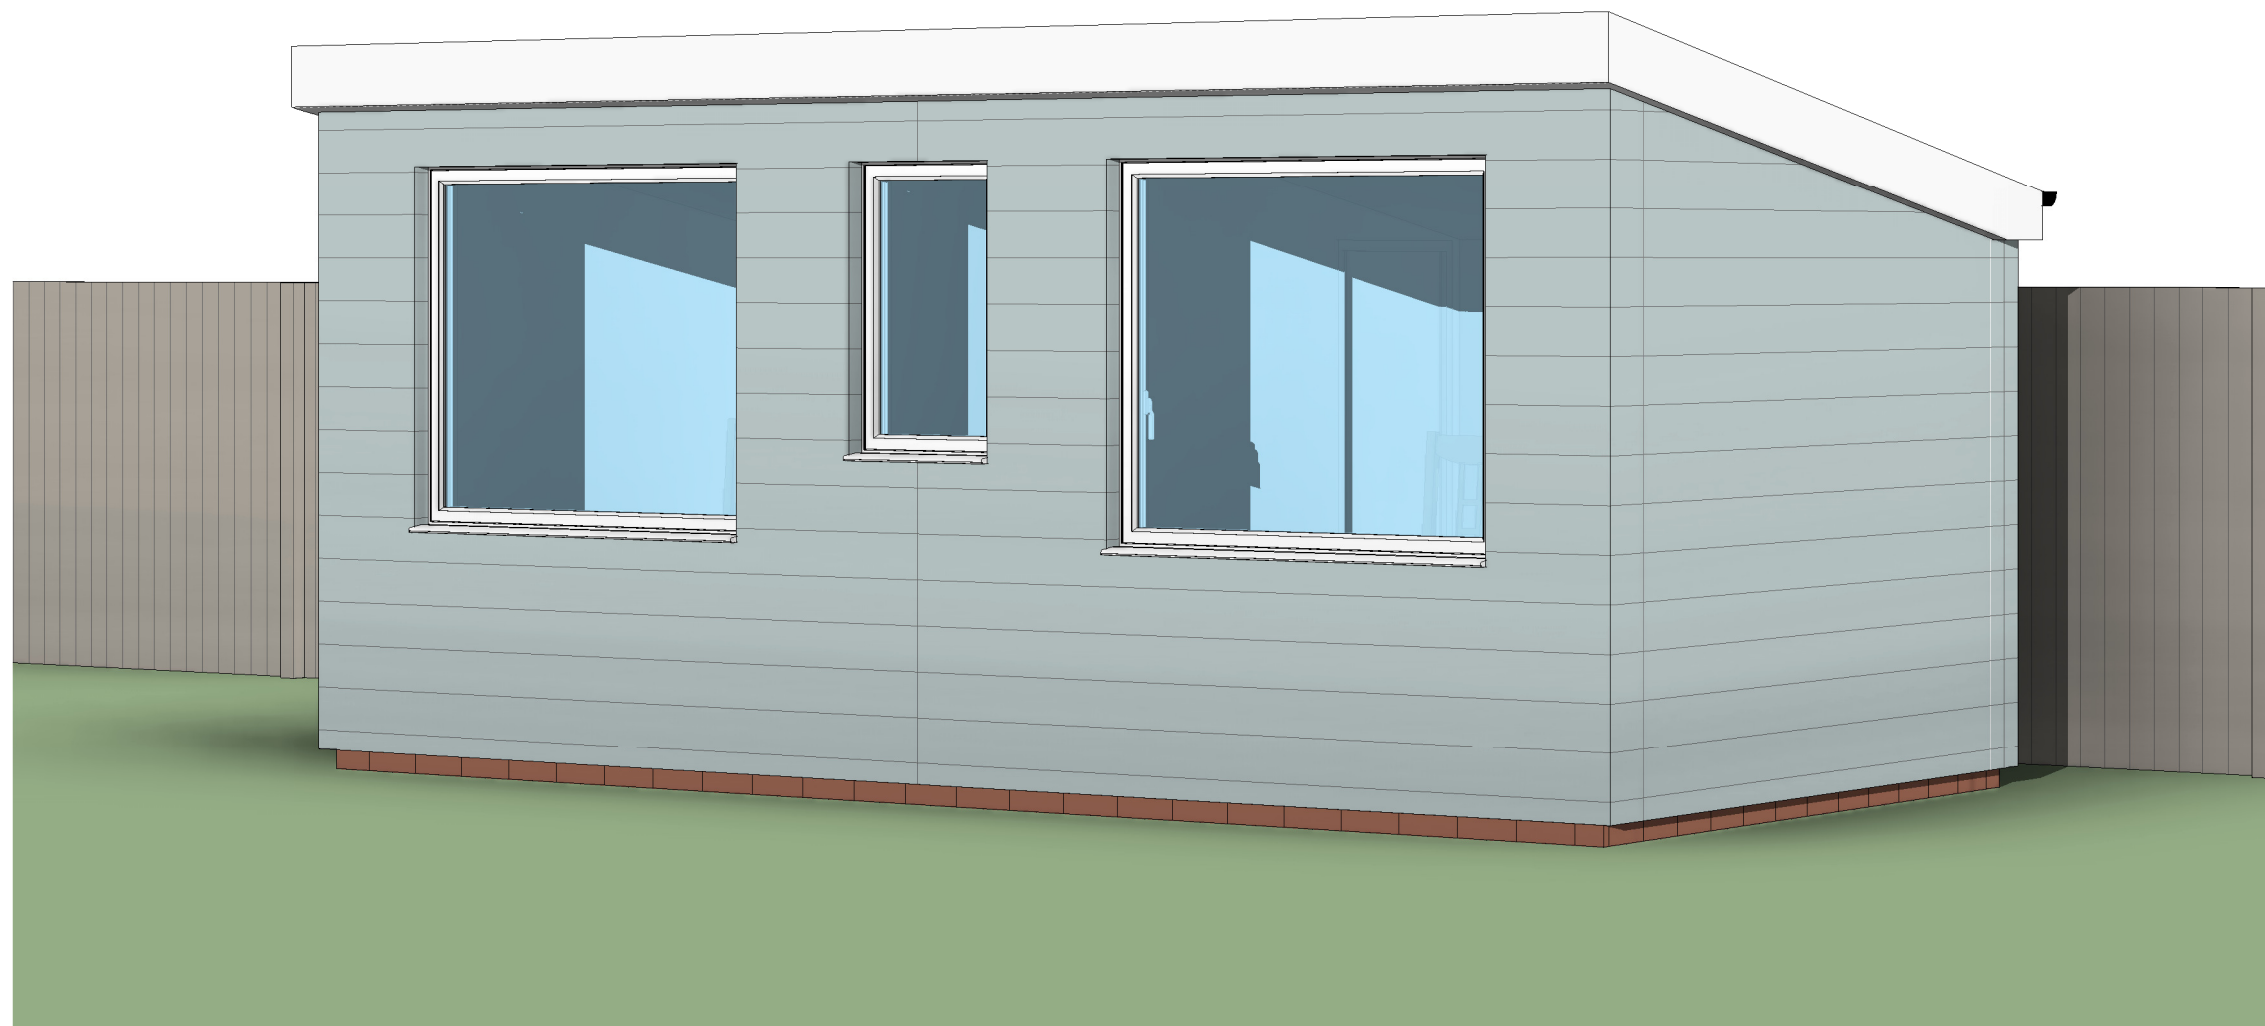

EXTERNAL MATERIALS:	
External Walls	- "Light Mist" Hardie Plank fibre cement weatherboarding - Facing brick plinth.
Roof	- Dark grey EPDM membrane.
Fascia	- White UPVC.
Doors	- Painted wood to match cladding.
Windows	- White UPVC.
Rainwater Goods	- Black UPVC

0		1 to 50		5m	
7	01.11.24	Colours / materials updated.			
6	21.10.24	Scheme updated			
5	16.10.24	Scheme Updated			
4	19.03.24	Outbuilding repositioned			
3	08.03.24	Materials note updated.			
2	05.03.24	Building reduced			
1	23.11.23	Height dimension added to section.			
Rev	Date	Details		Drawn	Checked
Issued for:					

Issued for:

Project/Client:	Project No:
Proposed Garden Office - 77 Cowslip Hill	Project Number
	Dwg No: A105
	Rev: 7
Drawing:	Scale: As indicated @A1
Proposed Plans & Elevations	Drawn By: Date:
	Author
	Checked By: Date:
	Checker



D.Chandler Architectural Design Ltd
61 Gernon Road, Letchworth, Hertfordshire, SG6 3HS
daniel@dcarchitectural.org - Tel: 01462 640650 - M: 07901864742