

THIS DRAWING IS A PRINT AND MUST NOT BE SCALED.  
ANY QUERIES REGARDING DIMENSIONS TO BE TAKEN UP WITH  
PENTANGLE DESIGN GROUP.

ALL DIMENSIONS OF EXISTING BUILDINGS TO BE VERIFIED ON SITE.

THIS DRAWING IS THE COPYRIGHT OF PENTANGLE DESIGN GROUP  
AND SHALL NOT BE IN ANY WAY USED OR REPRODUCED WITHOUT  
THEIR PRIOR WRITTEN CONSENT.


NOTES



Proposed Front Elevation  
1 : 100




Proposed Rear Elevation  
1 : 100

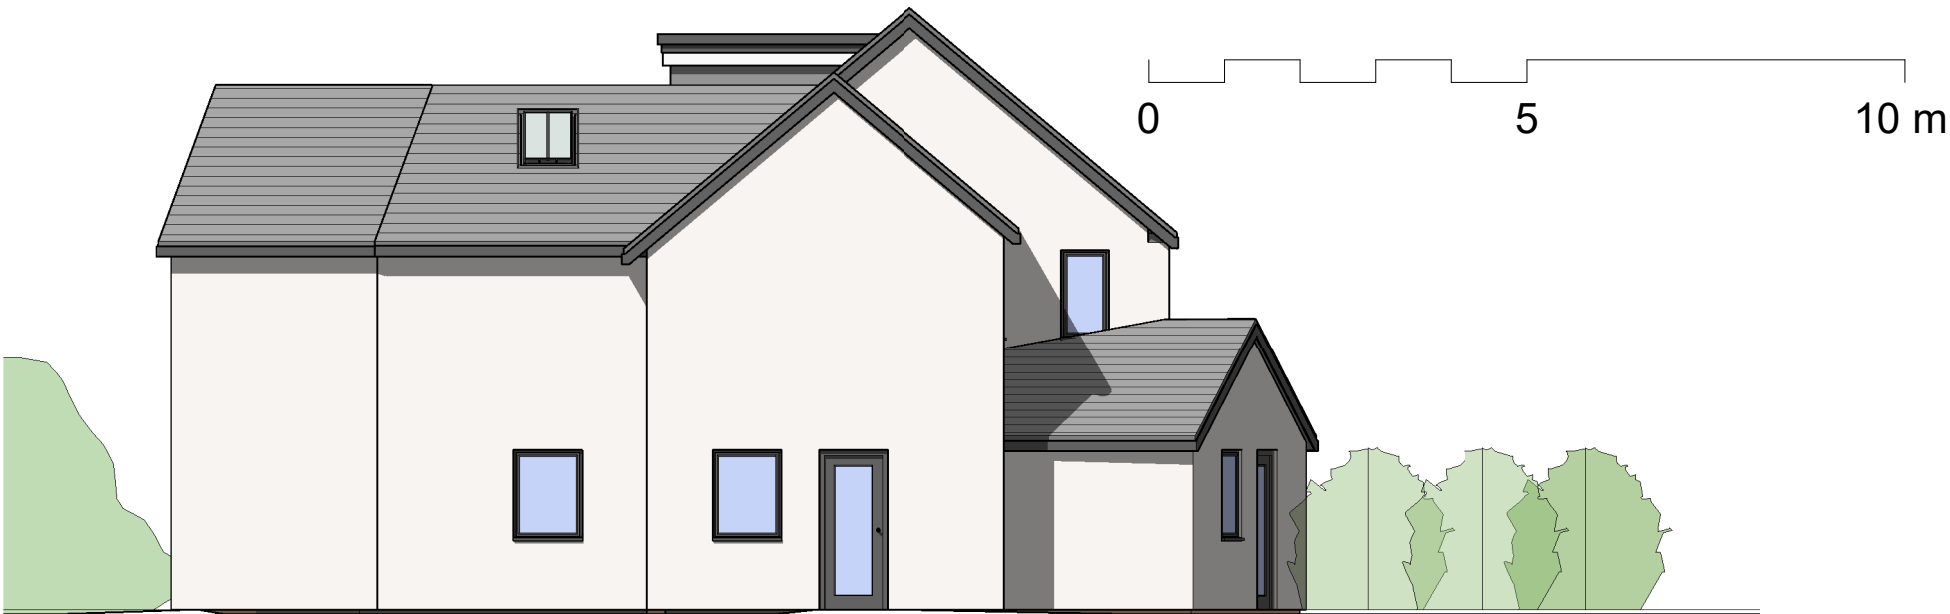


Proposed North Elevation  
1 : 100


- Materials
- Rendered walls with brick plinth up to DPC
  - uPVC windows, grey
  - tiles to roof, grey concrete interlocking fascias and eaves, grey
  - rainwater goods, black

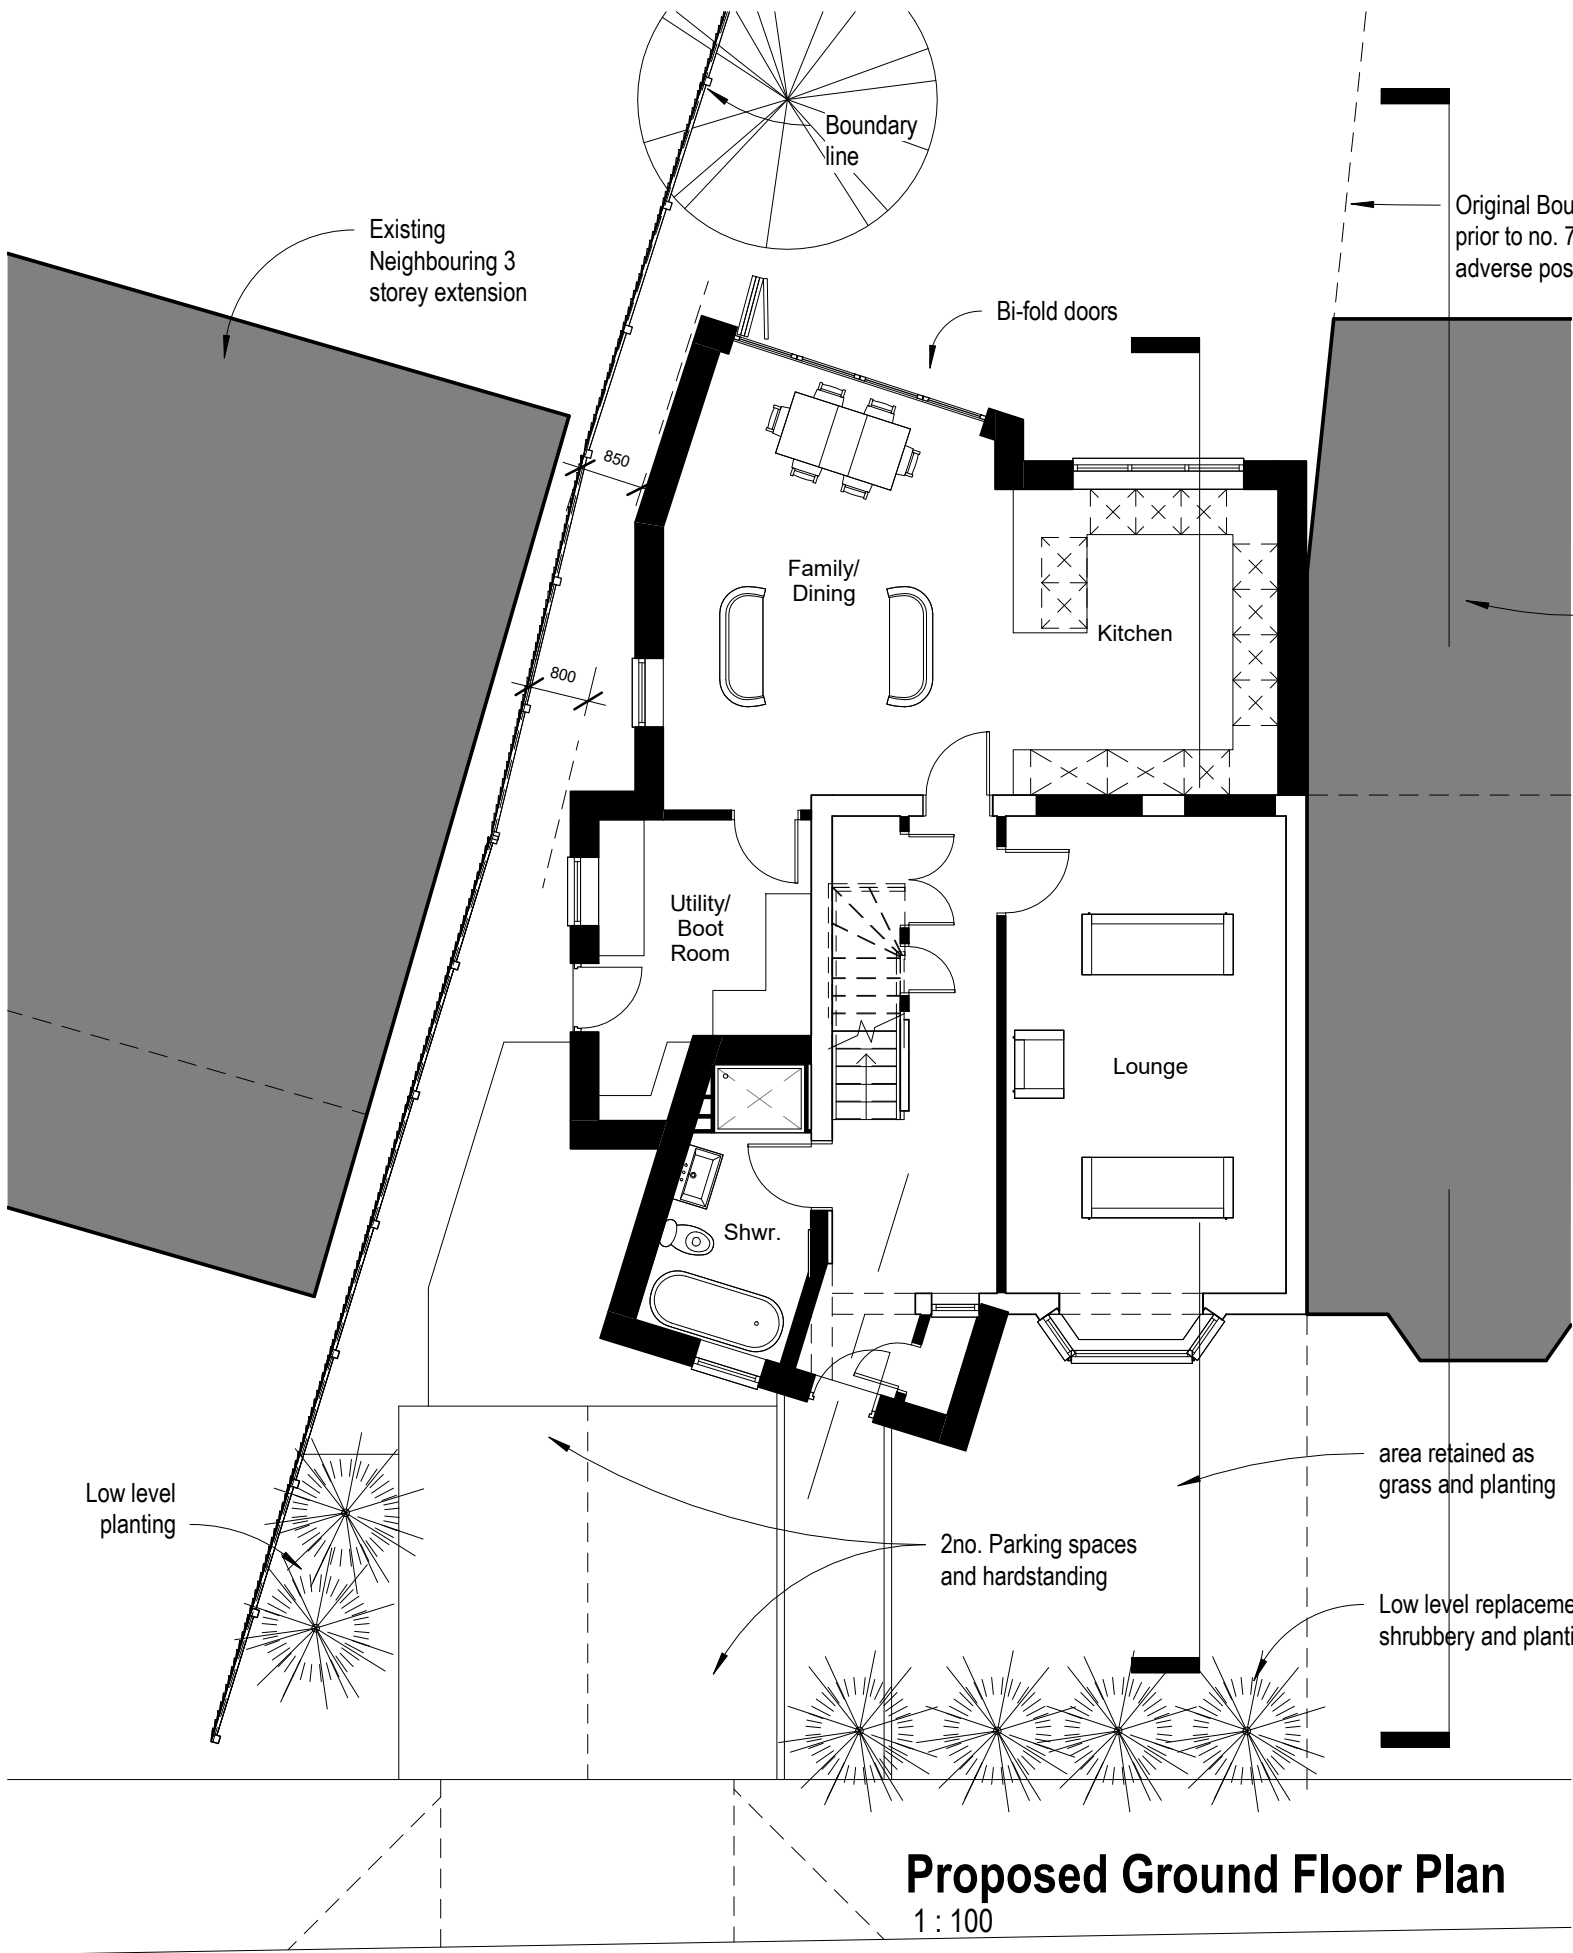


Proposed Ground Floor Plan  
1 : 100

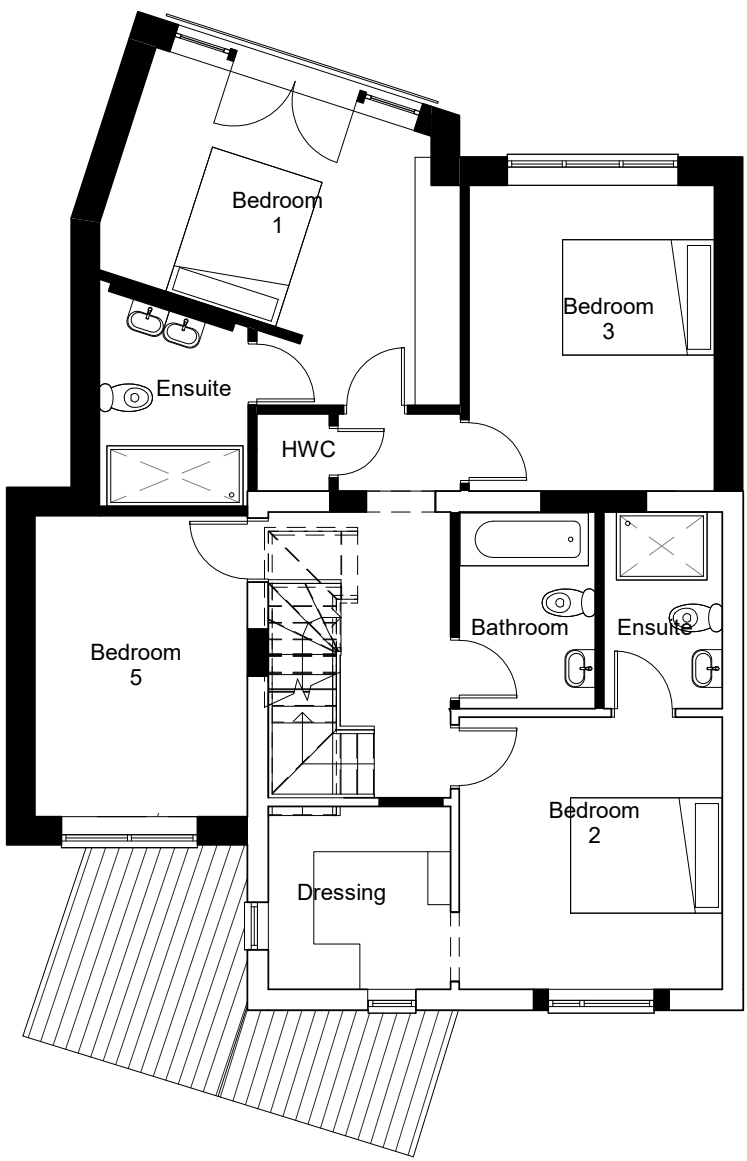

Proposed First Floor Plan  
1 : 100

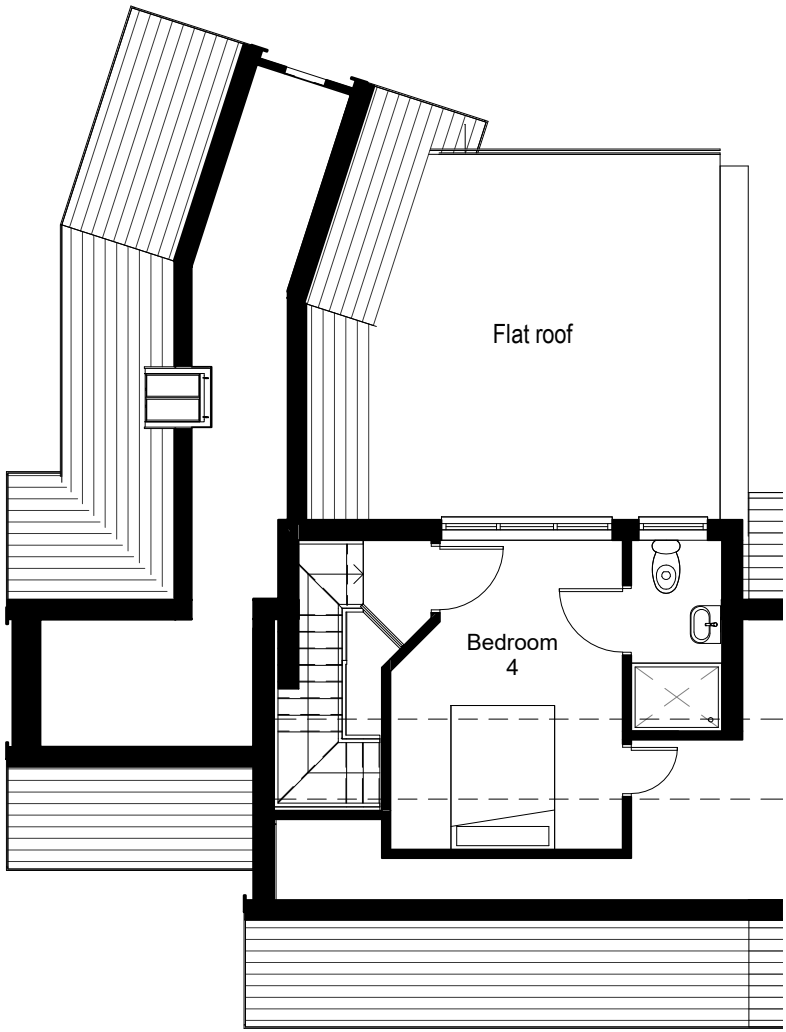

Proposed Second Floor Plan  
1 : 100

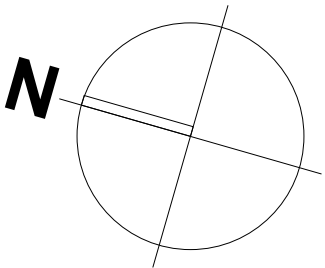

FOR PLANNING  
**PENTANGLE**  
DESIGN GROUP

SUITE 1, 21 BANCROFT HITCHIN HERTS SG5 1JW  
T:01462 431133 E:pdg@pentangledesign.co.uk

JOB TITLE  
Extension and Internal Alterations to  
76 Sturgeons Way, Hitchin

for  
DRAWING TITLE  
Proposal Drawings

| SCALE      | DRAWING NUMBER | REVISION |
|------------|----------------|----------|
| 1 : 100    | 05             | A        |
| DATE       |                |          |
| SHT SIZE   |                |          |
| JOB NUMBER |                |          |
| 3885       |                |          |

ARCHITECTS AND INTERIOR DESIGNERS