



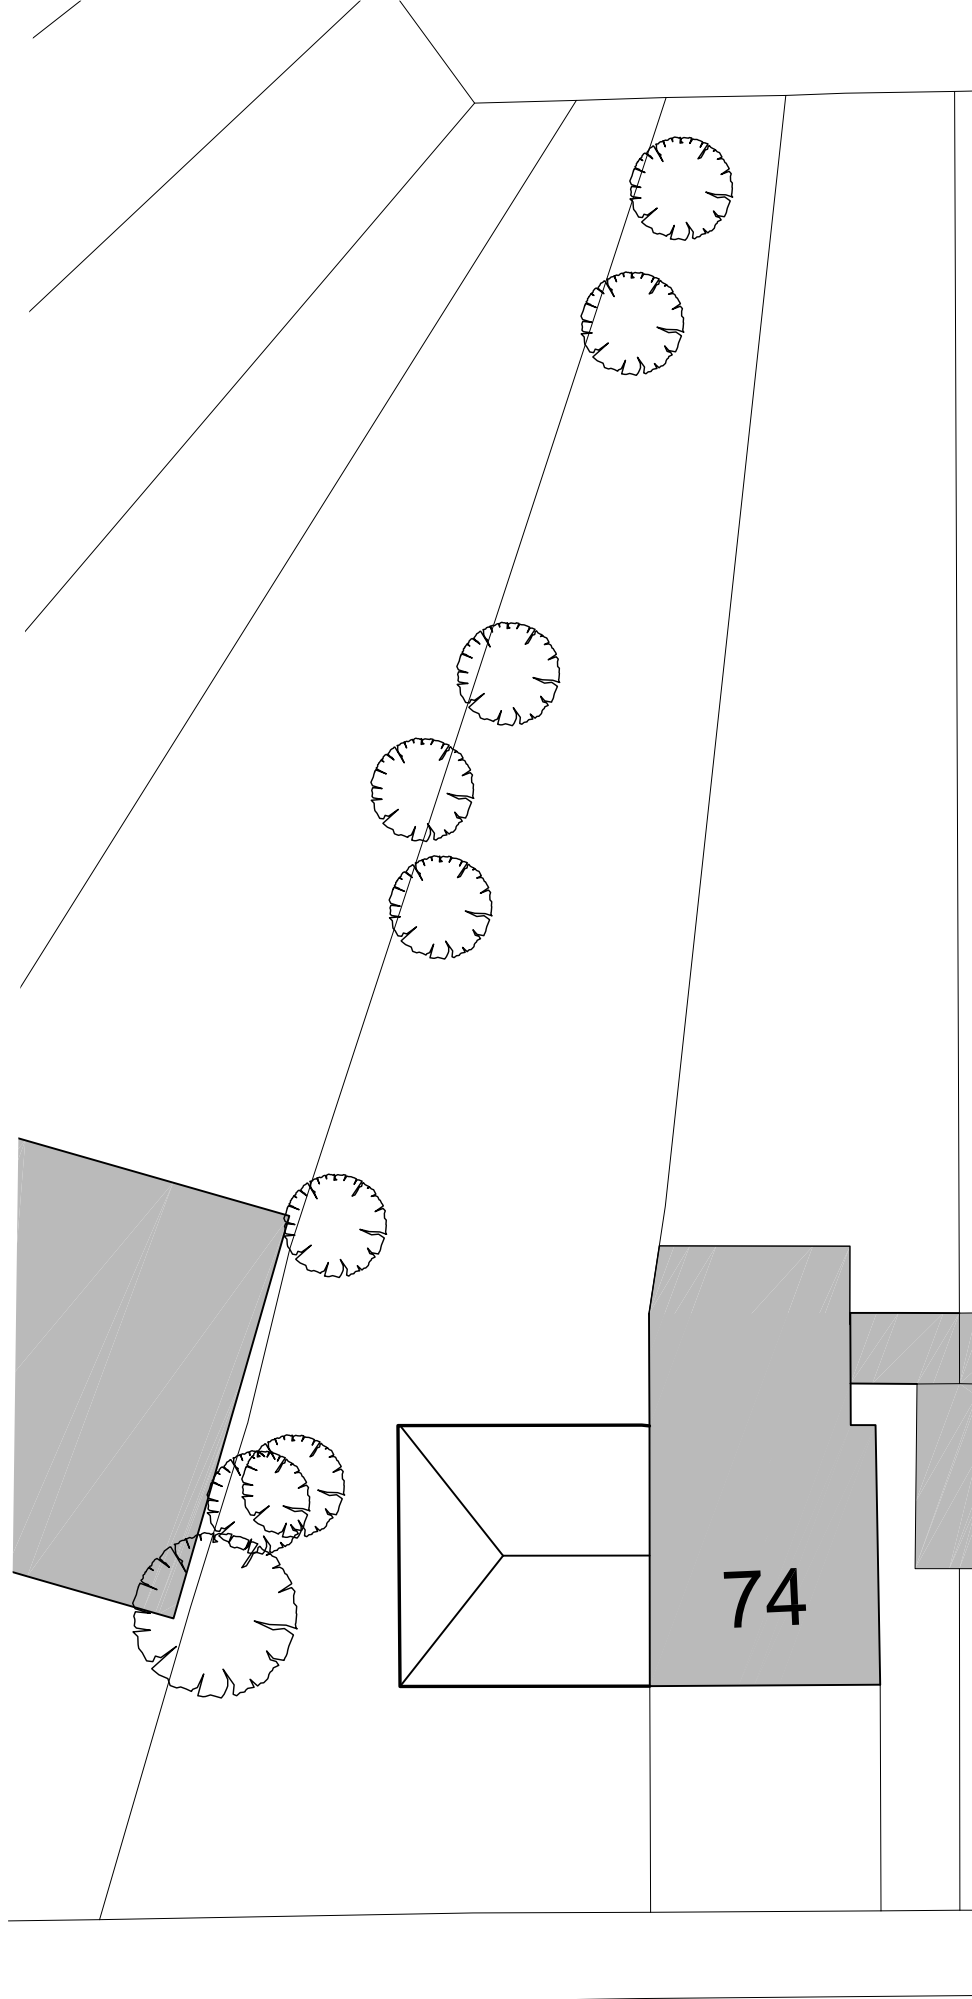


Existing Site and Block Plan

STURGEONS WAY

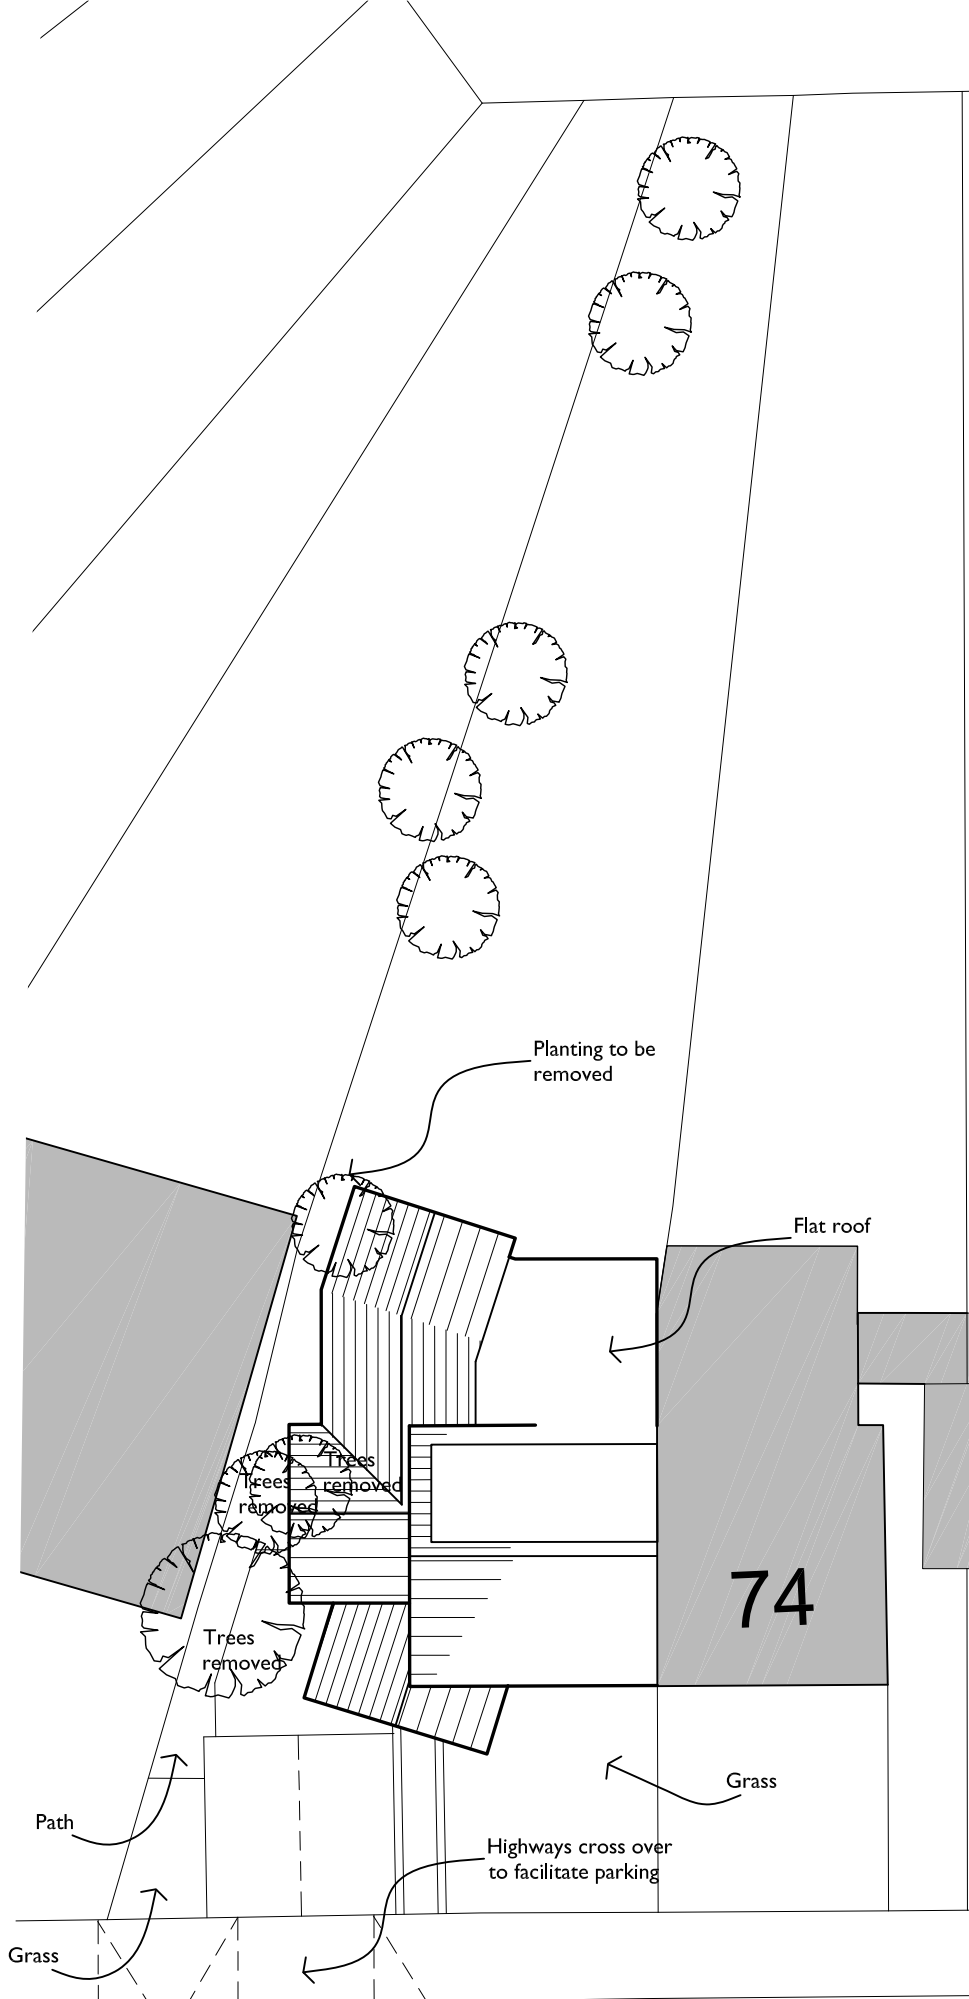

Proposed Site and Block Plan

 


THIS DRAWING IS A PRINT AND MUST NOT BE SCALED.
ANY QUERIES REGARDING DIMENSIONS TO BE TAKEN UP WITH
PENTANGLE DESIGN GROUP.

ALL DIMENSIONS OF EXISTING BUILDINGS TO BE VERIFIED ON SITE.

THIS DRAWING IS THE COPYRIGHT OF PENTANGLE DESIGN GROUP
AND SHALL NOT BE IN ANY WAY USED OR REPRODUCED WITHOUT
THEIR PRIOR WRITTEN CONSENT.

NOTES

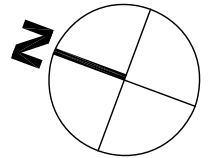

PLANNING

PENTANGLE

DESIGN GROUP

SUITE 1, 21 BANCROFT HITCHIN HERTS SG5 1JW
TEL<01462> 431133 E:PDG@PENTANGLEDESIGN.CO.UK

JOB TITLE

Extension and internal modification to
76 Sturgeons Way, Hitchin

DRAWING TITLE

Existing Site and Roof Plan

SCALE	1:200	DRAWING NUMBER	02	REVISION	B
DATE	July '24	Sheet	A3		
JOB NUMBER	3885				

ARCHITECTS & INTERIOR DESIGNERS