



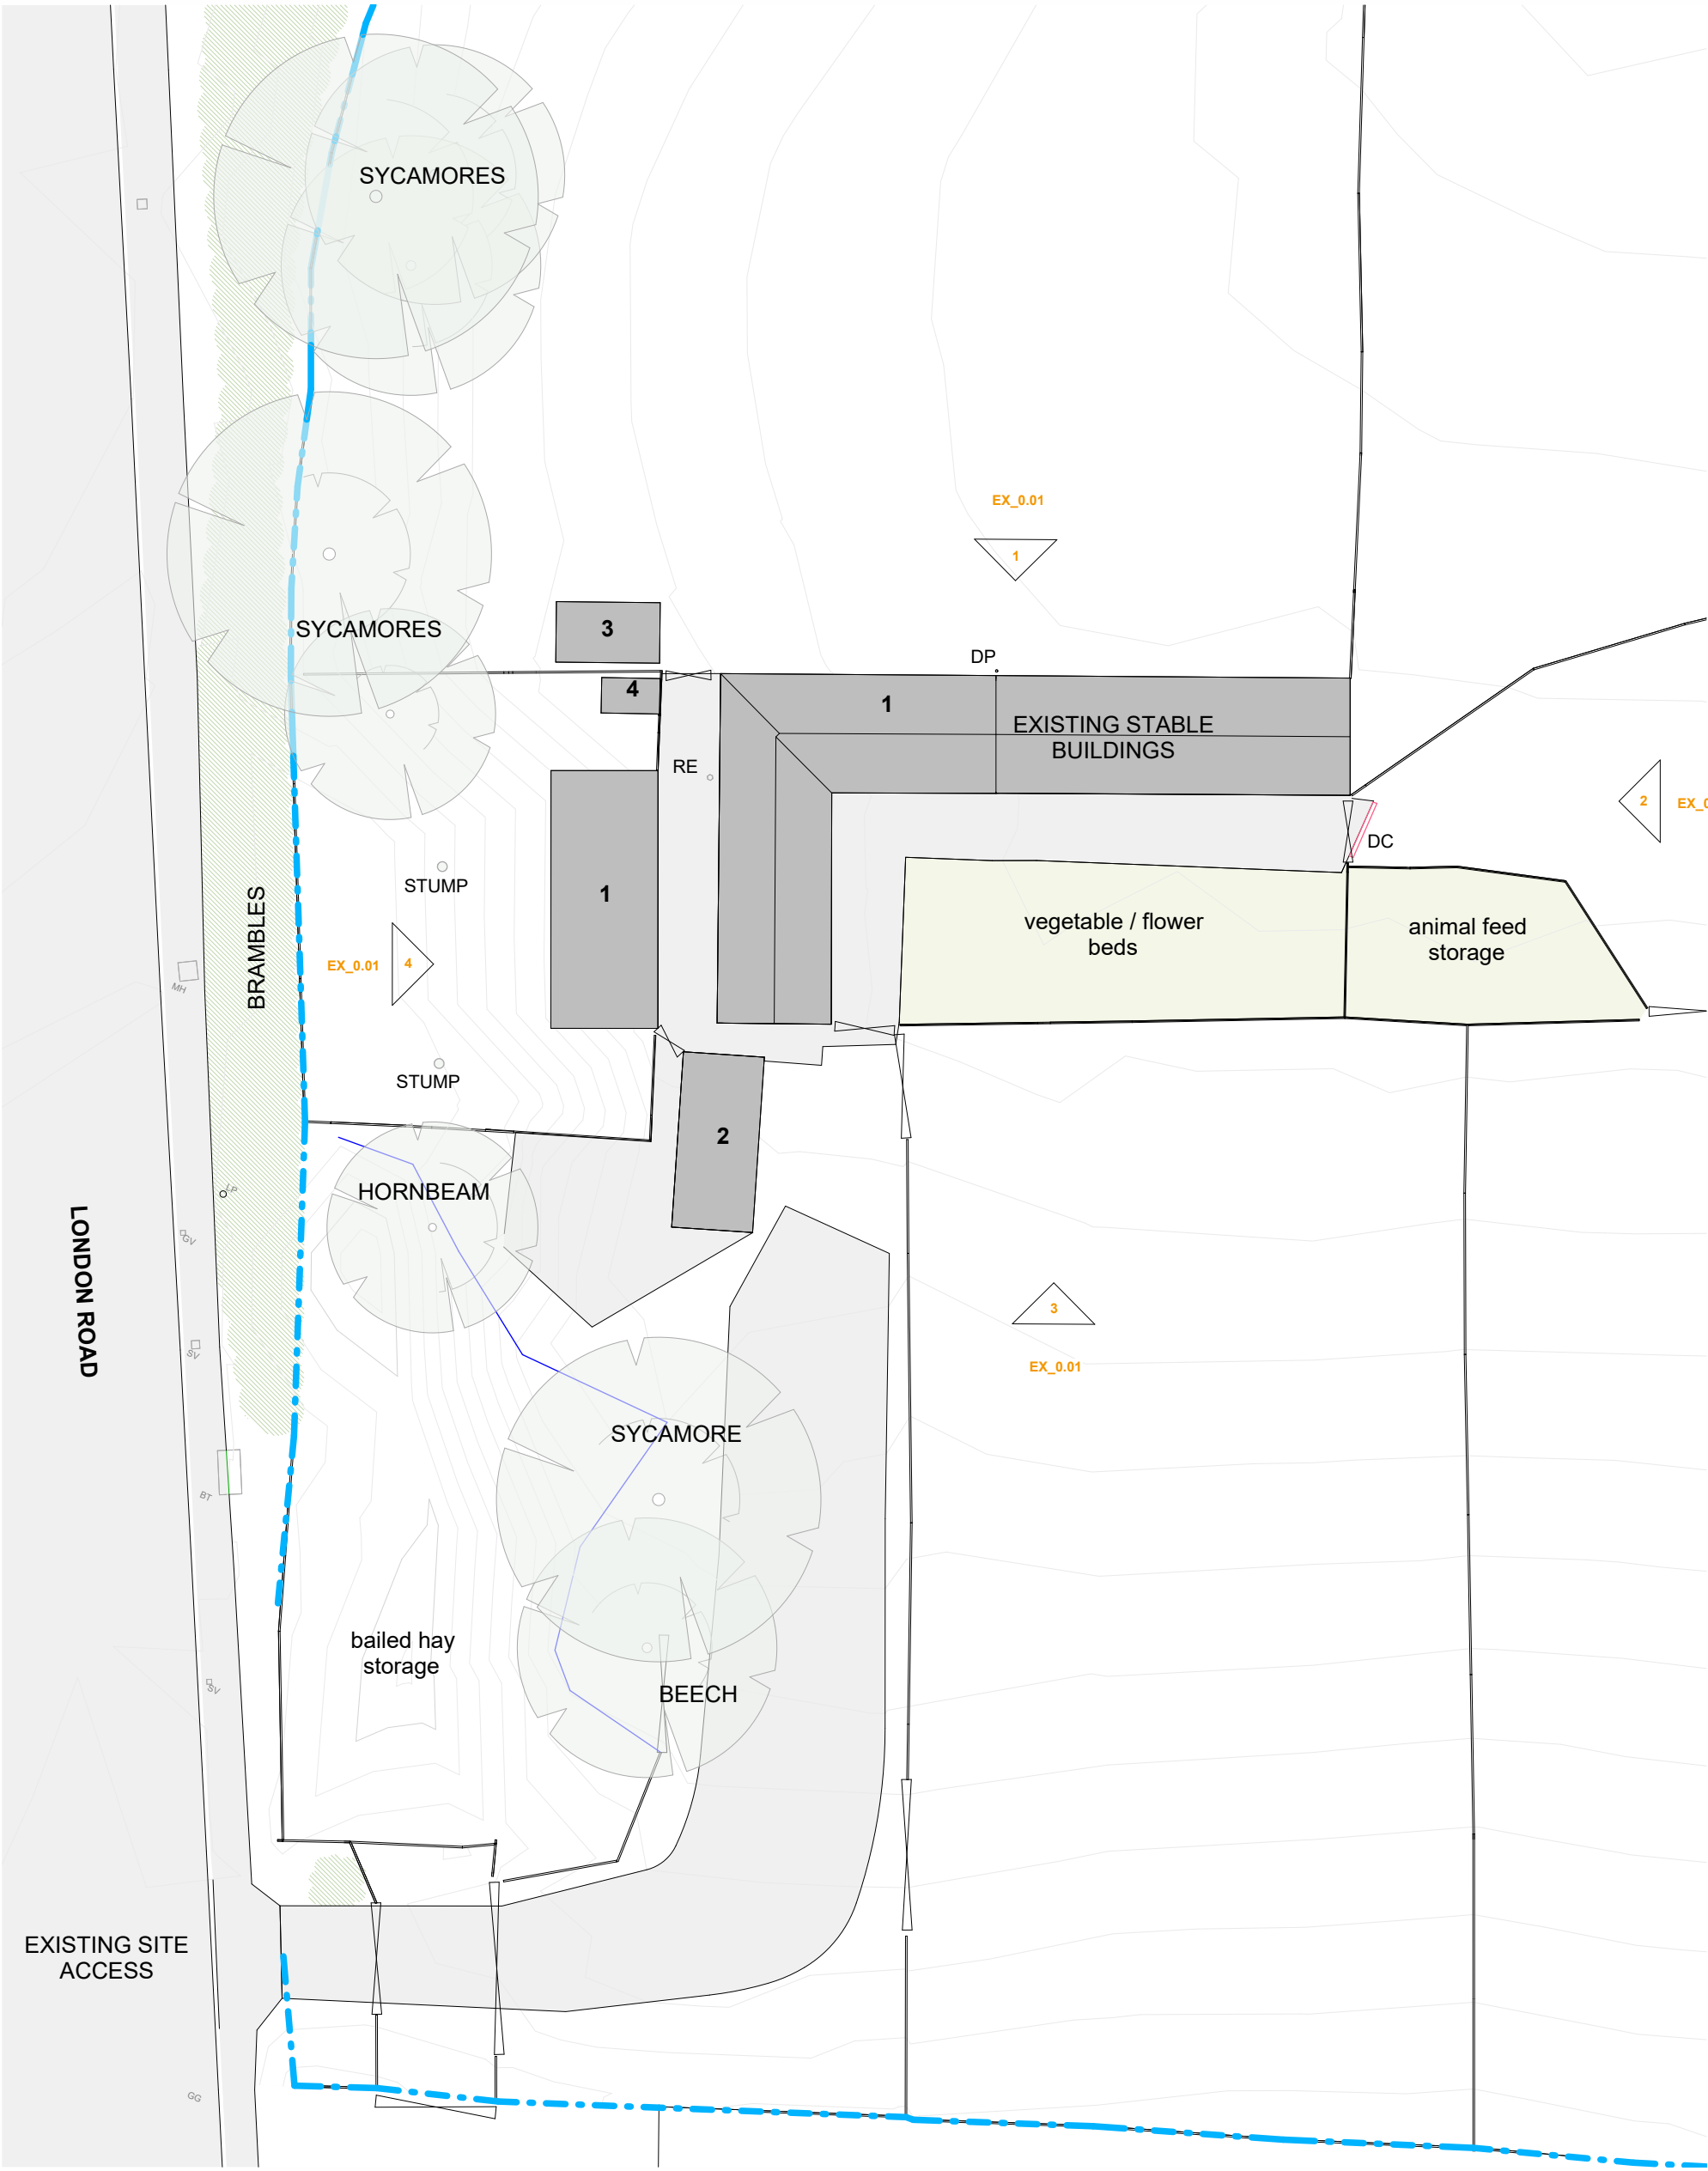

EXISTING STABLES - PLAN
1 : 200

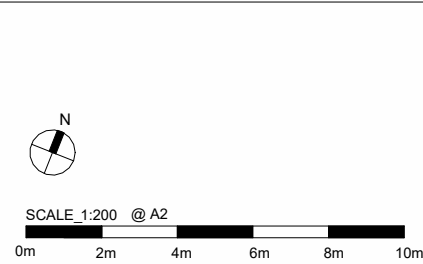

NOTES:

KEY PLAN:

REVISION:		
DATE	REVISION	DESCRIPTION
20.05.26	P1	PLANNING SUBMISSION


This drawing is for planning purposes only.
Positions or details of windows, doors, or
building fabric to adjoining properties are
indicative only. They may not have been
surveyed accurately due to limited access.

TAS
ARCHITECTS


CAMBRIDGE 6 Highworth Avenue, CB4 2BG
HERTFORDSHIRE 12 Lark Street, 9-12 Clarence Rd Depot,
Betchworth, Hertfordshire, SG4 3AG
LONDON 4 Lime Yard, Spitaler St, London, E1 6LX
SUFFOLK The Forge, Ipswich, Suffolk, IP9 1AX
T: +44 (0)207 943 0707 E: hello@tasarchitects.co.uk

PROJECT ADDRESS:	Pound Farm, London Road, St Ippolyts, SG4 7NE	
CLIENT:	Dave Fisk	
DRAWING NAME:	EXISTING STABLES	
PURPOSE:	PLANNING	
DRAWING NO.:	P394_EX_0.01	P1
ISSUE NO.:		
SCALE:	1 : 200 @ A2	


1 EXISTING NORTH ELEVATION
1 : 200

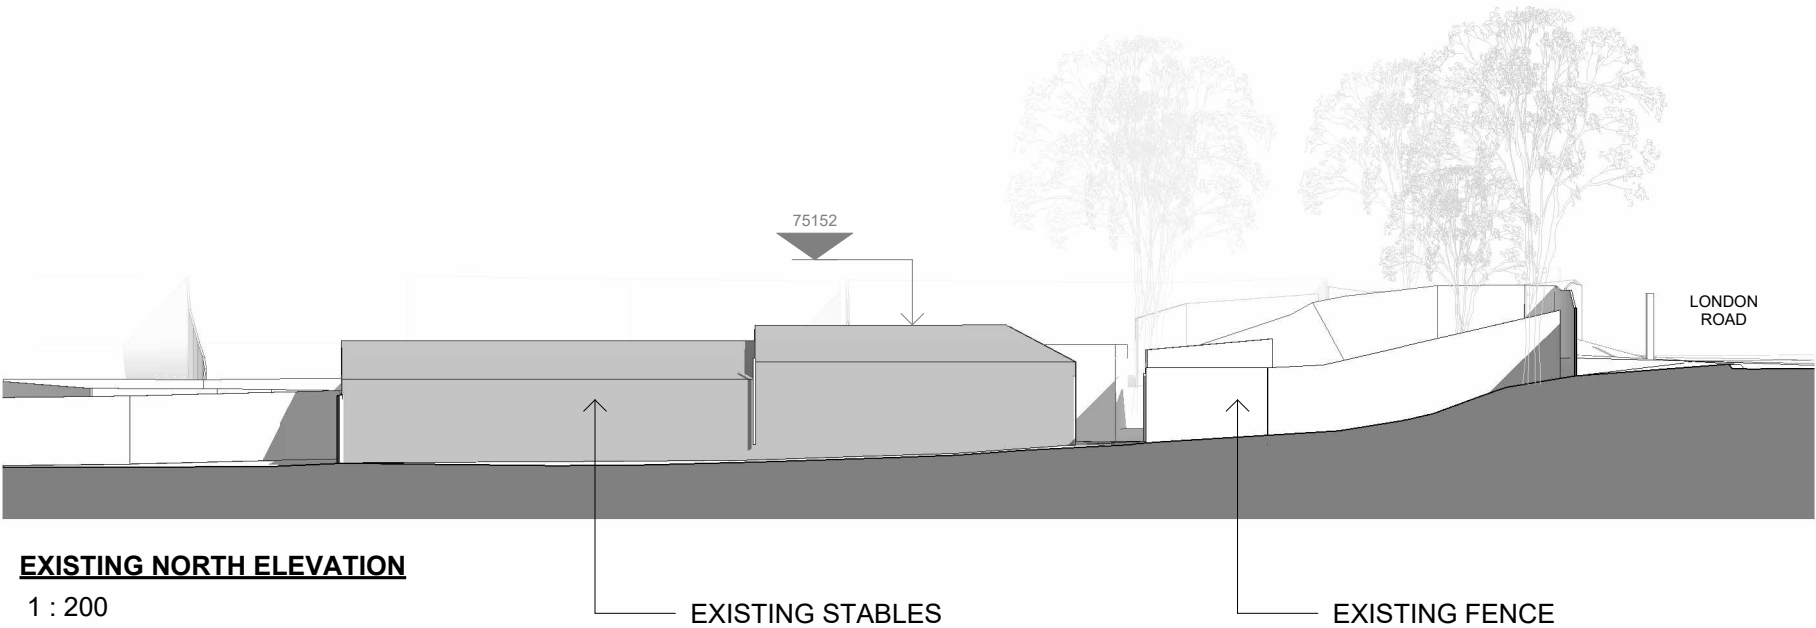

2 EXISTING EAST ELEVATION
1 : 200

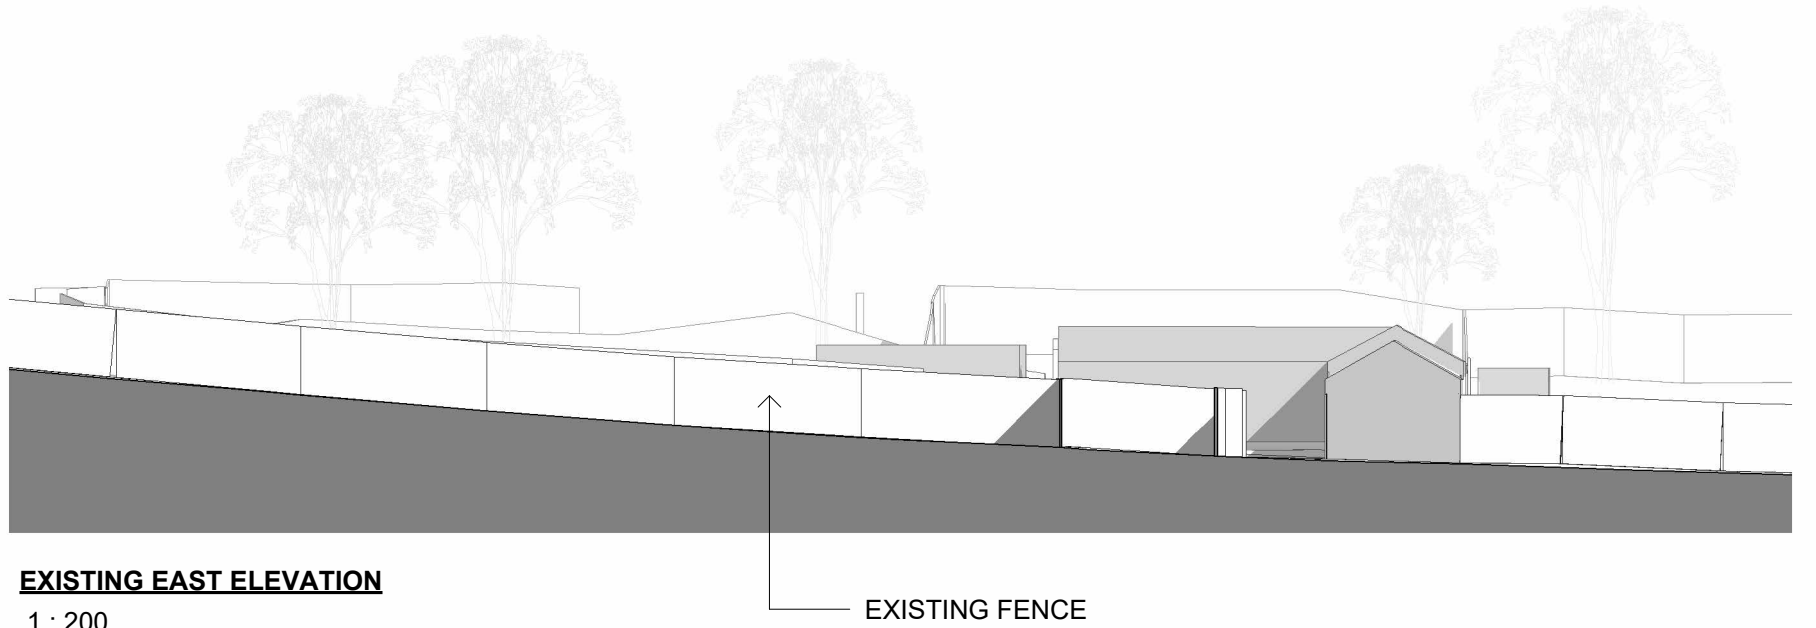

3 EXISTING SOUTH ELEVATION
1 : 200

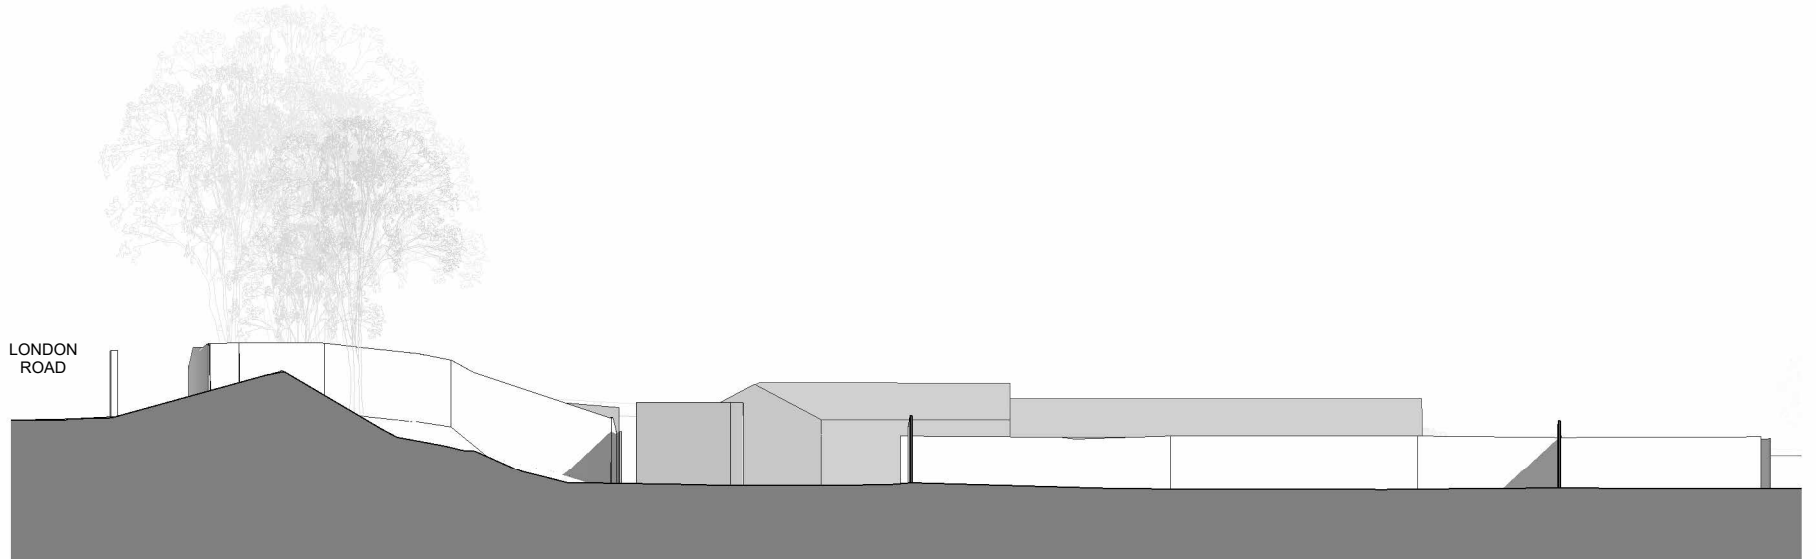

4 EXISTING WEST ELEVATION
1 : 200

