





EXISTING FRONT ELEVATION

SCALE 1:100

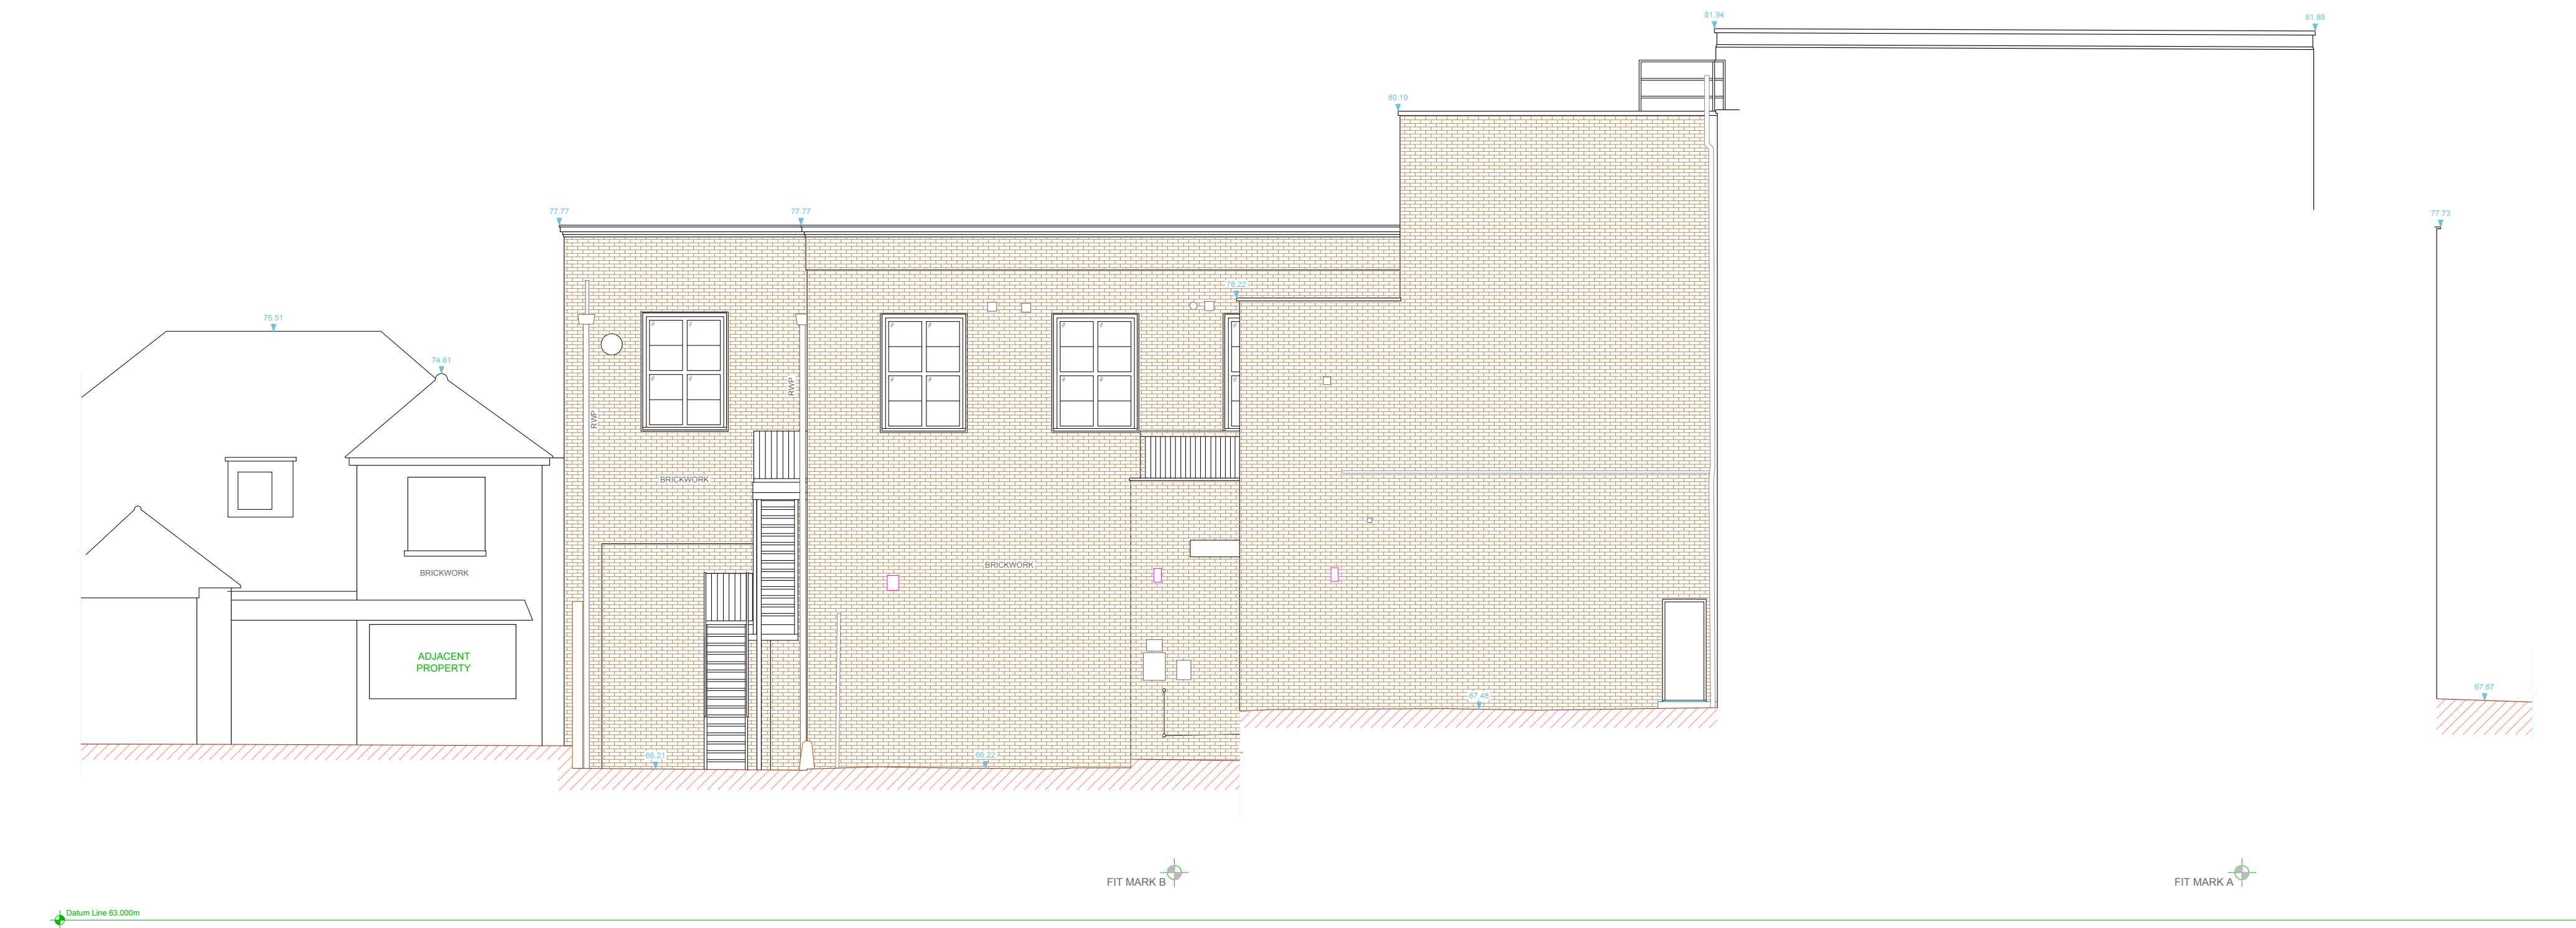

EXISTING REAR ELEVATION

SCALE 1:100

 

THE EXCHANGE, QUEEN STREET

Hitchin, SG4 9TW

CLIENT Sonar Group Ltd

EXISTING ELEVATIONS
FRONT & REAR

SCALE 1: 100 (A1) DATE Nov 2023

DWG NO EX.03 REVISION -

198 High Street, Barnet, EN5 8SZ, 0208 440 2015 www.hk-architects.co.uk