



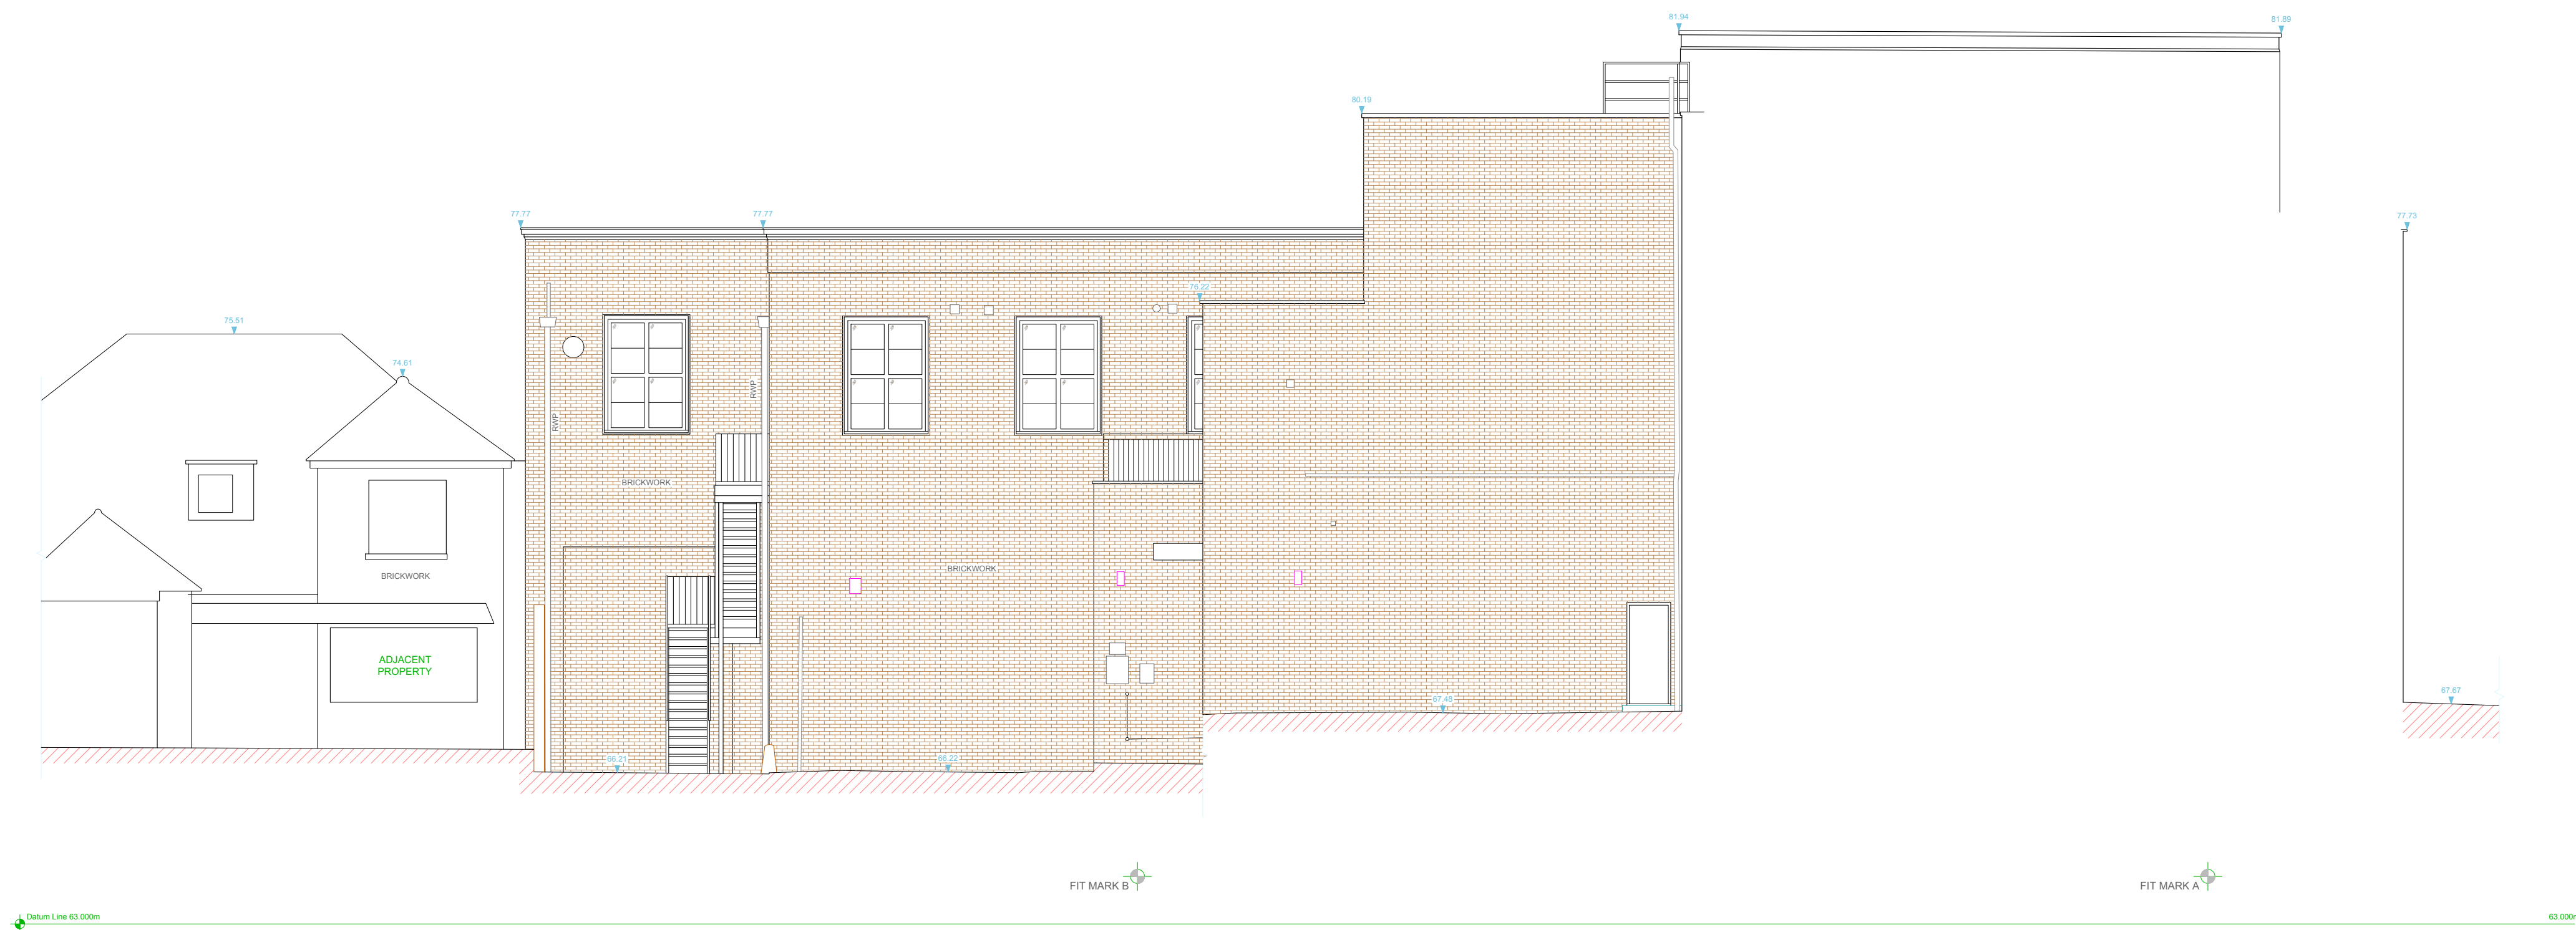

PROPOSED FRONT ELEVATION

SCALE 1:100

 

PROPOSED REAR ELEVATION

SCALE 1:100



THE EXCHANGE, QUEEN STREET

Hitchin, SG4 9TW

CLIENT Sonar Group Ltd

PROPOSED ELEVATIONS
FRONT & REAR

SCALE 1: 100 (A1) DATE Sept 2024

DWG NO P.02 REVISION -

198 High Street, Barnet, EN5 8SZ, 0208 440 2015 www.hk-architects.co.uk