



1 Front Elevation - Proposed

1 : 50




2 Side 1 Elevation - Proposed

1 : 50



3 Rear Elevation - Proposed

1 : 50

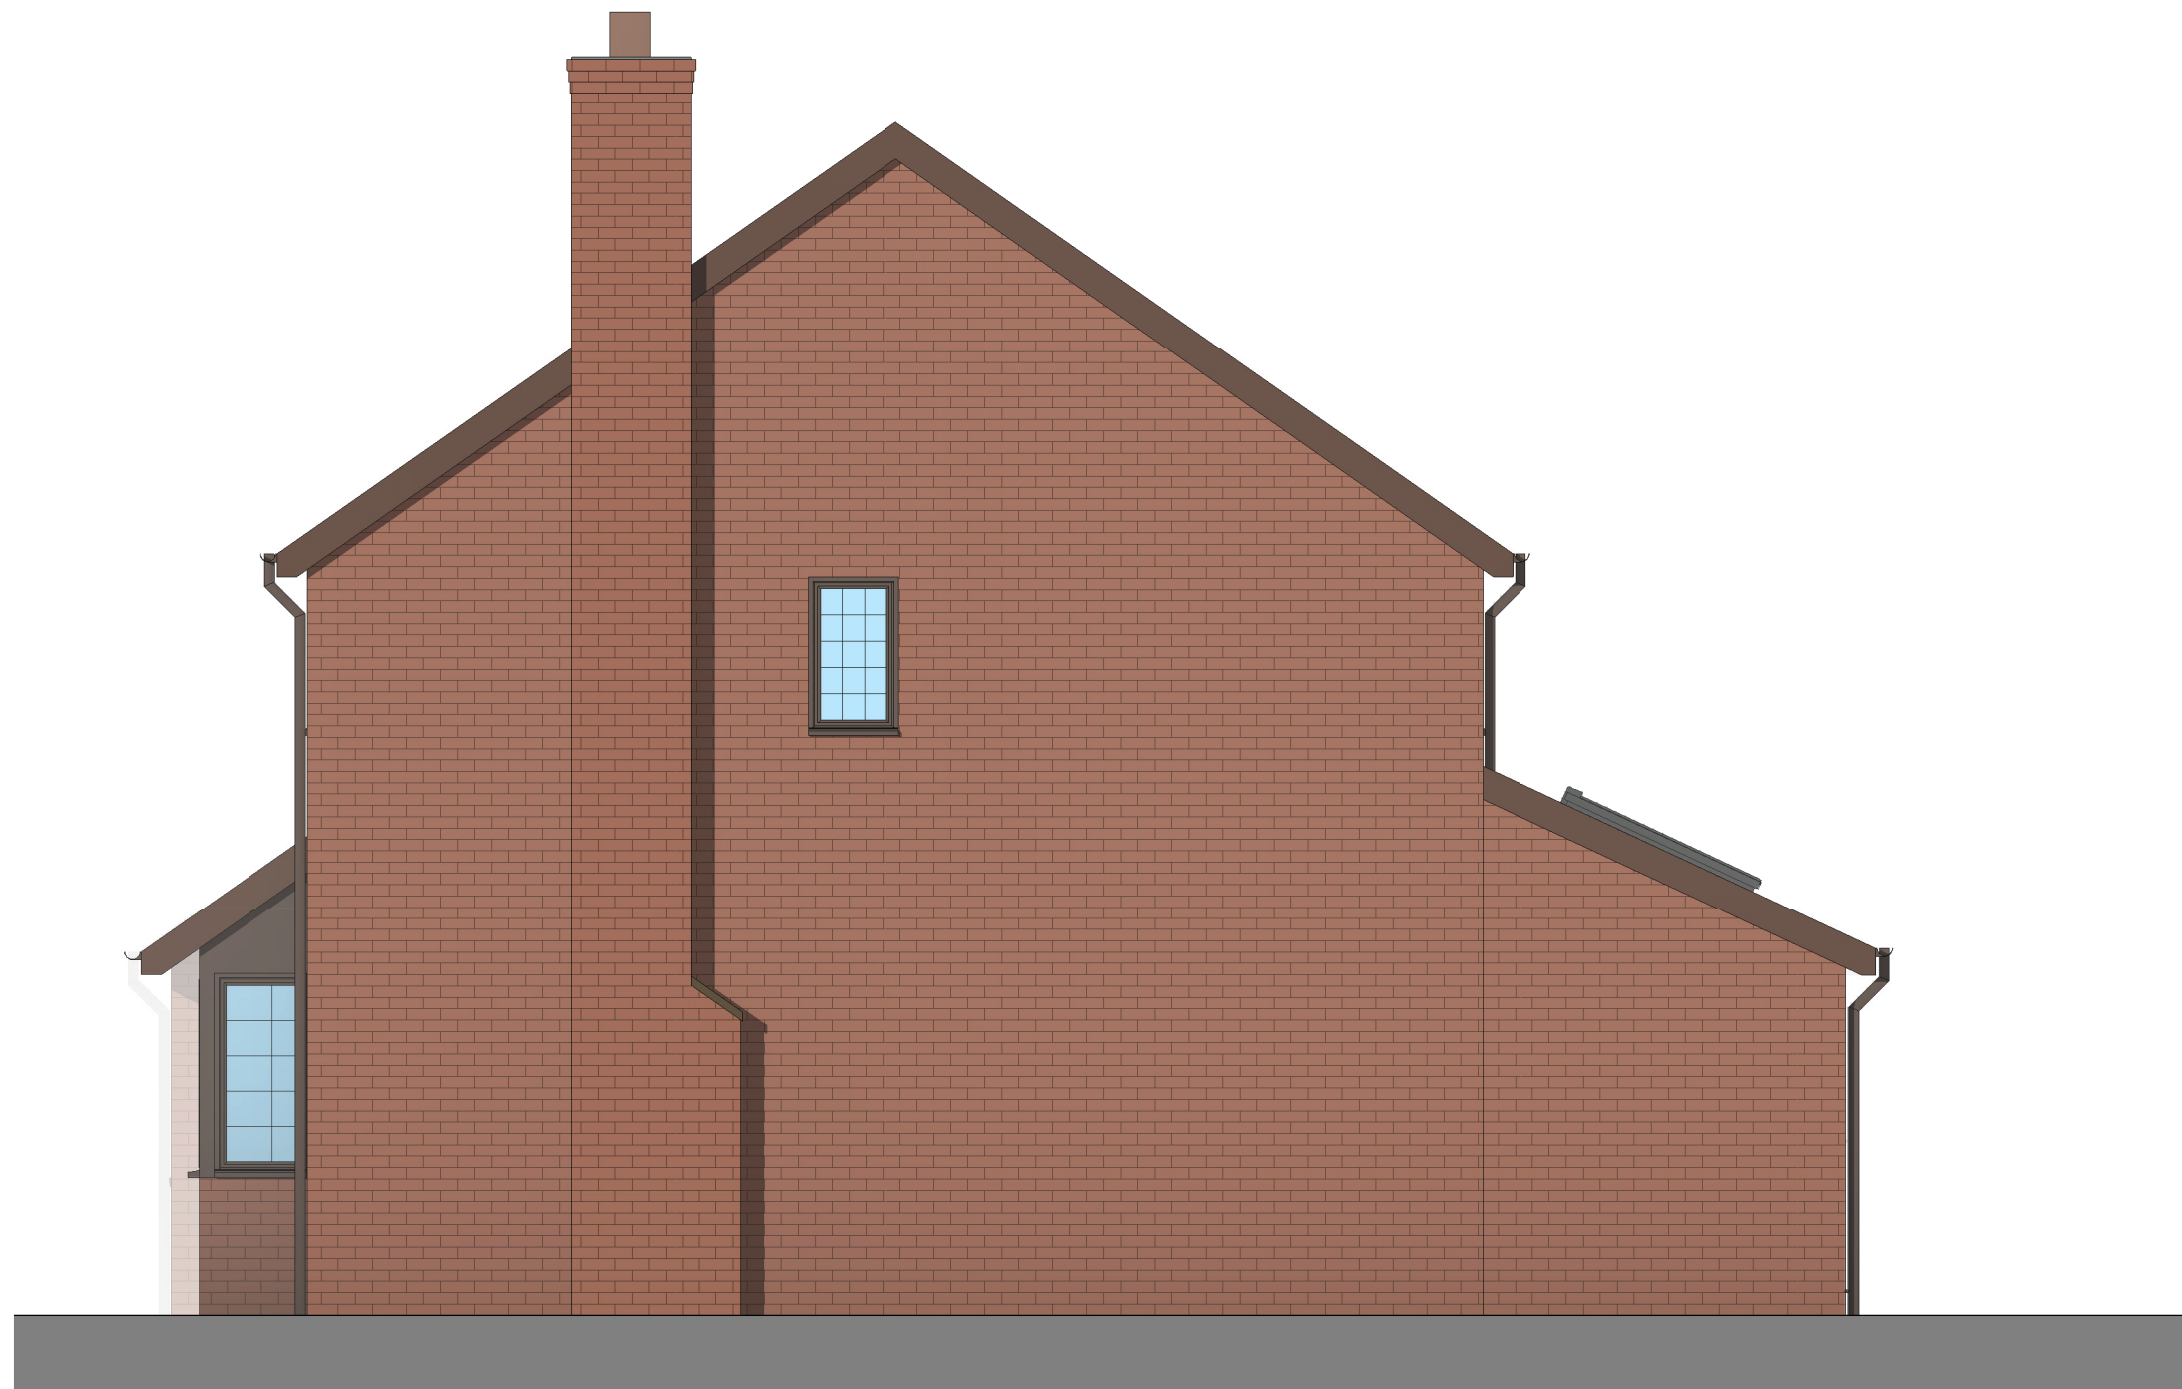

4 Side 2 Elevation - Proposed

1 : 50

EXTERNAL MATERIALS:	
External Walls	- Facing brick to match existing
Pitched Roof	- Interlocking roof tiles to match existing.
Fascia	- Painted timber to match existing
Rooflight	- Velux MK08
Doors	- Powder coated aluminium.
Bifold Doors	- Powder coated aluminium.
Rainwater Goods	- UPVC

0		1 to 50	5m
1	03.02.25	Scheme reduced / updated to LGCHF comments	
Rev	Date	Details	Drawn
1			Checked

Project/Client:		Project No:	
24 Woolston Avenue		Project Number	
		Dwg No:	
		A106	
		Rev:	
		1	
Drawing:		Scale:	@A1
Proposed Elevations		1 : 50	
		Drawn By:	Date:
		Author	
		Checked By:	Date:
		Checker	

