




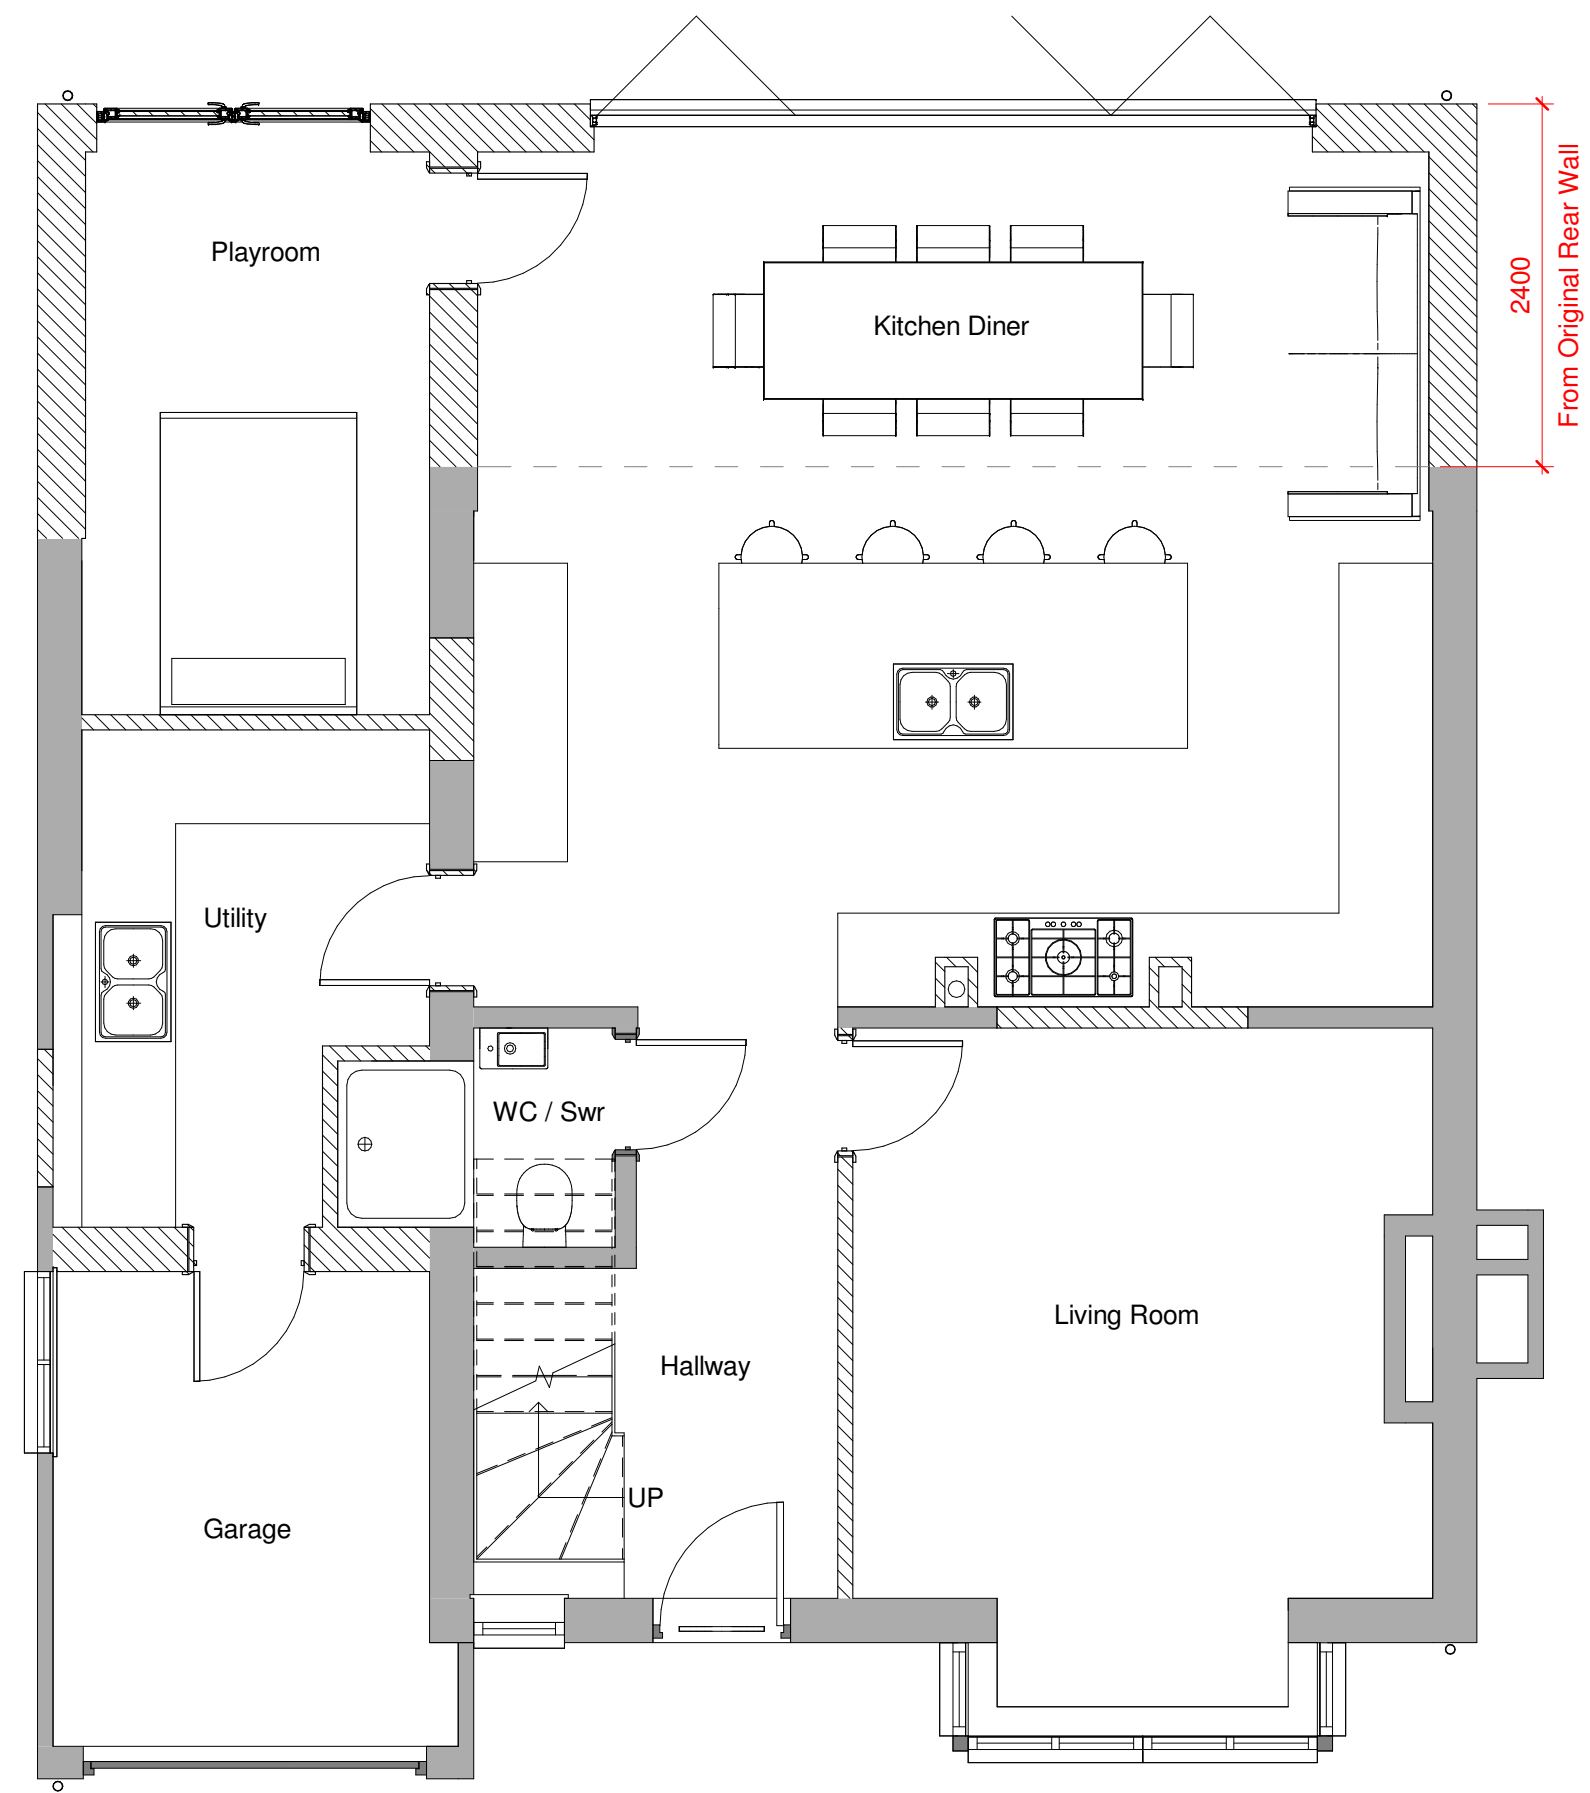

1 Ground Floor Plan
1 : 50

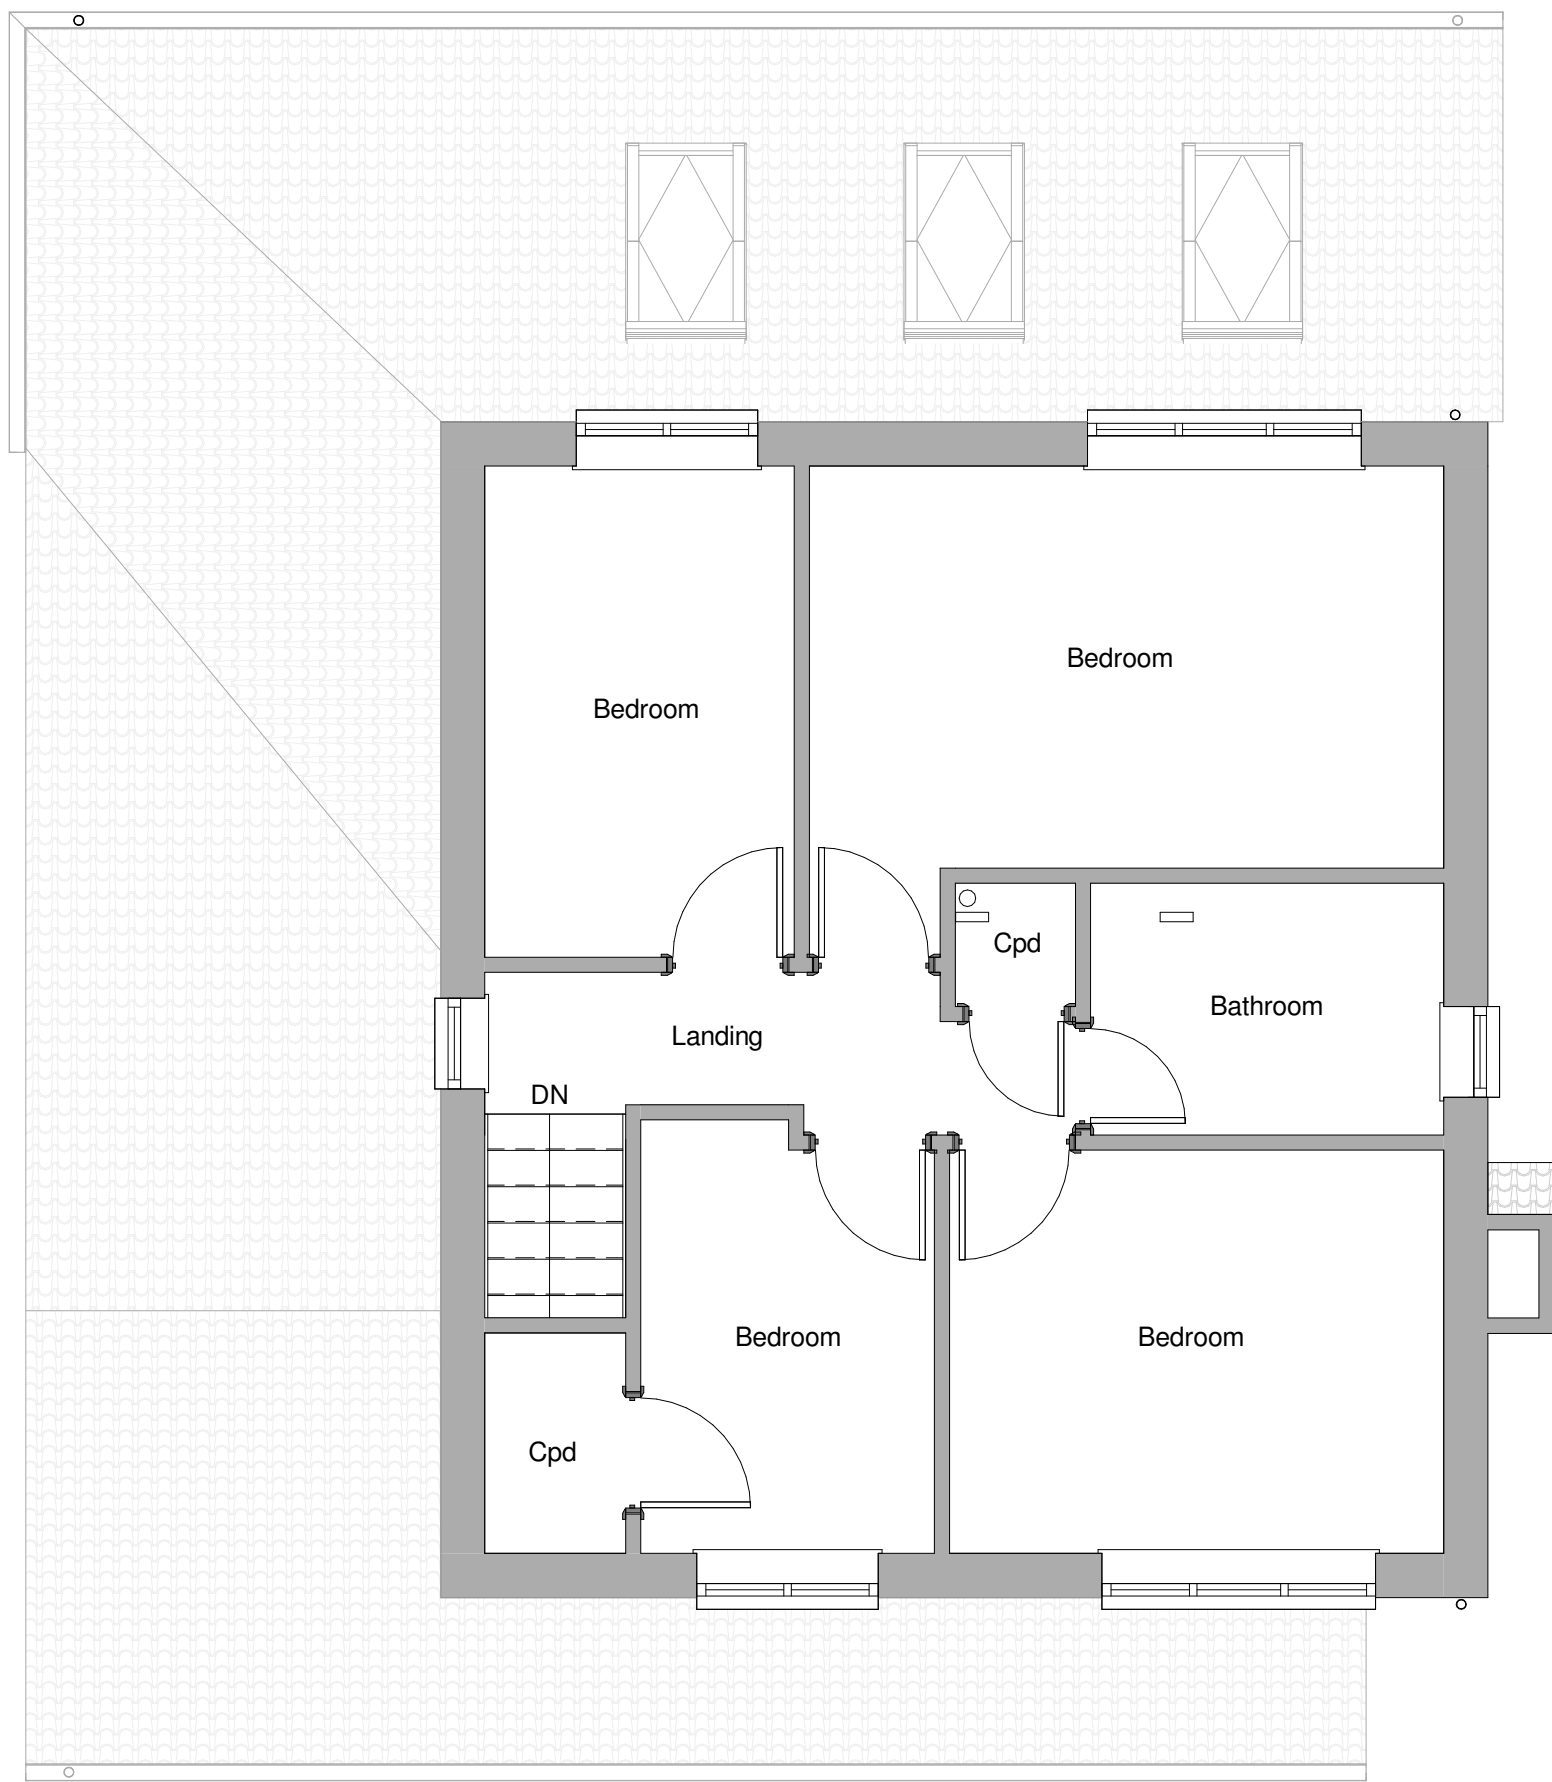

2 First Floor Plan
1 : 50

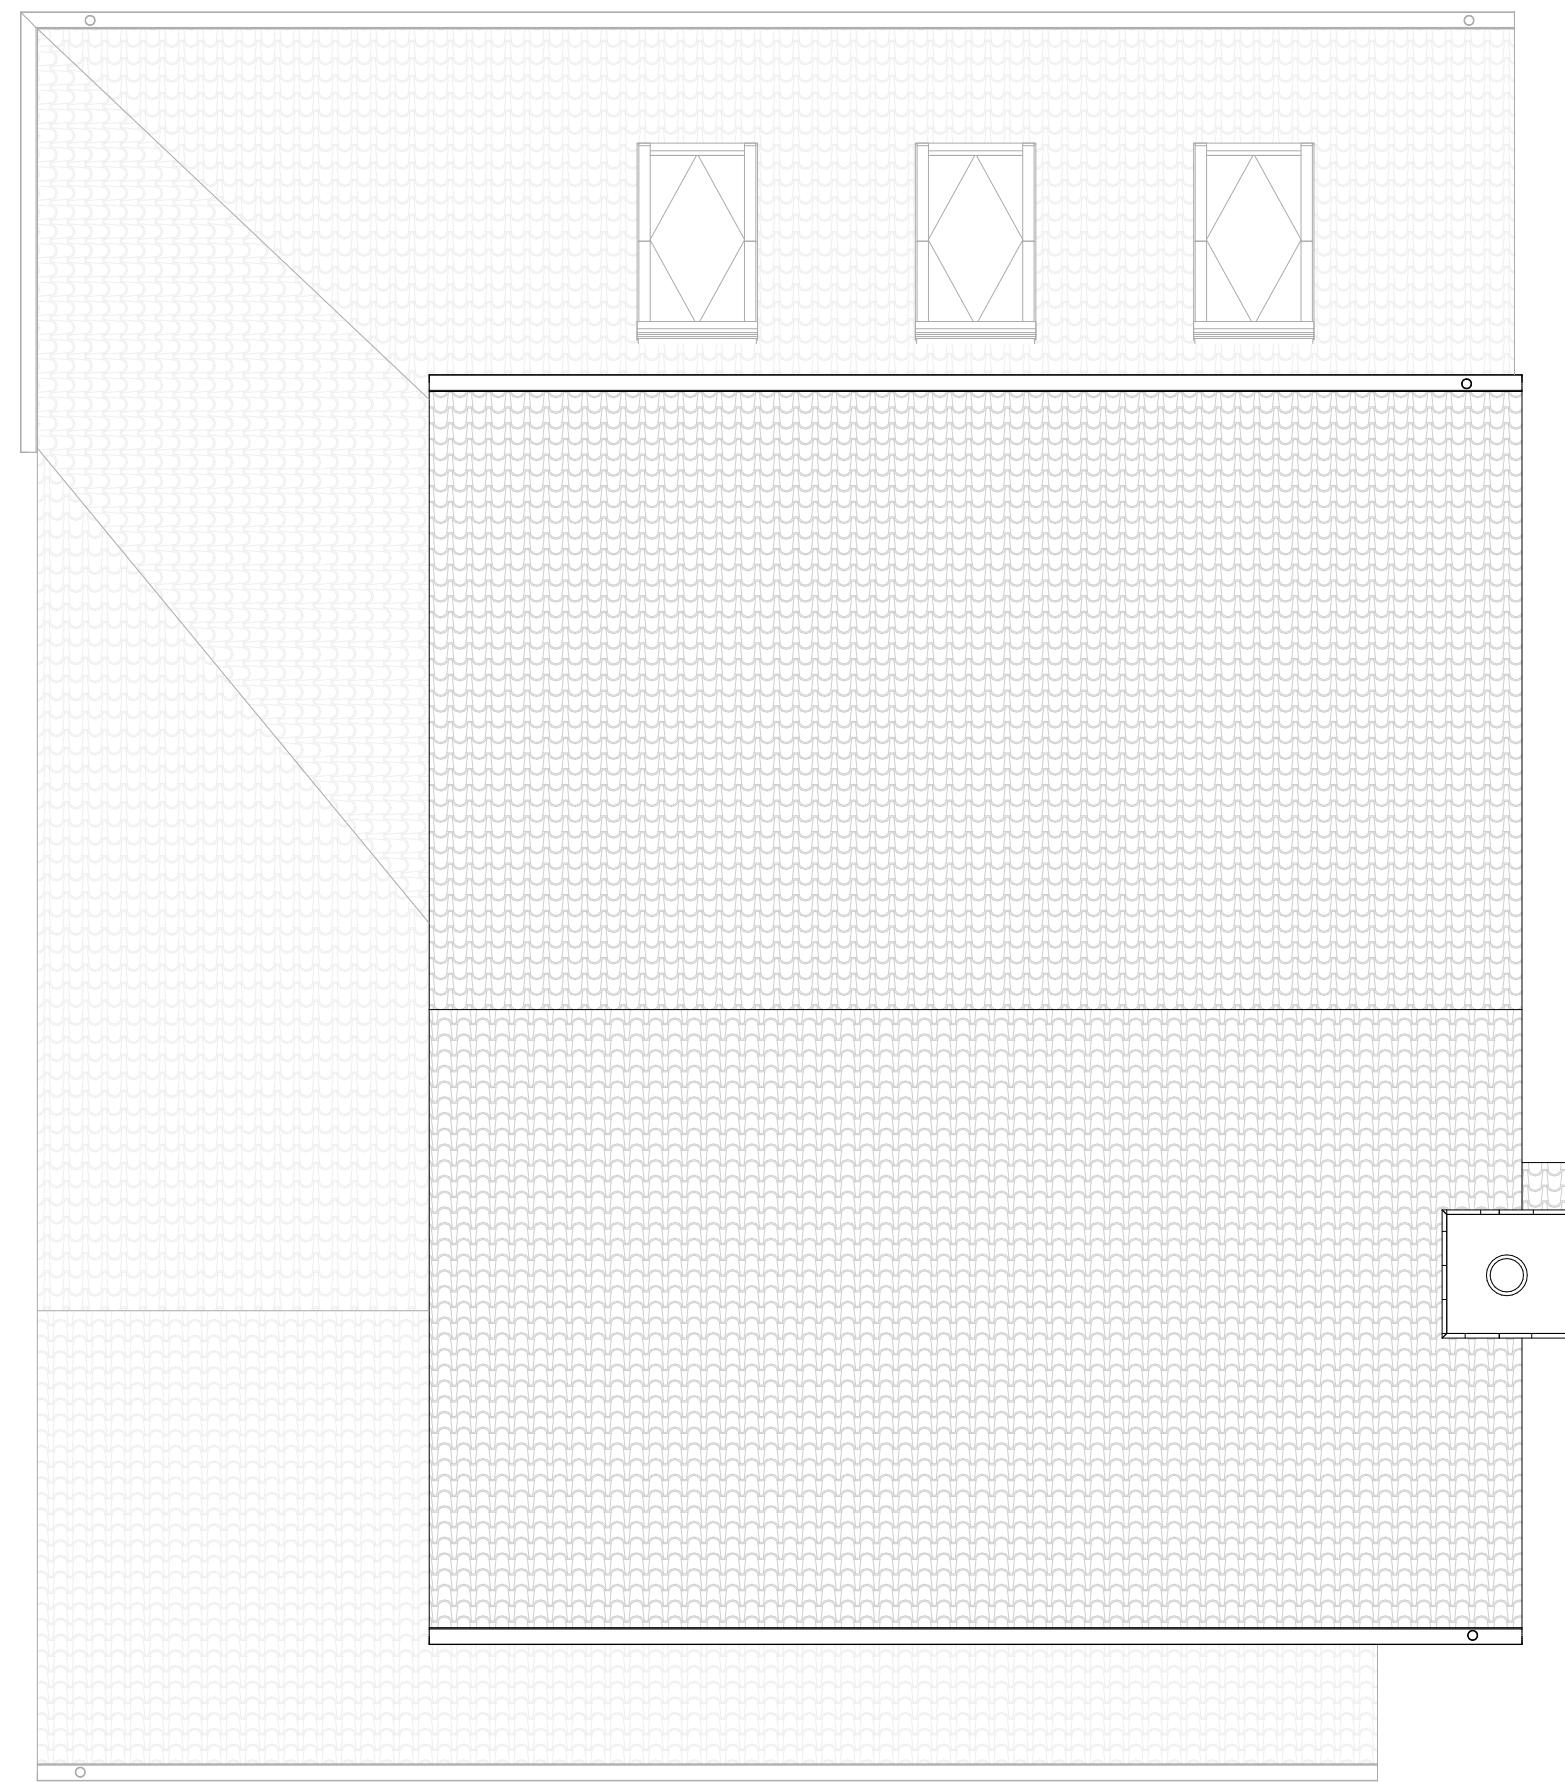

3 Roof Plan
1 : 50



LEGEND:

Existing construction to be retained.

Existing construction to be demolished.

Proposed new construction.

EXTERNAL MATERIALS:

External Walls	- Facing brick to match existing
Pitched Roof	- Interlocking roof tiles to match existing.
Fascia	- Painted timber to match existing
Rooflight	- Velux MK08
Doors	- Powder coated aluminium.
Bifold Doors	- Powder coated aluminium.
Rainwater Goods	- UPVC

01 to 505m				
1	03.02.25	Scheme reduced / updated to LGCHF comments		
Rev	Date	Details	Drawn	Checked

Project/Client:		Project No:	
24 Woolston Avenue		Project Number	
		Dwg No:	
		A105	
		Rev:	
		1	
Drawing:		Scale:	@A1
Proposed Plans		1 : 50	
		Drawn By:	Date:
		Author	
		Checked By:	Date:
		Checker	