


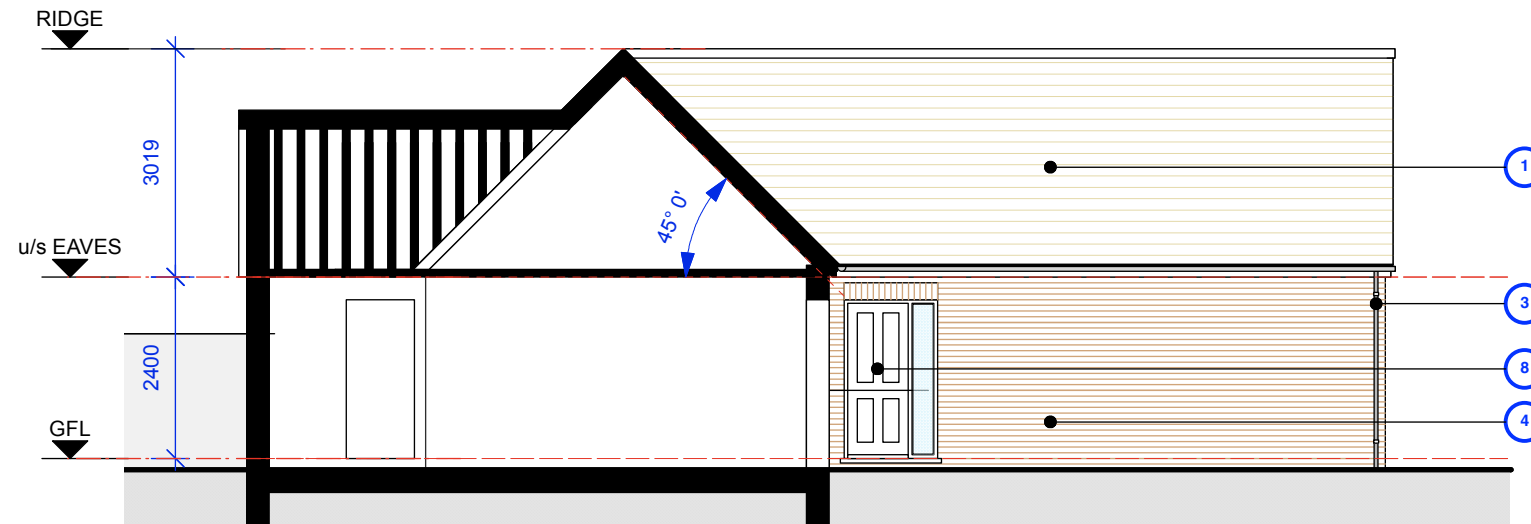

2 Side Elevation



1 Rear Elevation

- 1 Proposed slate tiles
- 3 Proposed cast iron RW goods
- 4 Proposed soft red brickwork
- 6 Proposed high quality double glazed Aluminium / timber casement window. Colour to be grey
- 8 Proposed high quality Aluminium / timber front entrance door.
- 9 Proposed high quality Aluminium / timber garage door.
- 10 Proposed high quality Aluminium / timber centre pivot openable rooflight.
- 12 Proposed high quality Aluminium / timber glazed door.

These residential dwellings shall be served with a ground source heating pump system, which is a renewable heating system that extracts low-temperature energy stored in the ground or water using buried pipework and compresses this energy into a higher temperature. The ground source heat pump will provide the building with 100% of its heating and hot water all year round.

general notes

This drawing must not be scaled except for Planning purposes.
All setting out must be checked out on site.
All levels must be checked on site and refer to Ordinance Datum Newlyn unless alternative given
Any discrepancy between the drawing and site conditions are to be notified to Sapele Design in writing without delay
This drawing must be read in conjunction with the relevant specification clauses
All fixings and weatherings must be checked on site
This drawing must not be used for land transfer purposes.
This drawing must not be used on site unless issued for construction - see status on this drawing.

notes

This drawing should be read in conjunction with drg N° S1017-PL30 (Street Elevation).

P2 All elevations updated as the internal garage has been updated to reflect the guidance as set out within North Hertfordshire Local Plan 2011 - 2031.	20.06.25
P1 PLANNING ISSUE	20.03.25
client	

Mr & Mrs D Tait

project
Reed House
Jackson Lane, REED
Hertfordshire SG8 8AB

title
Proposed Elevations (sh 2)
Affordable Dwelling -TYPE D

scale
1:100

date
Dec 2023

drawing no.
S1017 - PL44.P2

drawn

status
PLANNING ISSUE

drawing status
PL = Planning; P = Preliminary; T = Tender;
C = Construction

Sapele Design Limited

Courtyard Cottage
Manor Farm Barns
Church End
Barley Nr Royston
Hertfordshire SG8 8JW
T : 01763 849154
E: timothy@sapeledesign.co.uk

© 2023 Sapele Design Limited

