




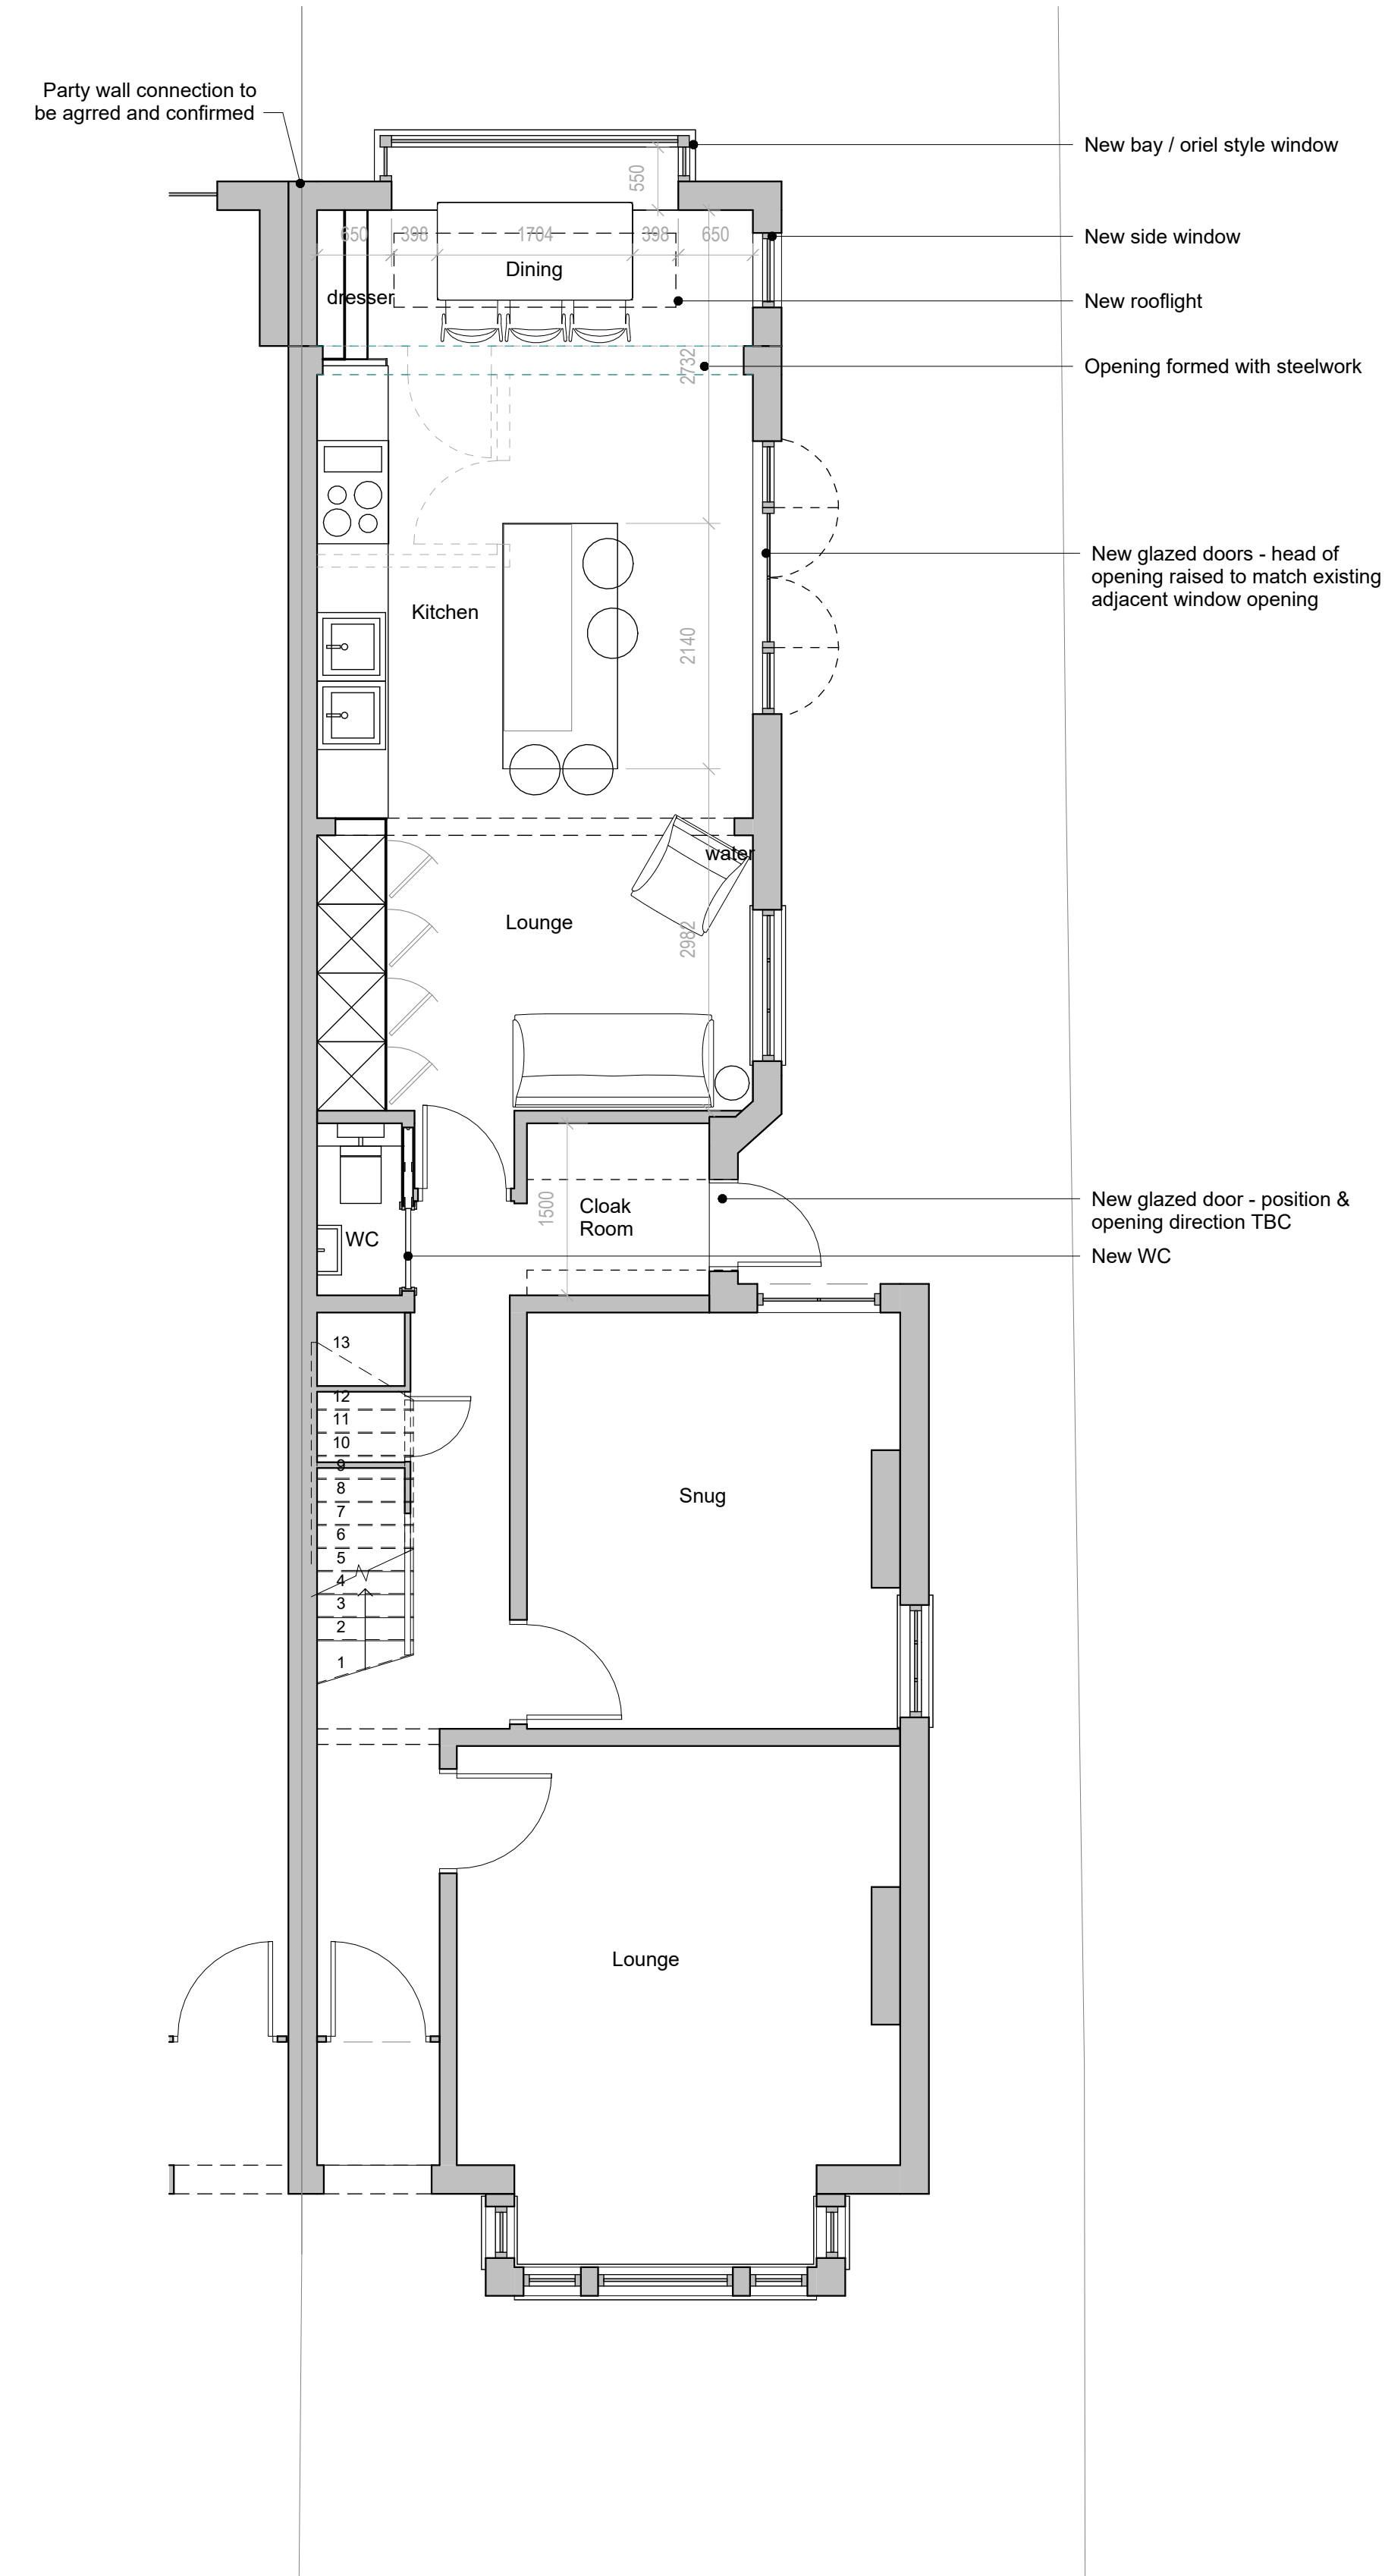



1 00 Ground Floor Plan
1 : 50

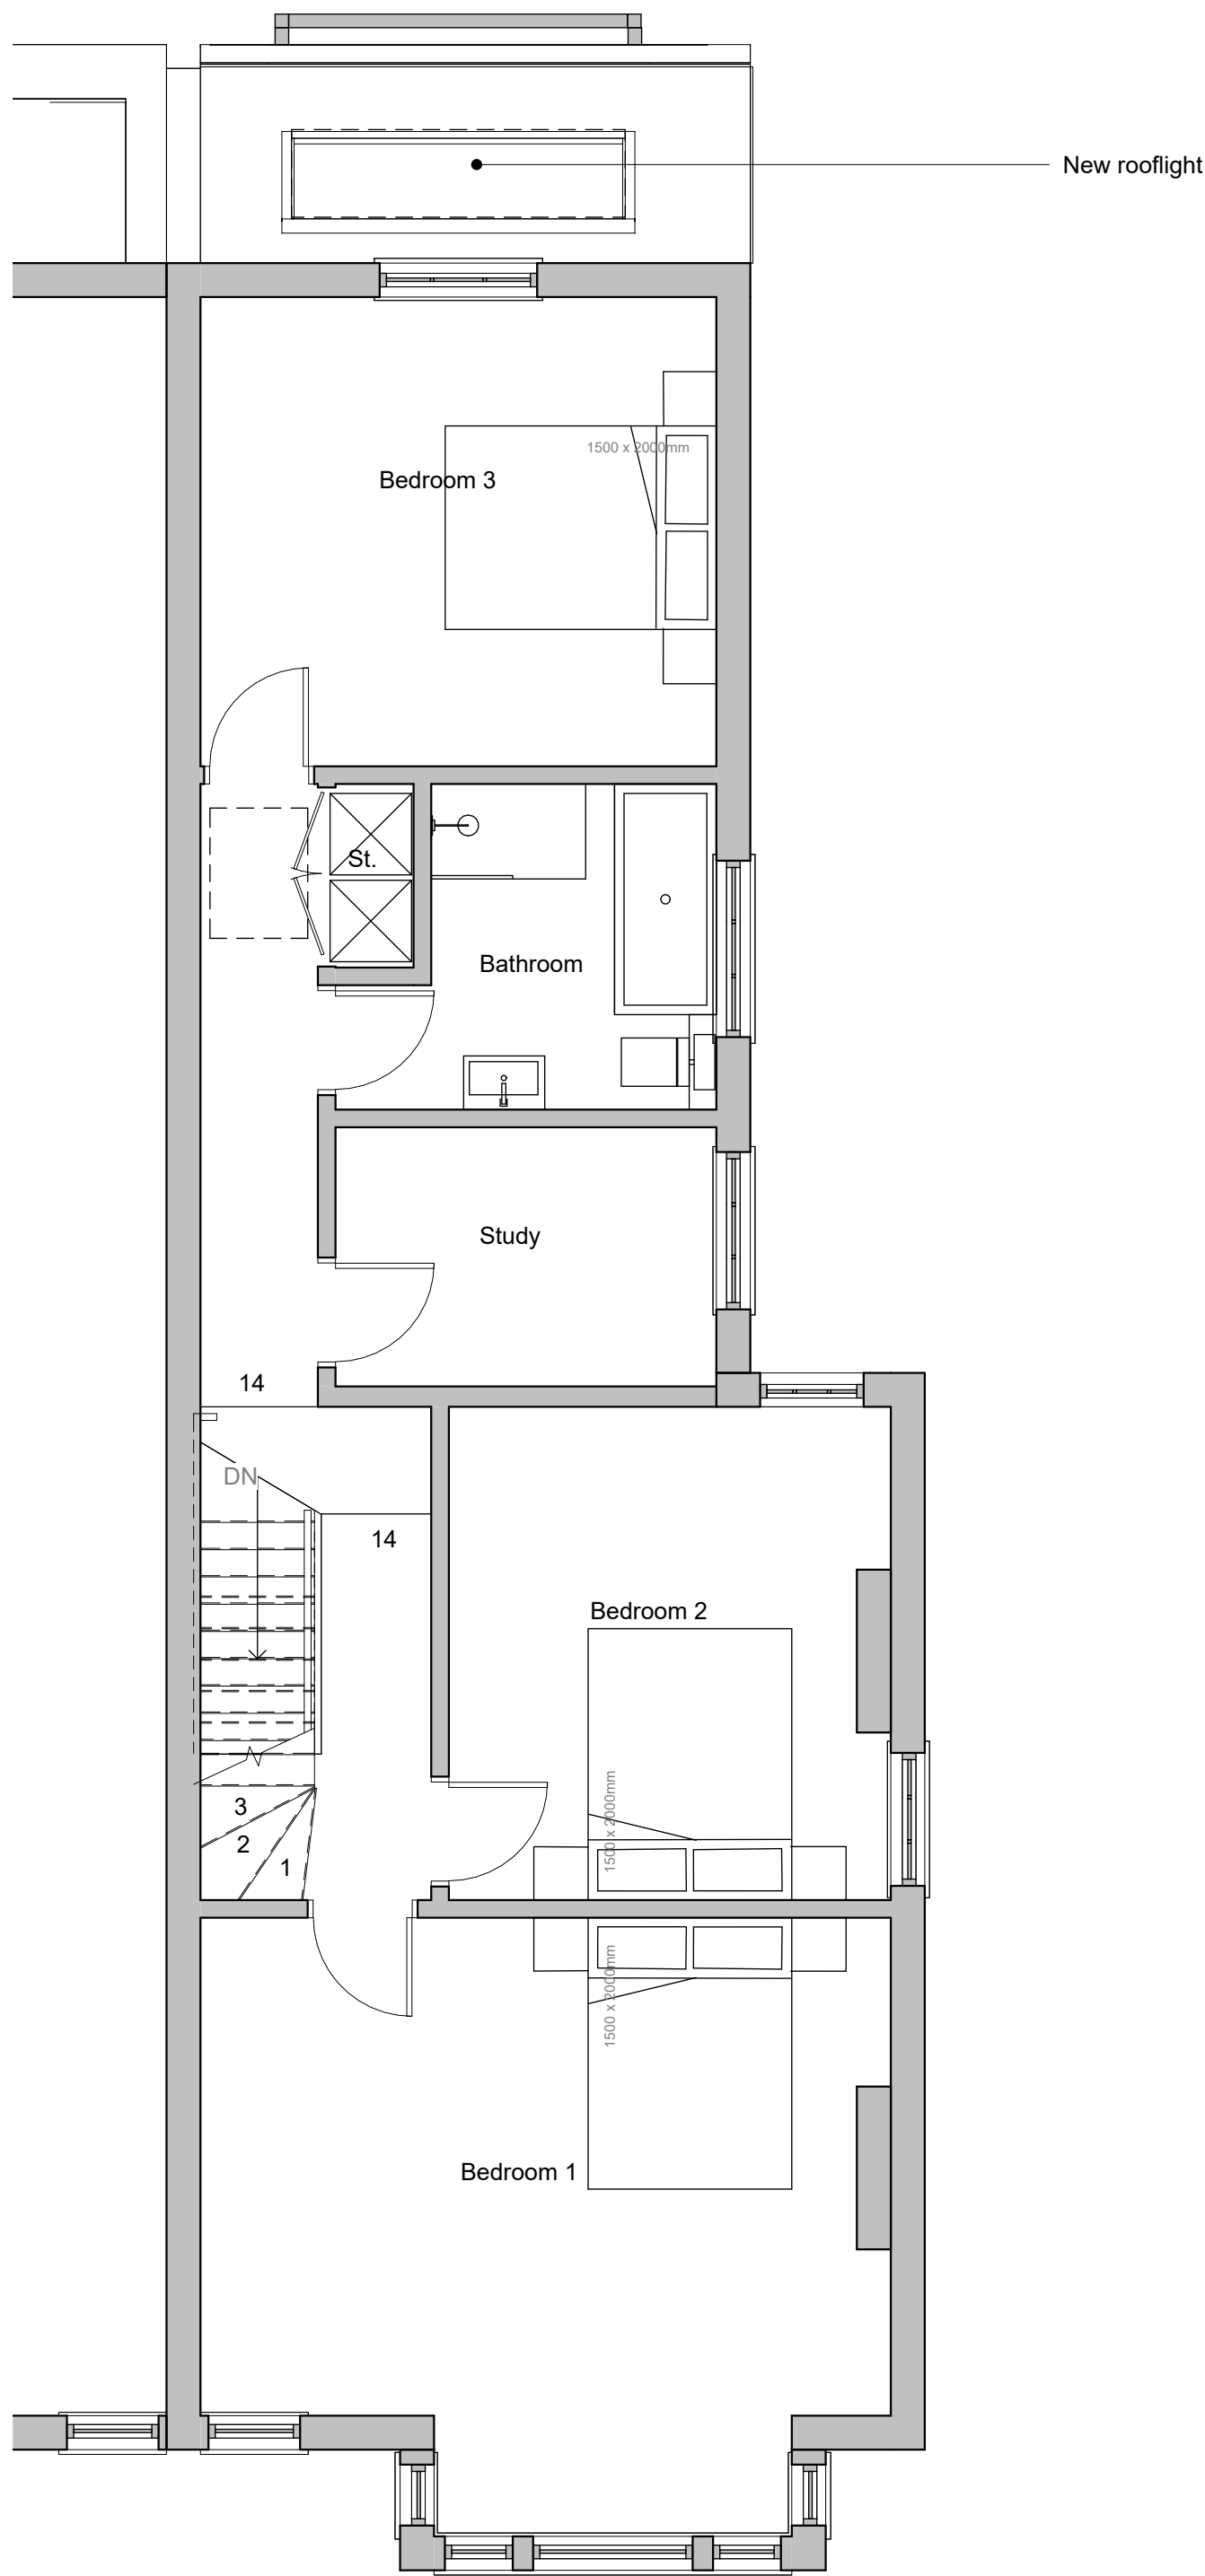

2 01 First Floor Plan
1 : 50

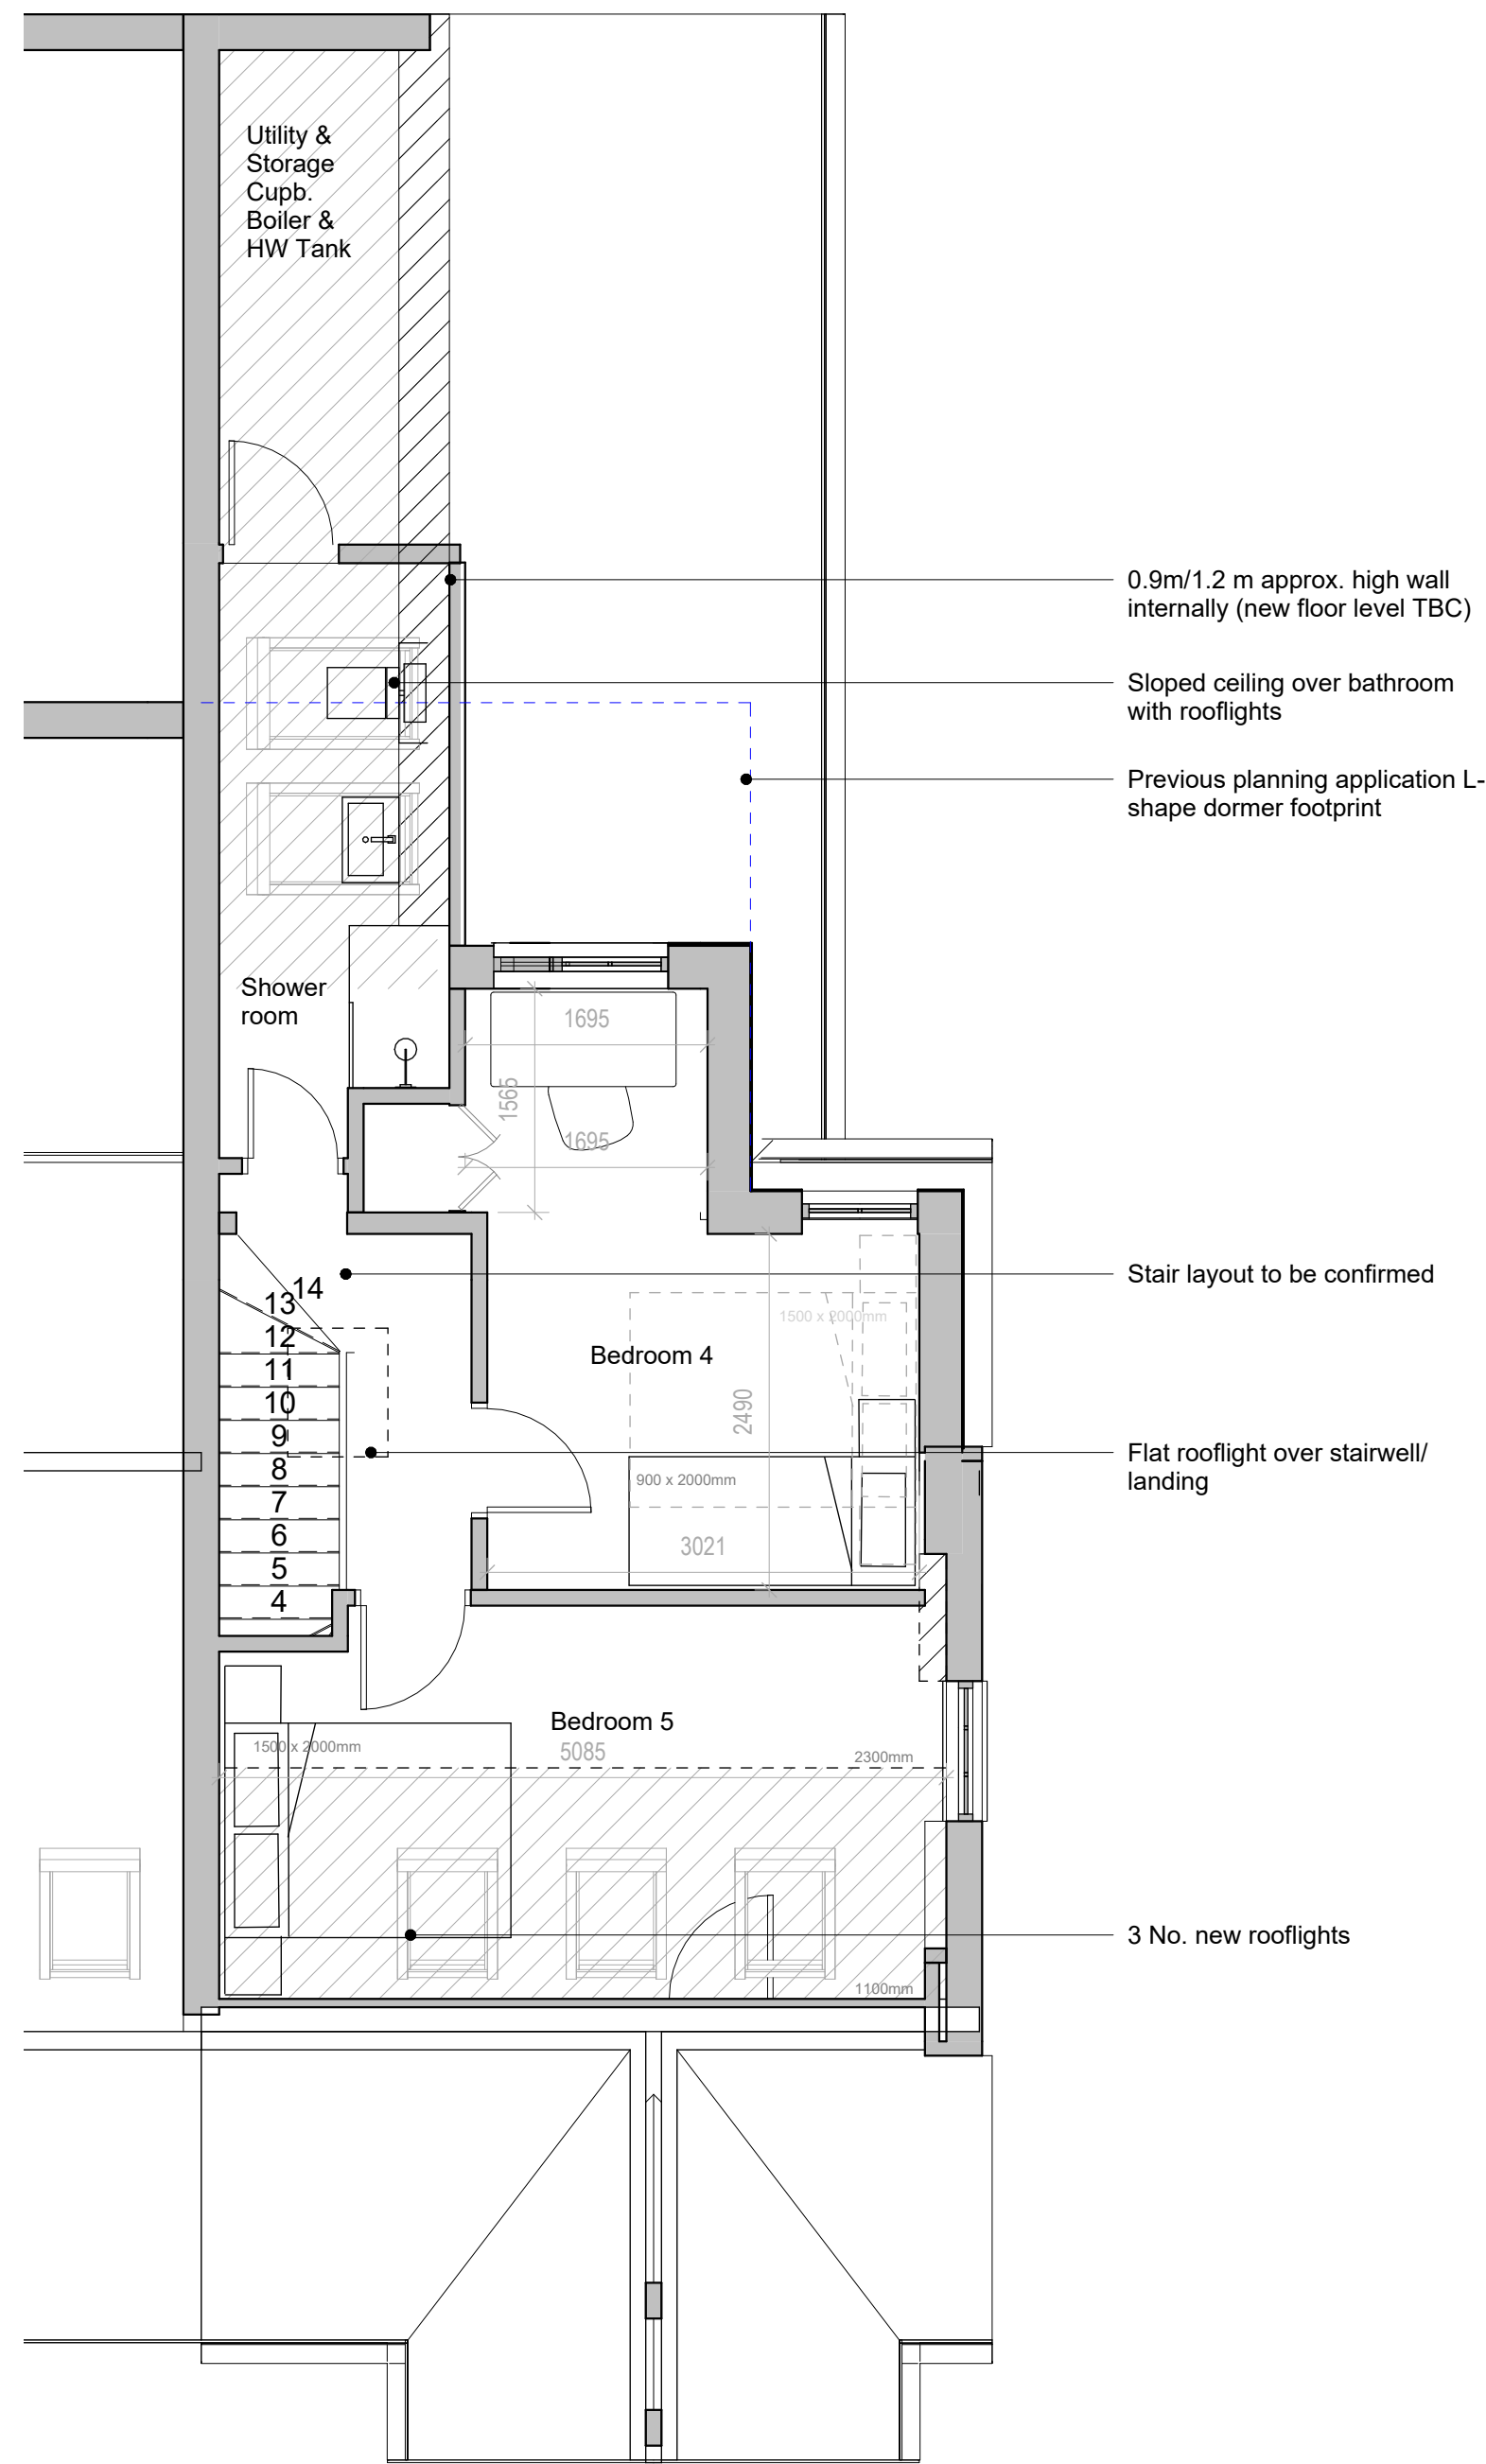

3 02 Second Floor Plan
1 : 50

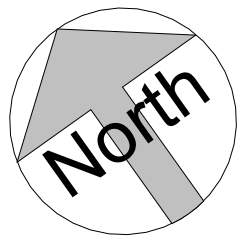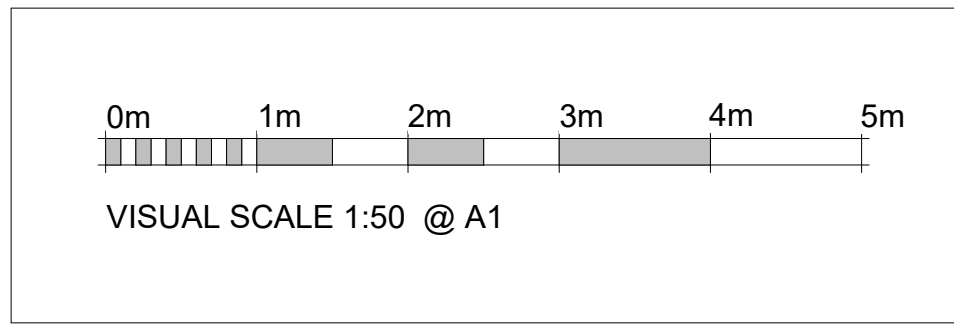

Notes

Do not scale from this drawing.

All dimensions are to be checked prior to construction and any discrepancies are to be identified to the Architect.

Copyright reserved.

Contact : mel@layoutarchitects.co.uk

P01	15.05.25	Issued for Planning		
Revisions				
Purpose		Status Code		
Design.		P		
Project				
The Avenue, Hitchin				
Title				
Proposed Plans				
Scale	Size	Date	Drawn	Checked
1 : 50	A1	10/01/25	MH	MH
layout.				
Drawing No.				Rev.
24025-LAY-PR-A-DR110				P01

layout.