


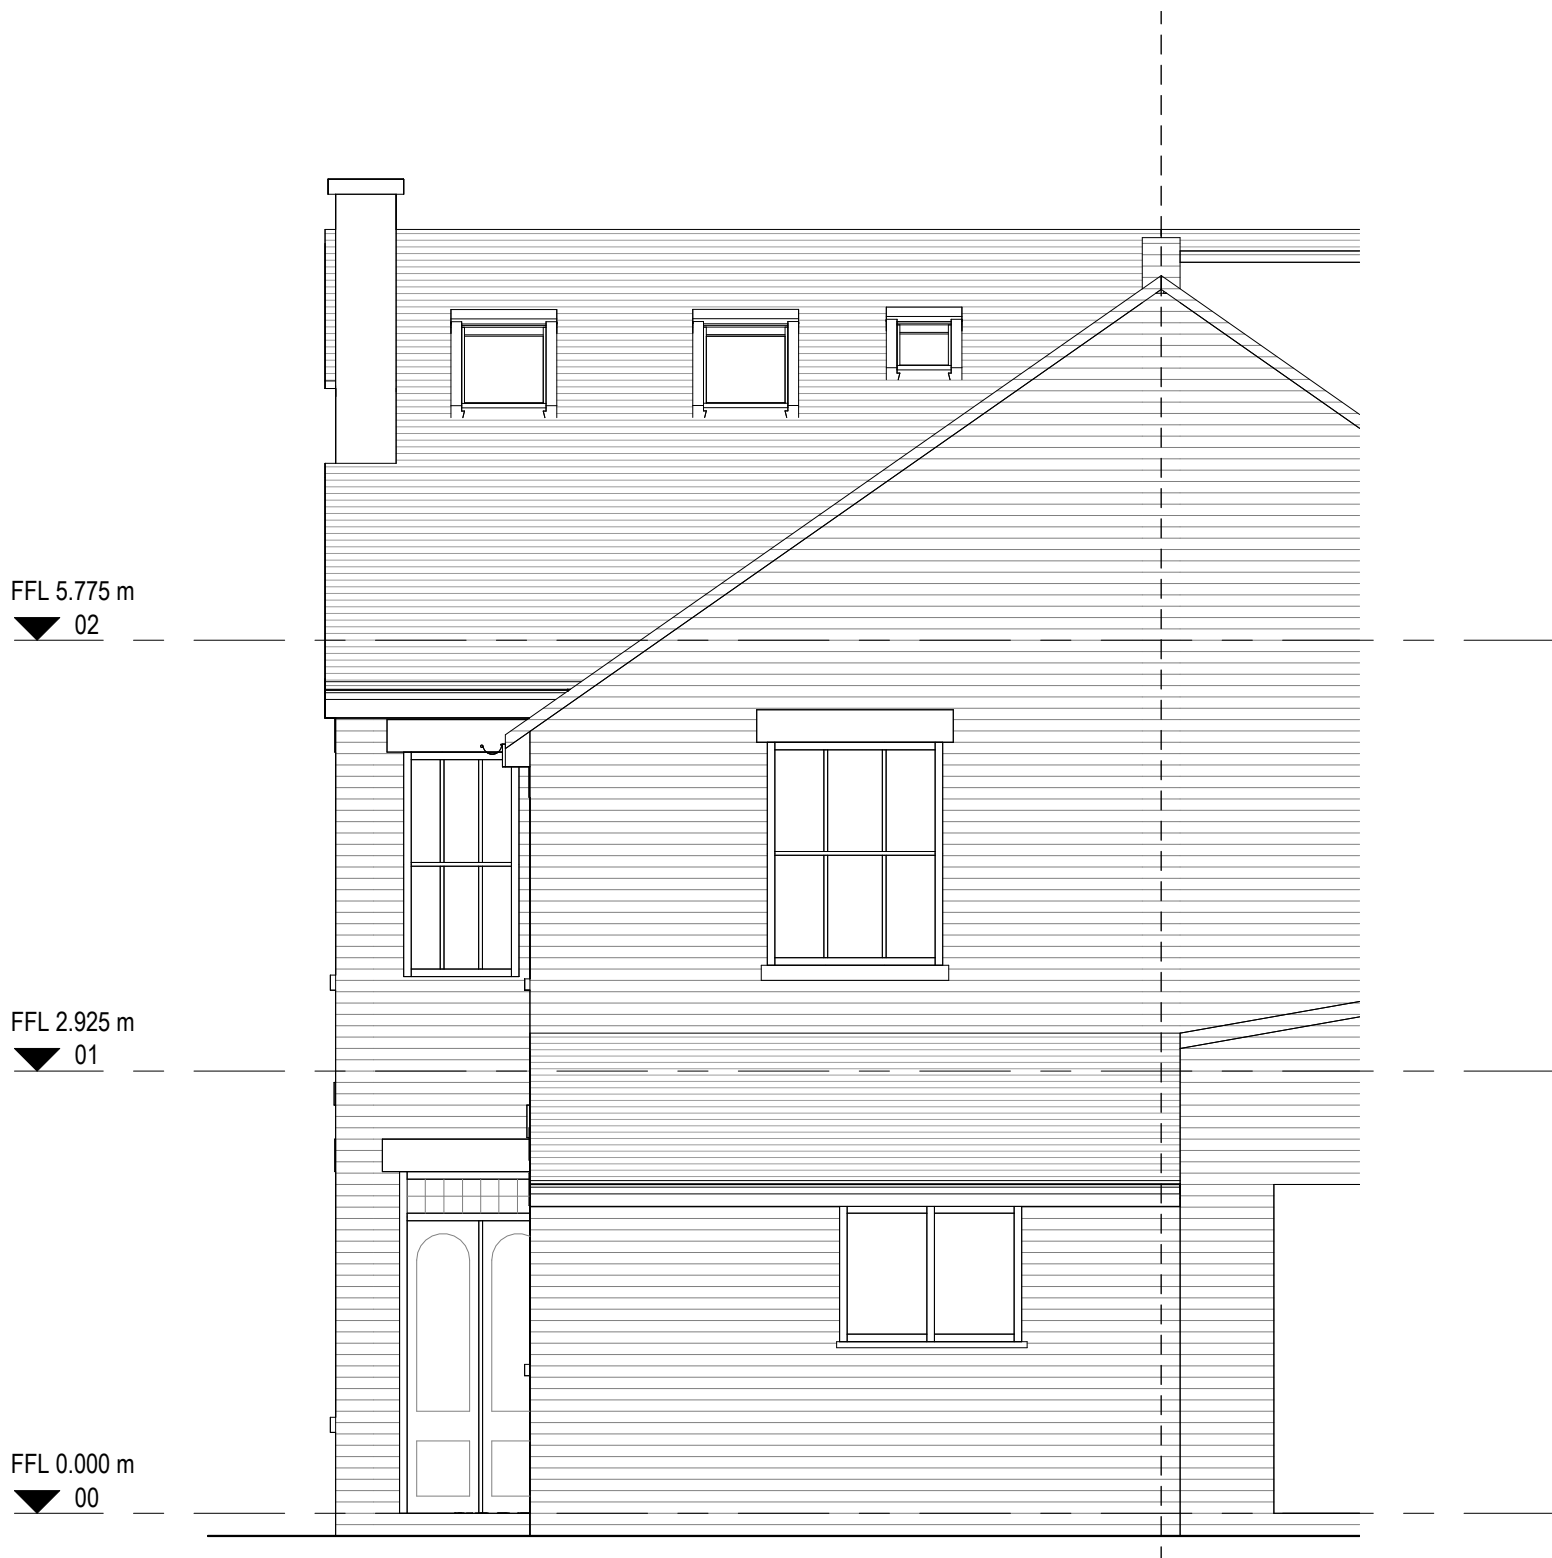


1 Side Elevation (South-East)
1 : 50



2 Rear Elevation (North-East)
1 : 50



3 Front Elevation (South-West)
1 : 50

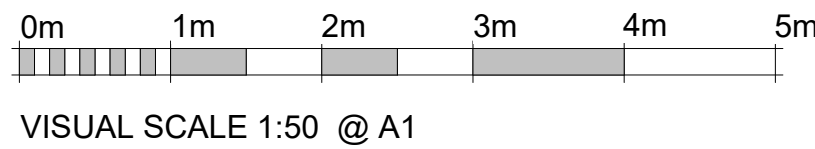

Notes

Do not scale from this drawing.

All dimensions are to be checked prior to construction and any discrepancies are to be identified to the Architect.

Copyright reserved.

Contact : mel@layoutarchitects.co.uk

Revisions				
Purpose			Status Code	
Project				
The Avenue, Hitchin				
Title				
Existing Elevations				
Scale	Size	Date	Drawn	Checked
1 : 50	A1	10/01/25	MH	MH
layout.				
Drawing No.			Rev.	
24025-LAY-DR011				

layout.