




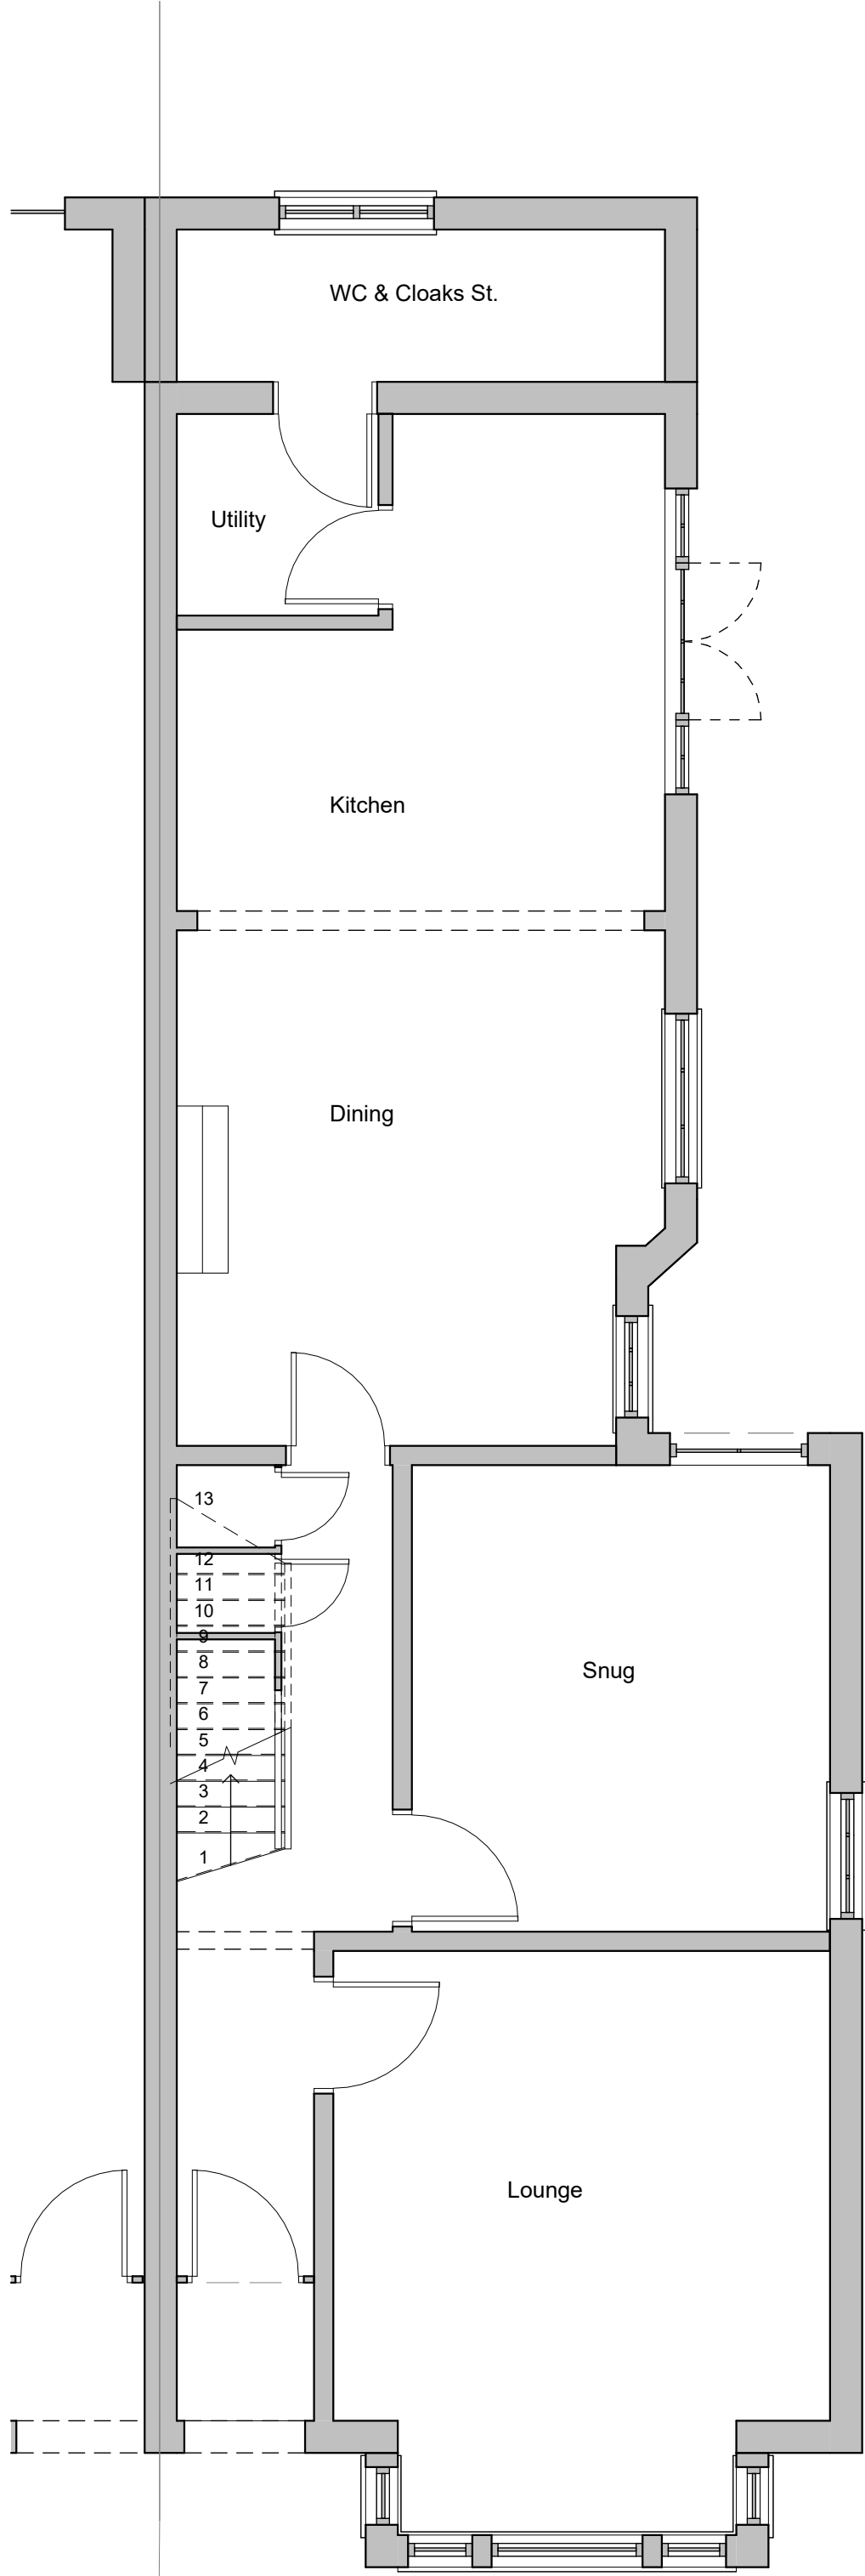


1 00 Ground Floor Plan
1 : 50

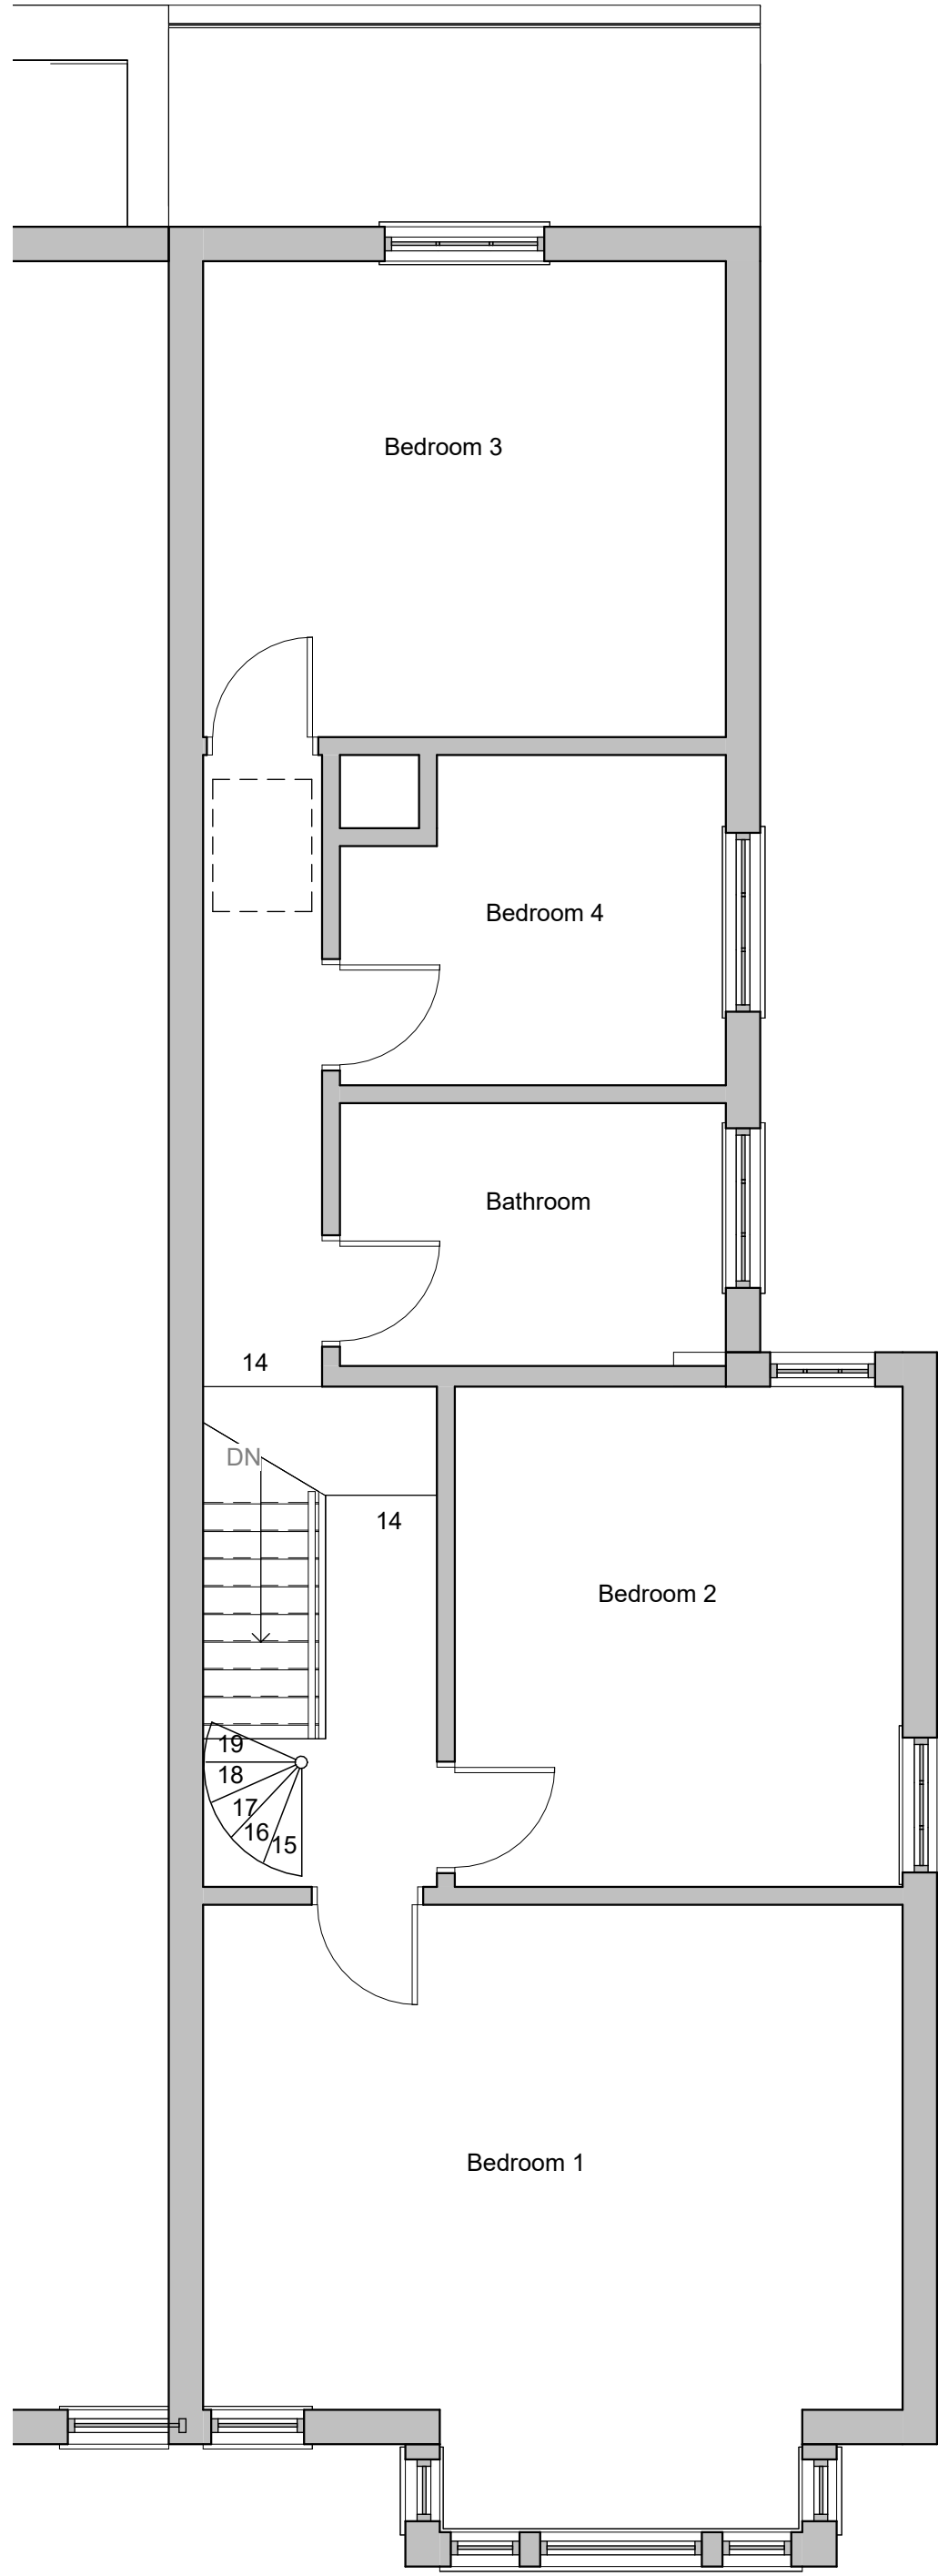


2 01 First Floor Plan
1 : 50

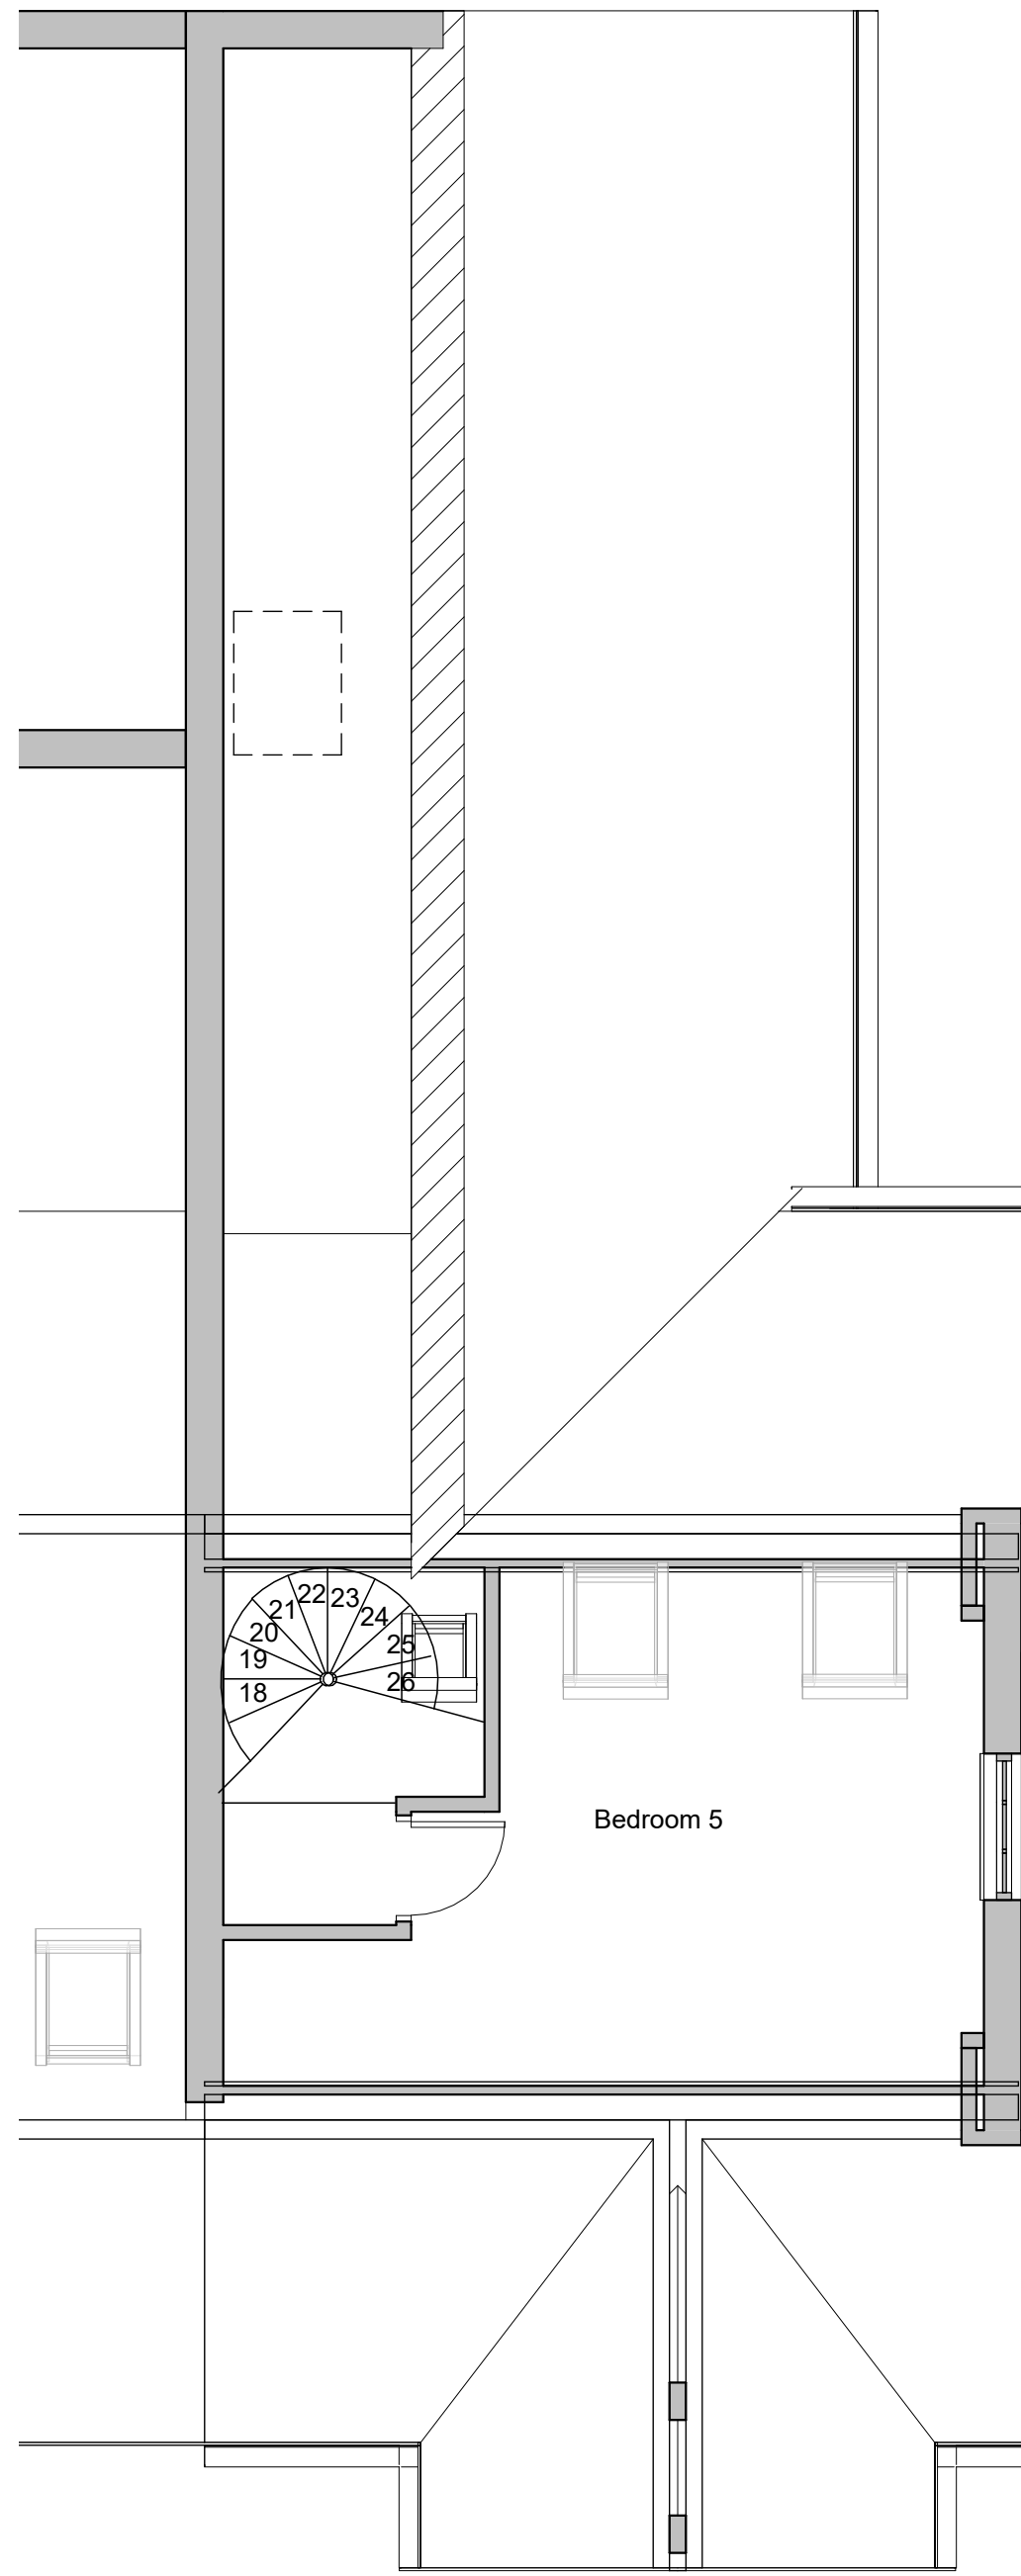

3 02 Second Floor Plan
1 : 50

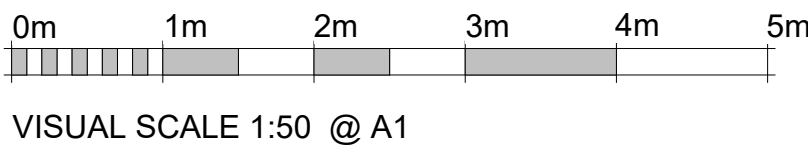

VISUAL SCALE 1:50 @ A1

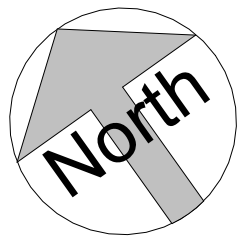

Notes

Do not scale from this drawing.

All dimensions are to be checked prior to construction and any discrepancies are to be identified to the Architect.

Copyright reserved.

Contact : mel@layoutarchitects.co.uk

Revisions		Status Code
Purpose		P
Design.		

Project
The Avenue, Hitchin

Title
Existing Plans

Scale	Size	Date	Drawn	Checked
1 : 50	A1	10/01/25	MH	MH

layout.

Drawing No.	Rev.
24025-LAY-DR010	