


Notes

Do not scale from this drawing.



All dimensions are to be checked prior to construction and any discrepancies are to be identified to the Architect.

Copyright reserved.

Contact : mel@layoutarchitects.co.uk

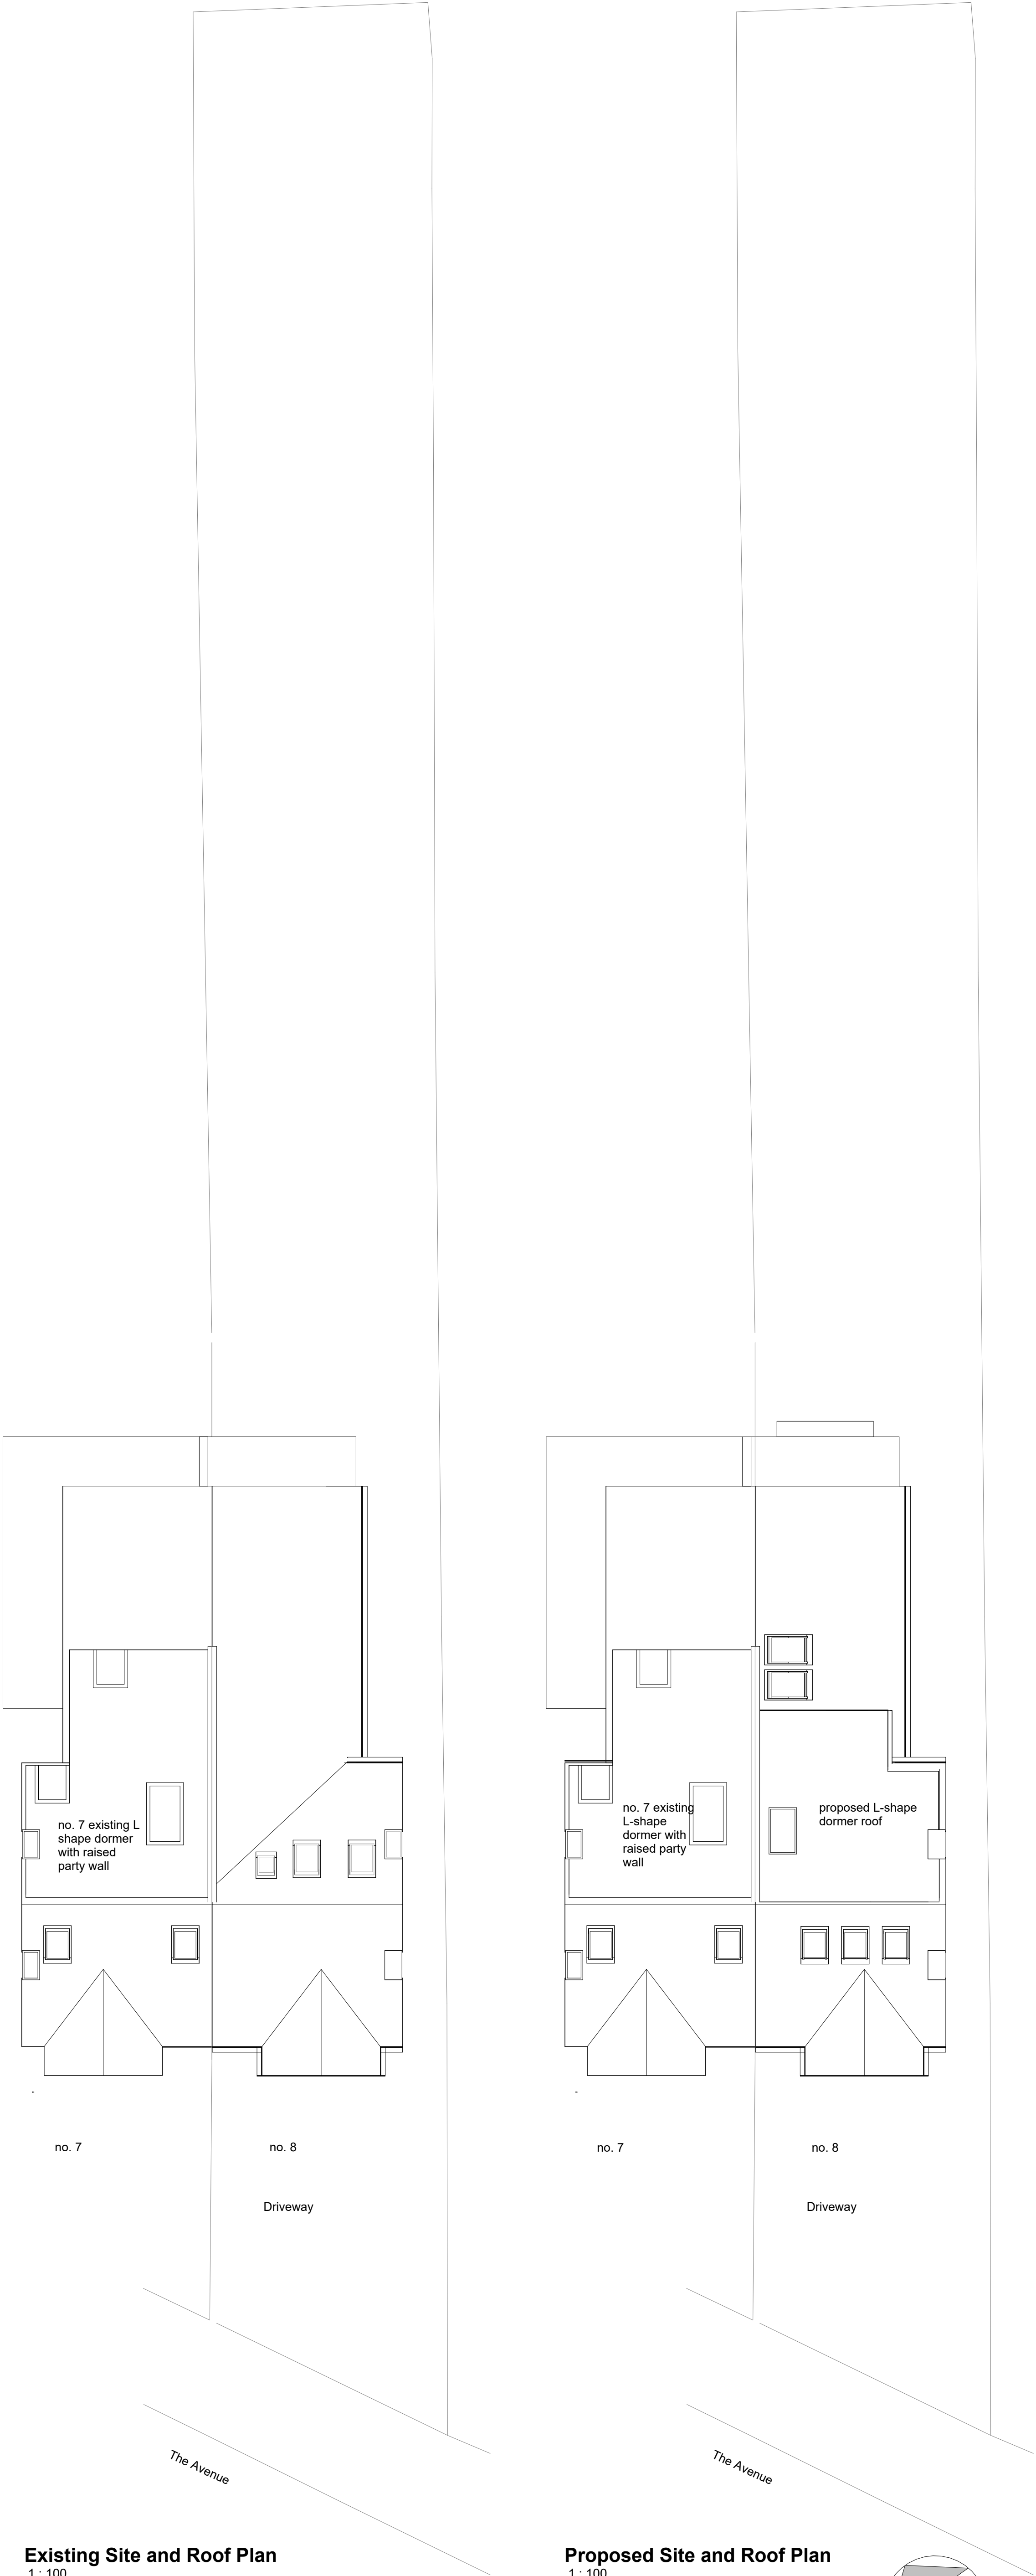

Site Location Plan

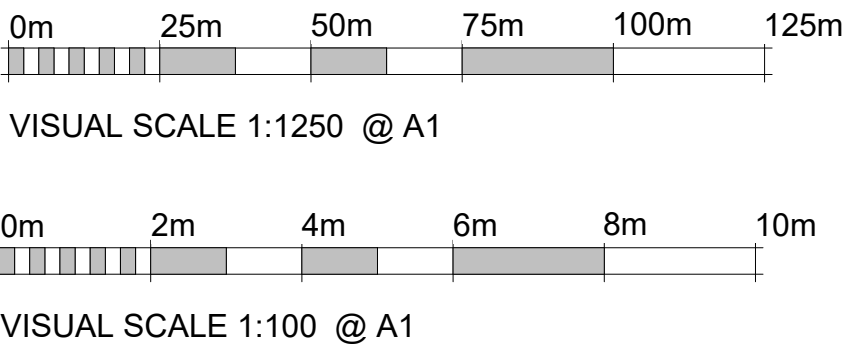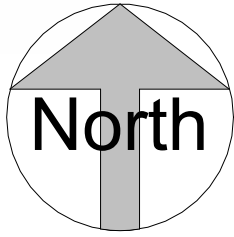

P01 15.05.25 Issued for Planning

Revisions

Purpose
Design.

Status Code
P

Project
The Avenue, Hitchin

Title
Location & Site Plan

Scale	Size	Date	Drawn	Checked
As indicated	A1	10/01/25	MH	MH

layout.

Drawing No.	Rev.
24025-LAY-DR001	P01