


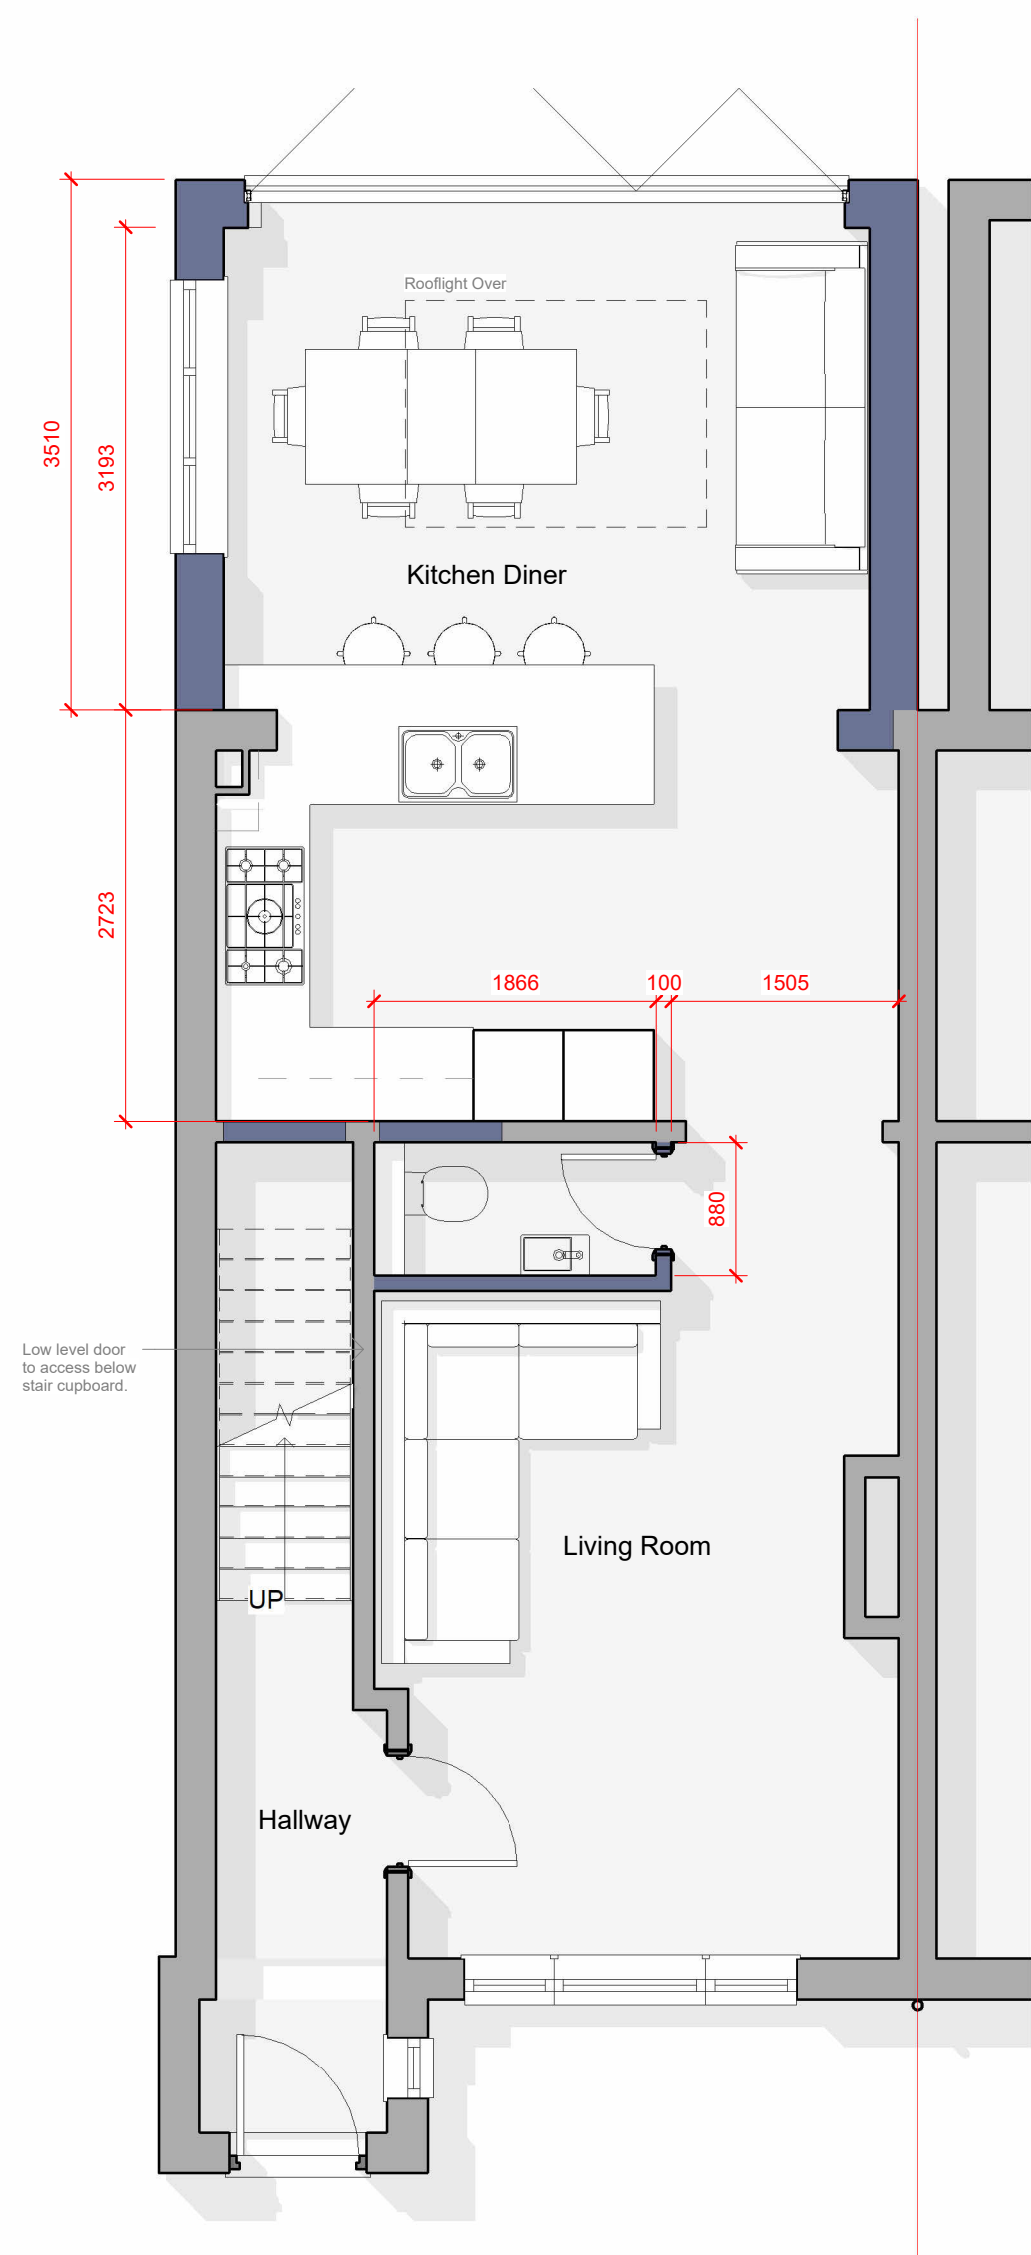


1 Ground Floor Plan

2 Roof Plan

LEGEND:

	Existing construction to be retained.
	Existing construction to be demolished.
	Proposed new construction.

EXTERNAL MATERIALS:	
External Walls	- Facing brick to match existing
Flat Roof	- Dark grey EPDM
Fascia	- UPVC
Windows	- UPVC
Rooflight	- Flat Glass
Bifold Doors	- Powder coated aluminium
Rainwater Goods	- UPVC

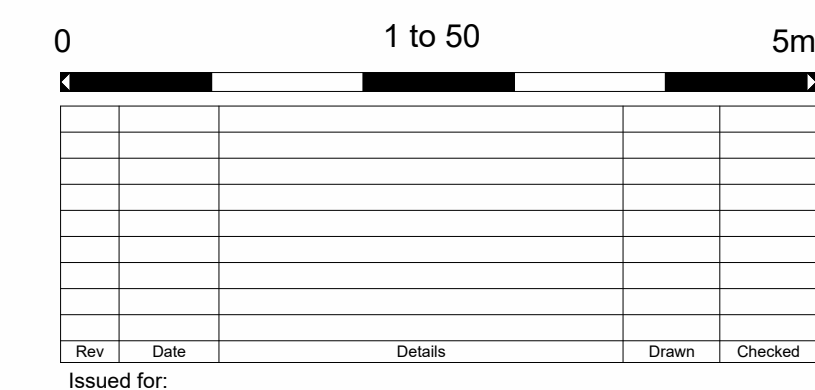

Project/Client:	Project No:
64 Swinburne Avenue	Project Number
	Dwg No:
	A105
	Rev:
Drawing:	Scale:
Proposed Plans	1 : 50 @A1
	Drawn By: Date:
	Author
	Checked By: Date:
	Checker

