


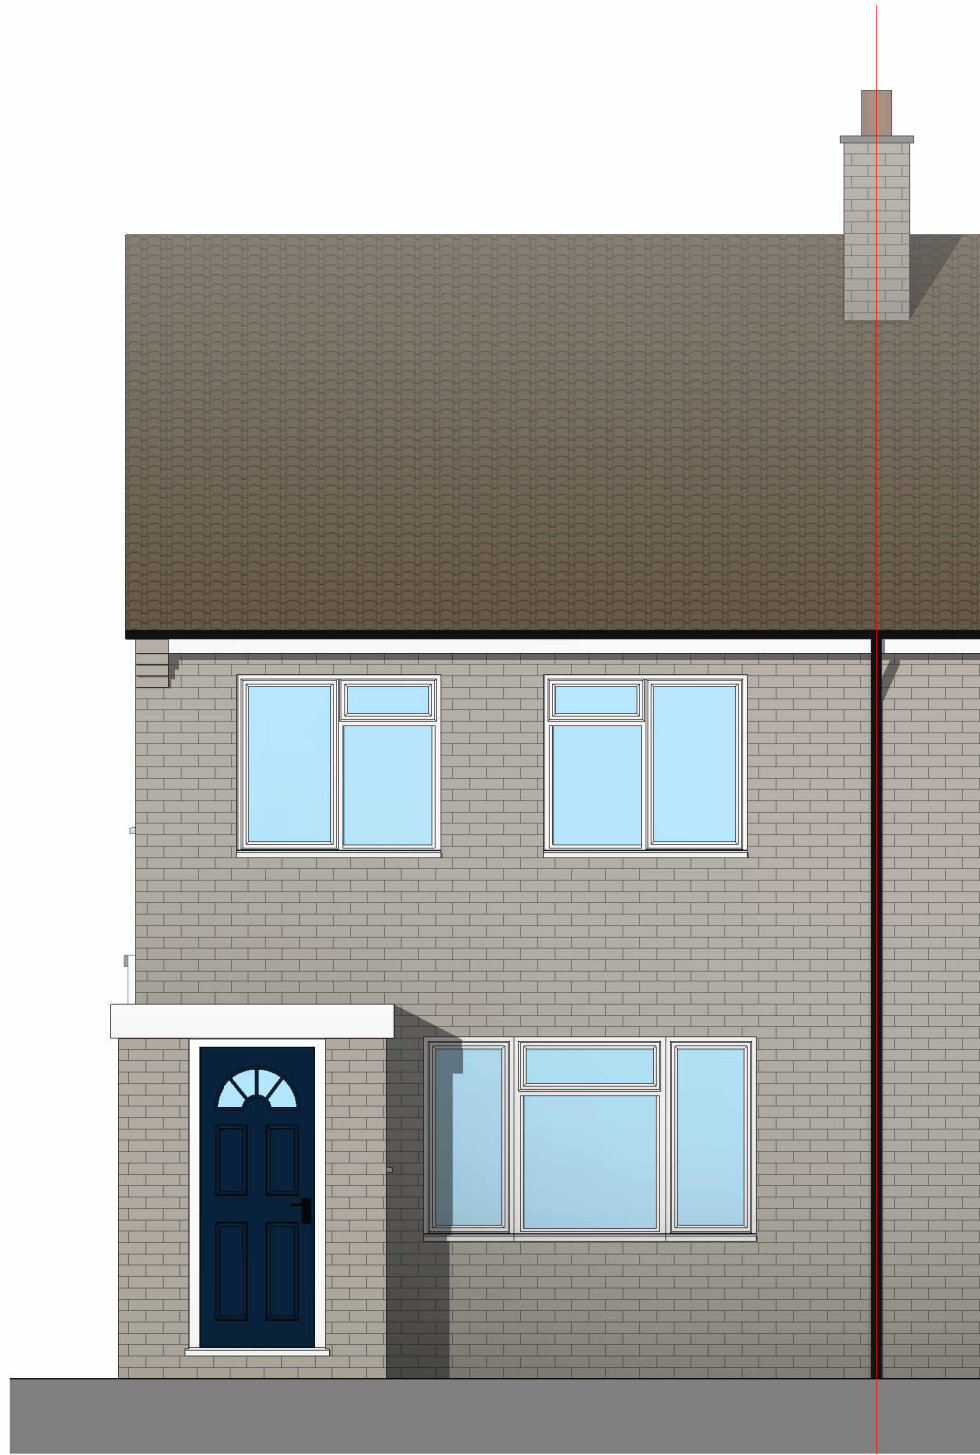

1 Front Elevation - Proposed
1 : 50



2 Side 1 Elevation - Proposed
1 : 50



3 Rear Elevation - Proposed
1 : 50



4 Side 2 Elevation - Proposed
1 : 50

EXTERNAL MATERIALS:	
External Walls	- Facing brick to match existing
Flat Roof	- Dark grey EPDM
Fascia	- UPVC
Windows	- UPVC
Rooflight	- Flat Glass
Bifold Doors	- Powder coated aluminium
Rainwater Goods	- UPVC

0 1 to 50 5m				
Rev	Date	Details	Drawn	Checked

Issued for:

Project/Client:	Project No:
64 Swinburne Avenue	Project Number
	Dwg No:
	A106
	Rev:
Drawing:	Scale:
Proposed Elevations	1 : 50 @A1
	Drawn By: Date:
	Author
	Checked By: Date:
	Checker



D.Chandler Architectural Design Ltd
Devonshire Business Centre, Works Rd, Letchworth, SG6 1GJ
Tel : 07901 864 742 - Email : daniel@dcarchitectural.org