


NOTE: DRAWING AS APPROVED UNDER
LISTED BUILDING CONSENT 24/00803/LBC

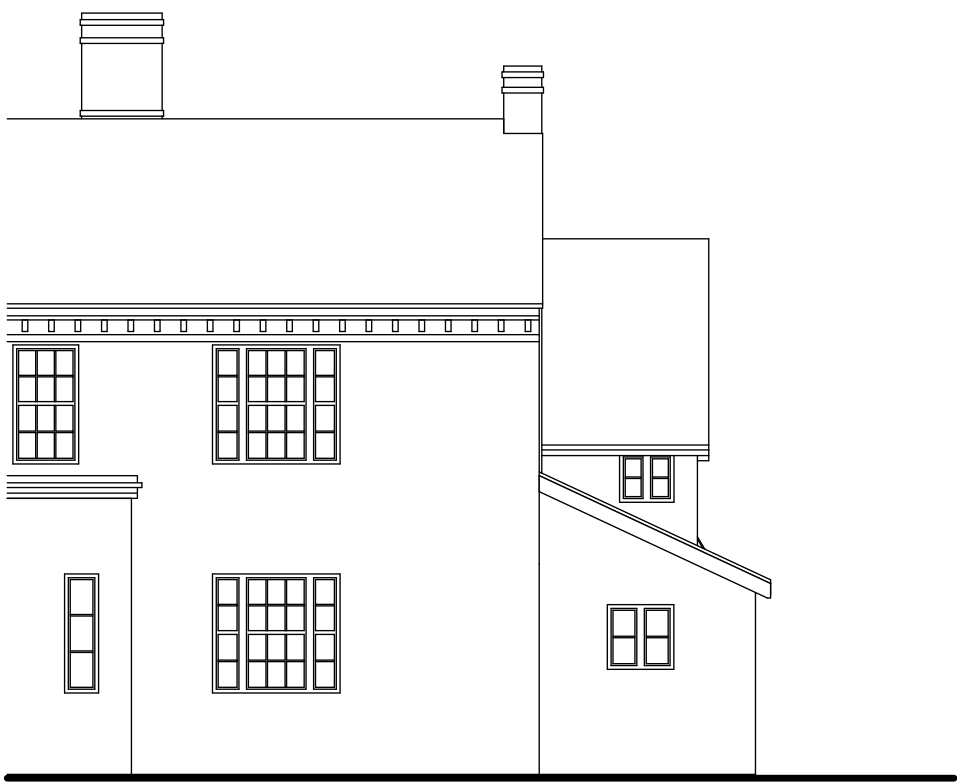


existing north elevation 1:100



existing south elevation 1:100




existing west elevation 1:100

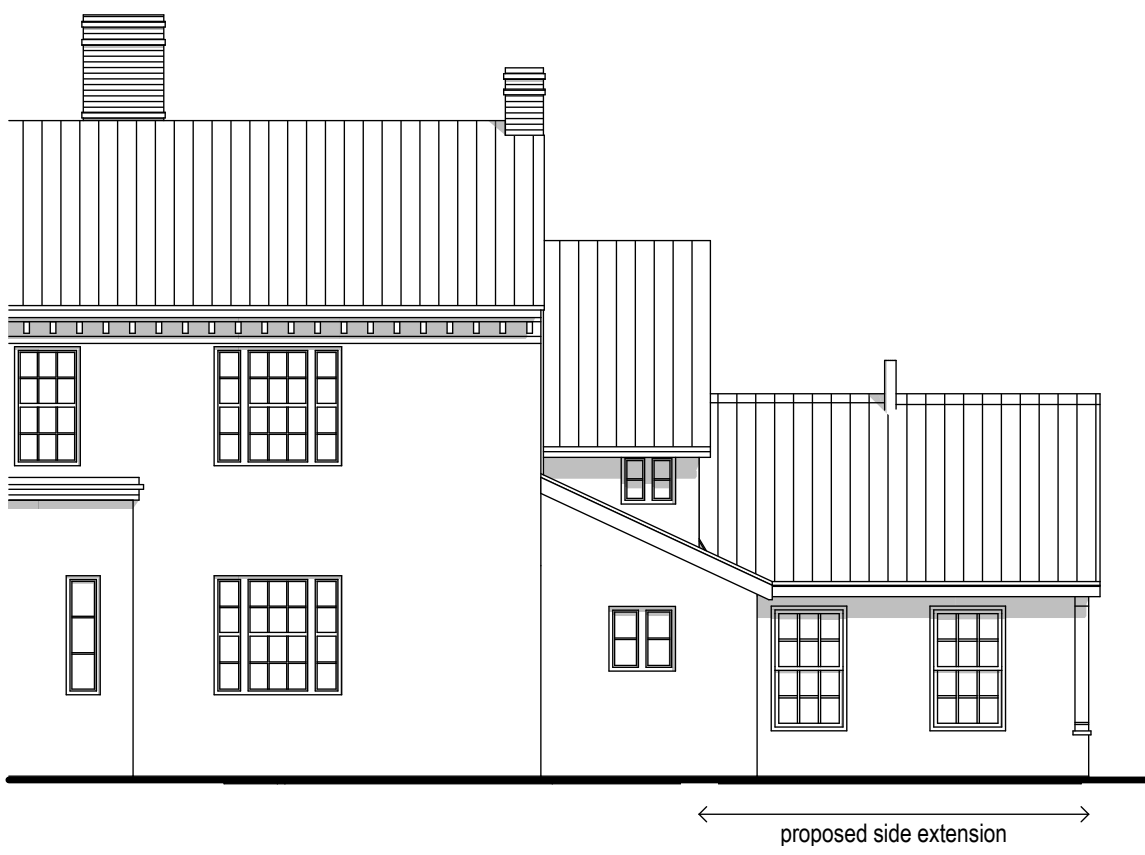


proposed north elevation 1:100




proposed south elevation 1:100

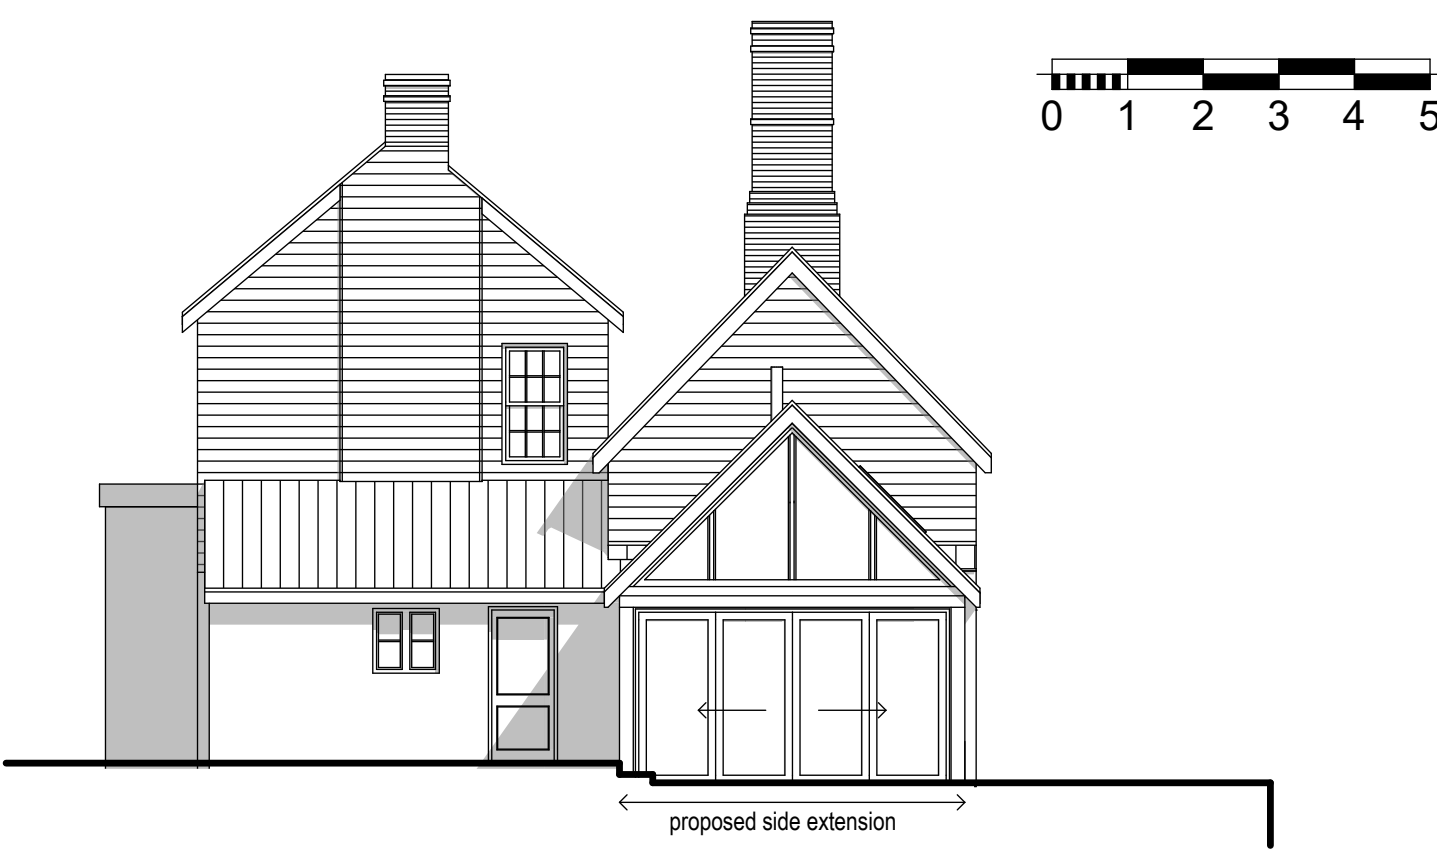


proposed west elevation 1:100

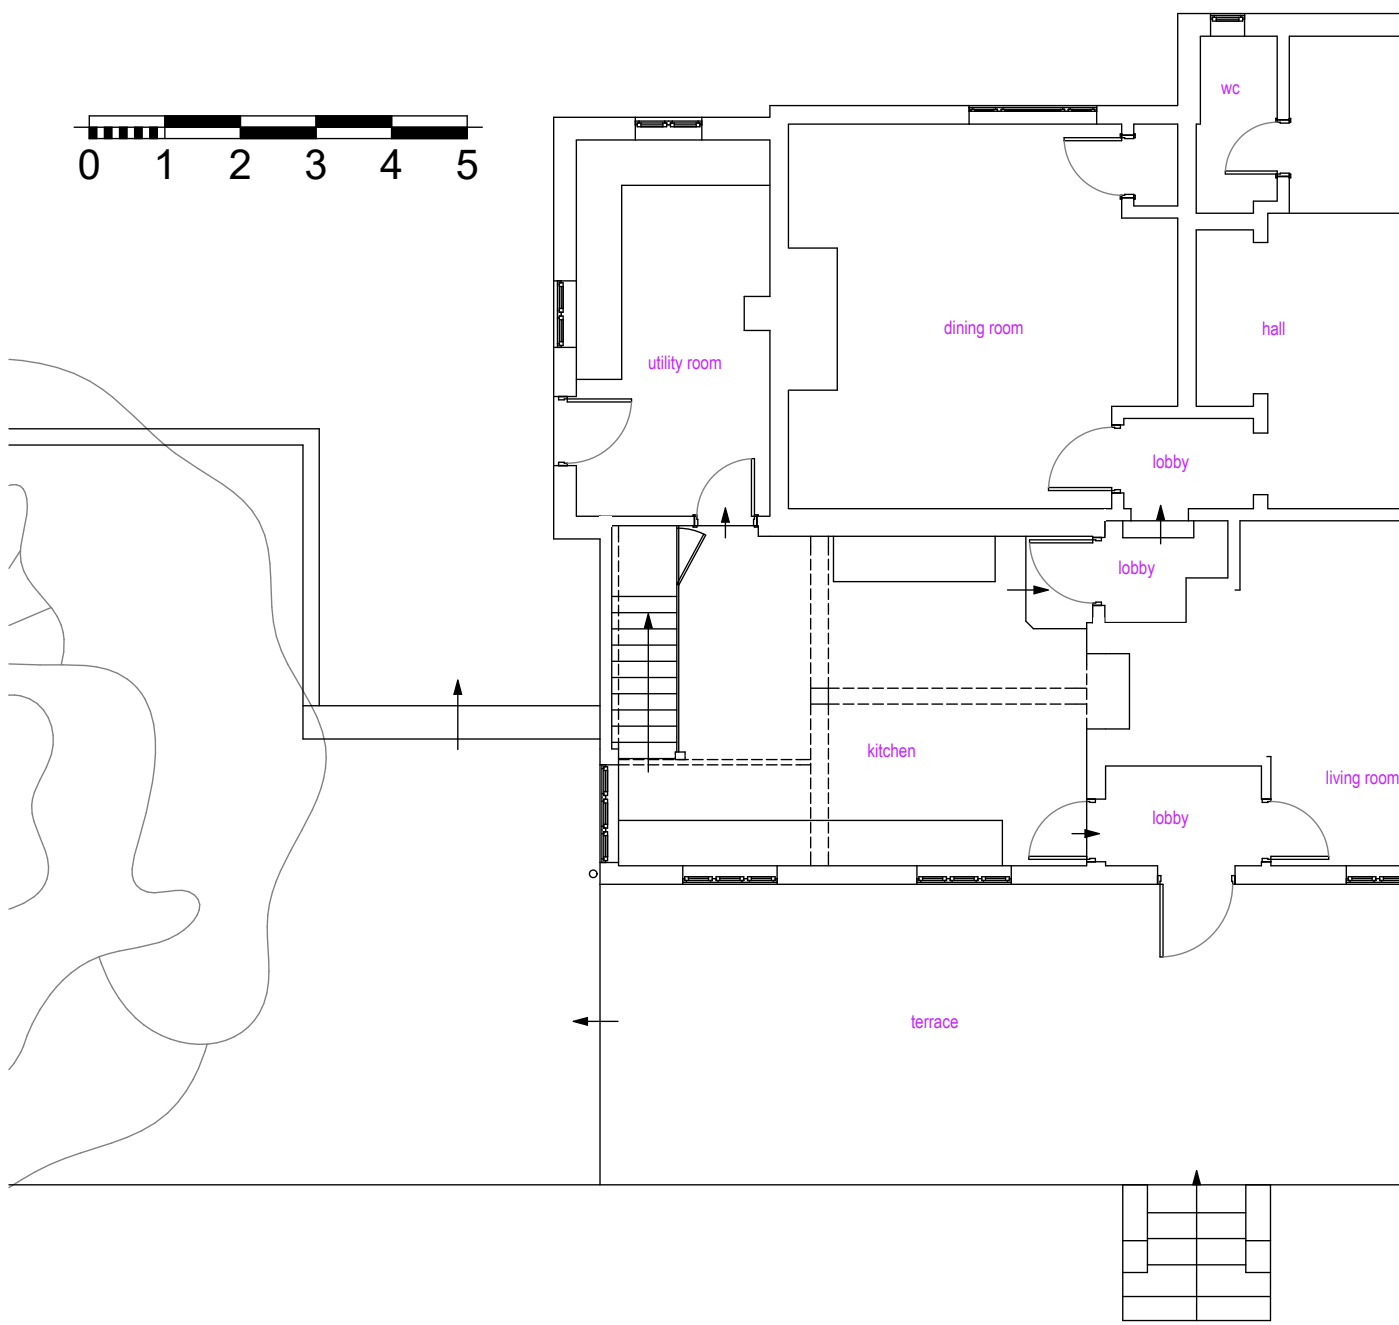


existing ground floor plan 1:100

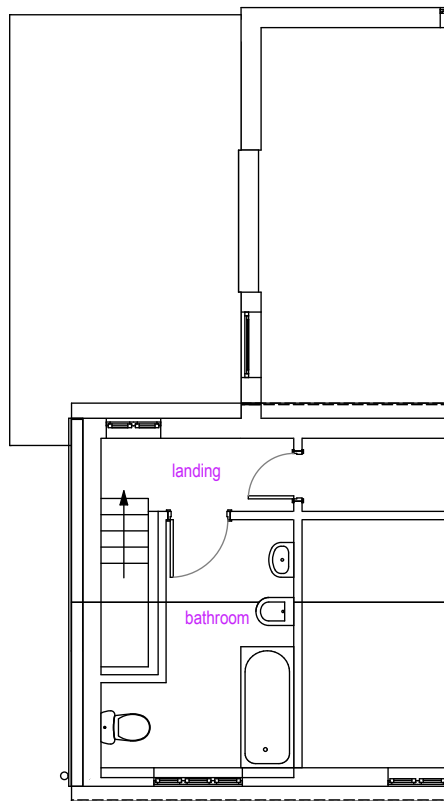

existing first floor plan 1:100

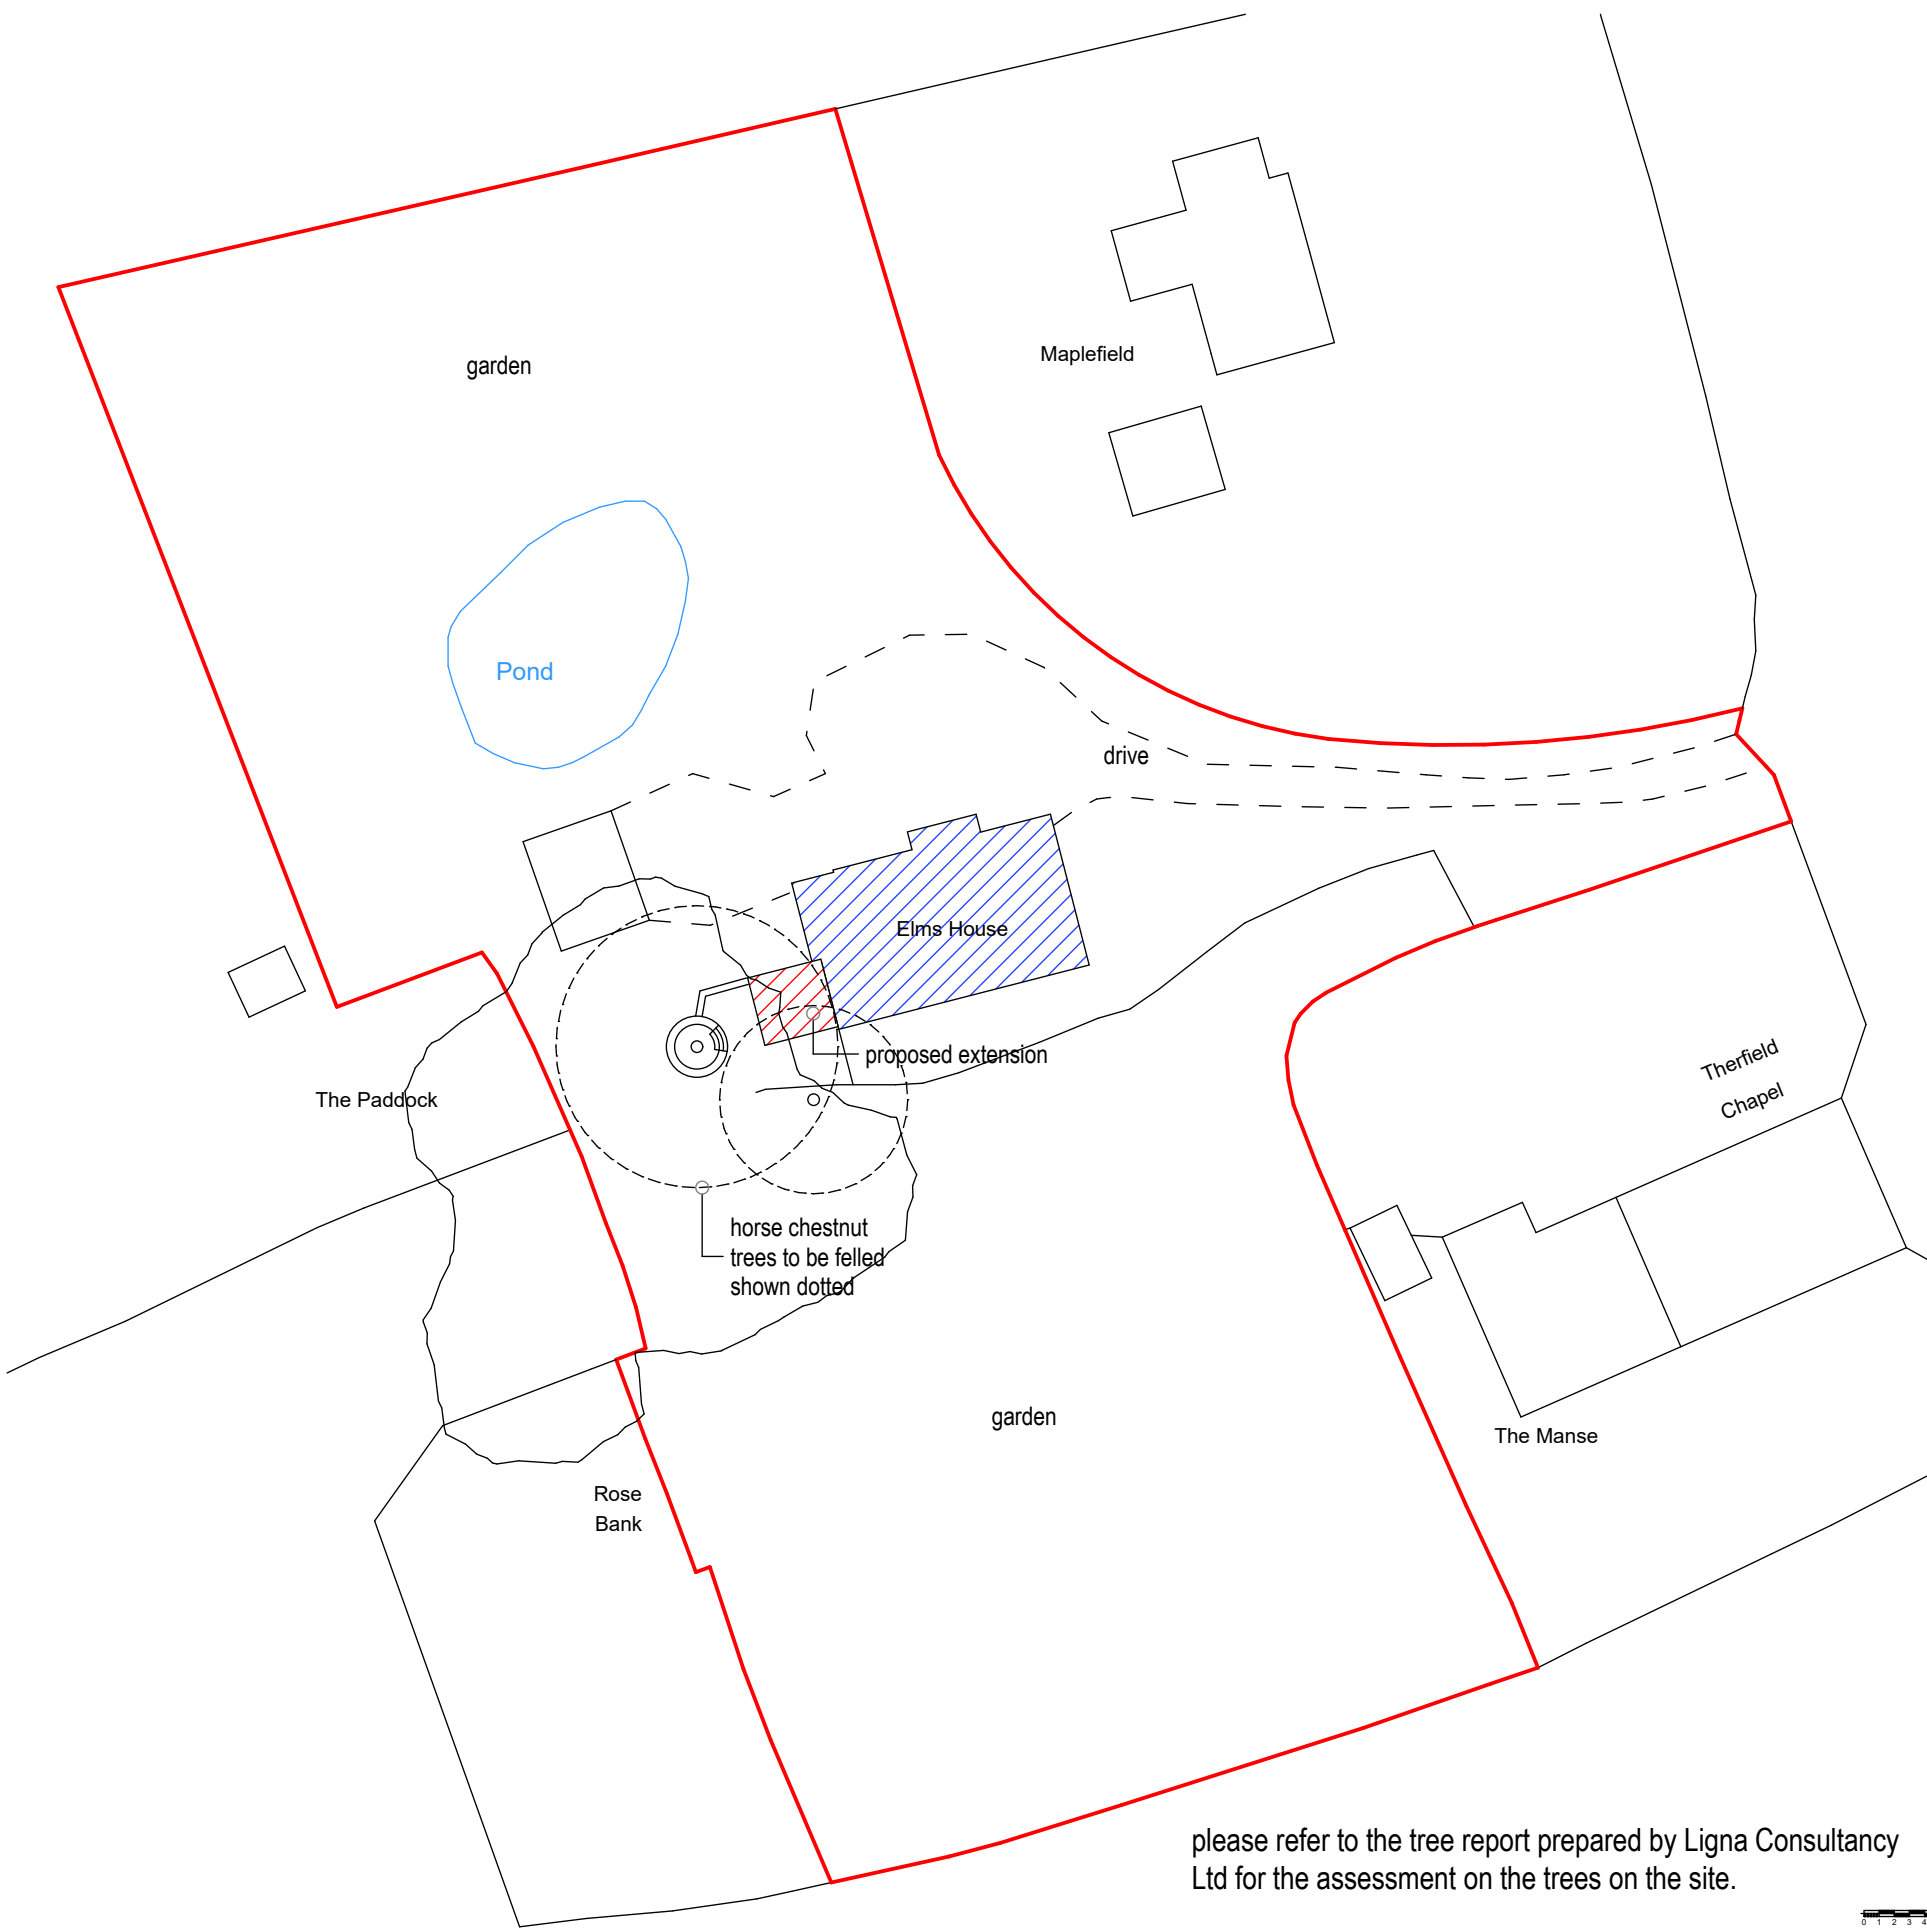

block plan 1:500

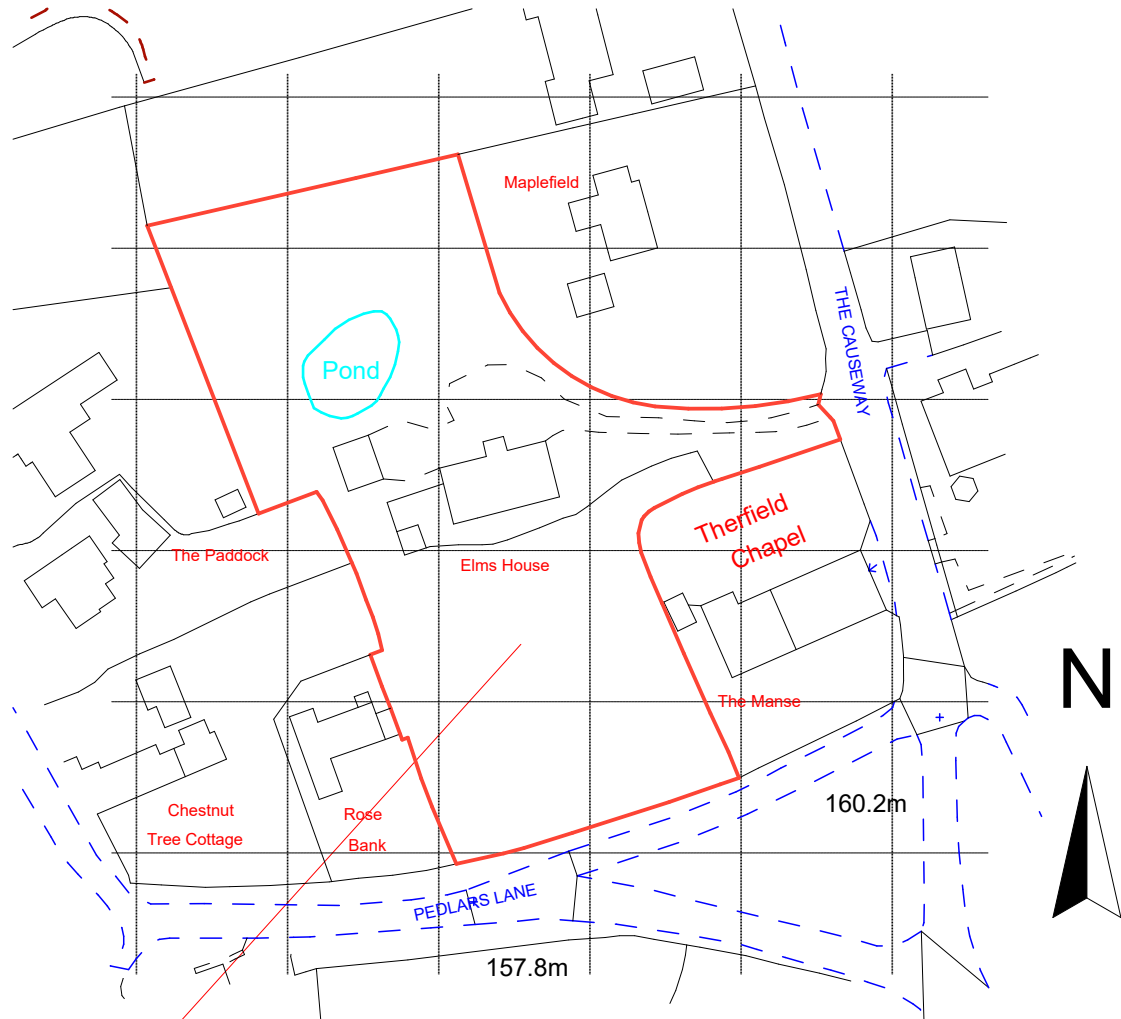

application site location
The Elms, The Causeway, Therfield, Royston, Herts. SG8 9PP
Ordnance Survey (© Crown Copyright 2022). All rights reserved. Licence number 100029402

location plan (for locating purposes only) 1:1250

SUBJECT TO PLANNING APPROVAL, LISTED BUILDING CONSENT
PL1 August 2024 gable end fenestration revised, roof window size reduced

DANIEL AGUILAR BA(Hons) arch DipArch
acre cottage acre road carlton newmarket suffolk cb89lf t: 01223 290077

✉ daguilar@stabletech.com

client:
Mr & Mrs C. Brogden

job:
side extension
The Elms
Therfield

drawing:
existing plans and
elevations, proposed
elevations and site plans

scale:	as shown @ A1	date:	August 2024	dm.:	da	job no.:	A780-23	drg. no.:	01	rev.:	PL1
--------	------------------	-------	-------------	------	----	----------	---------	-----------	----	-------	-----