

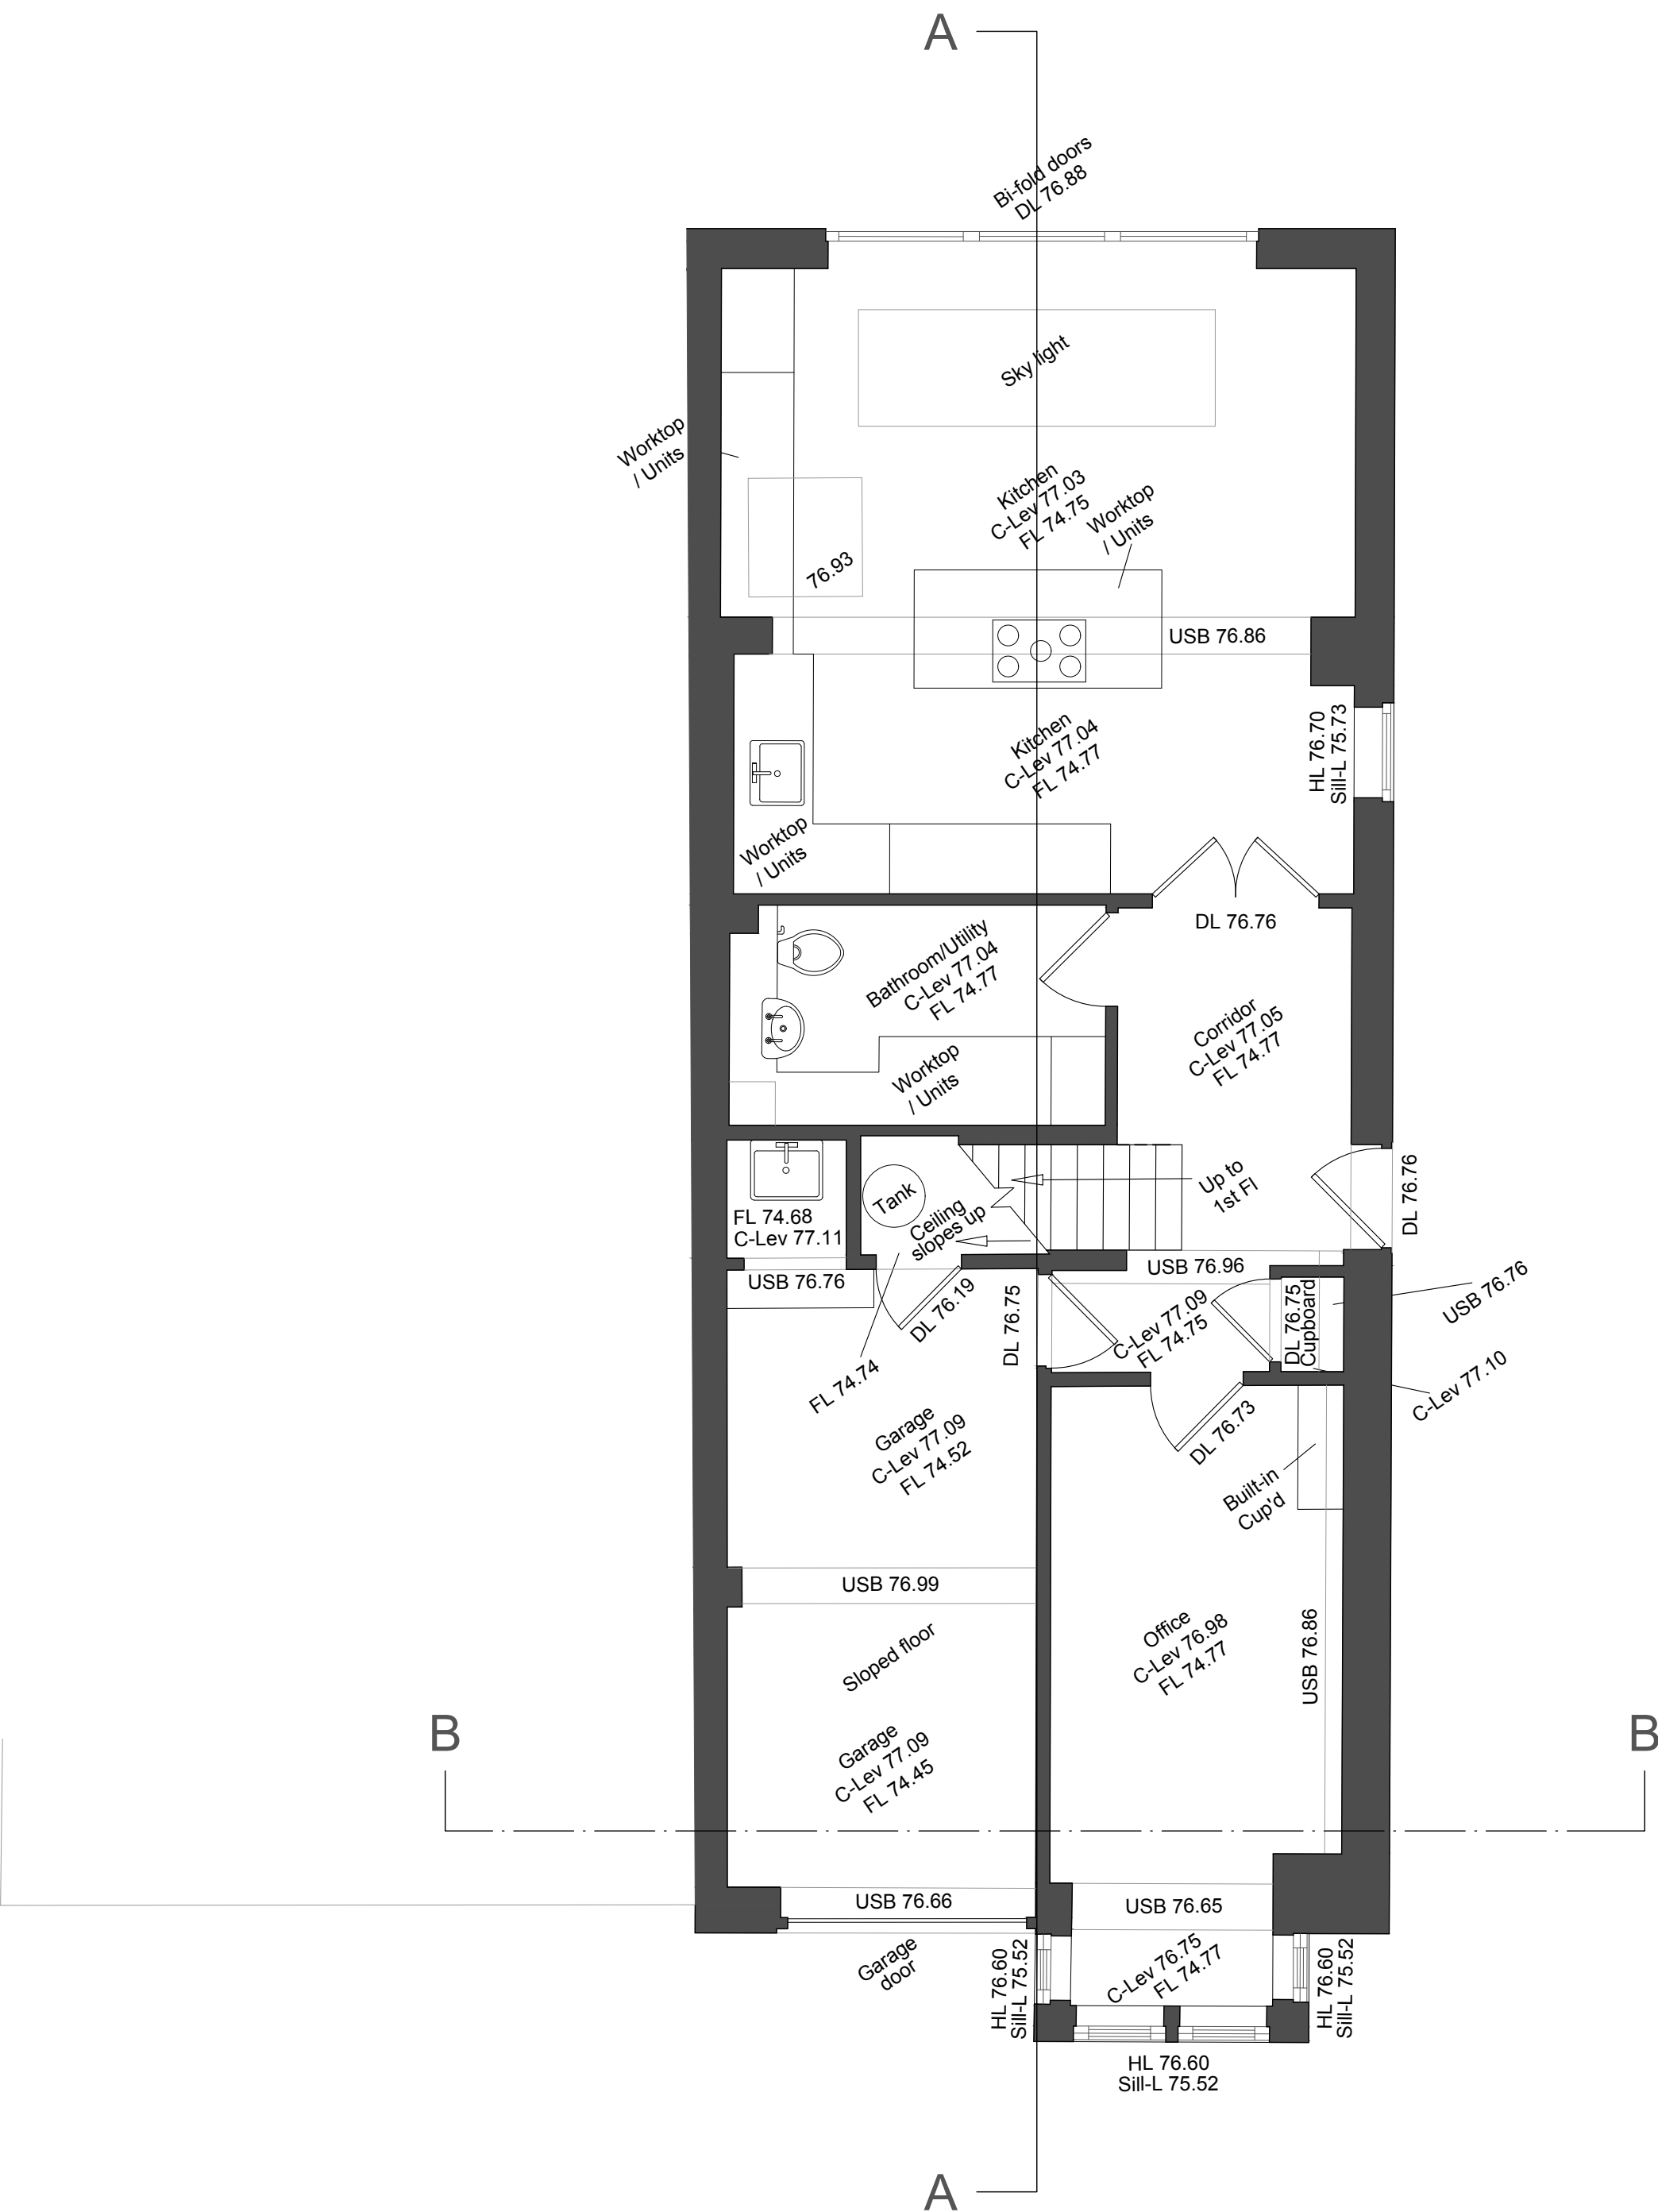
 


Existing Ground Floor Plan

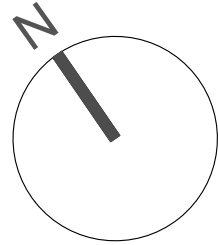

Existing First Floor Plan

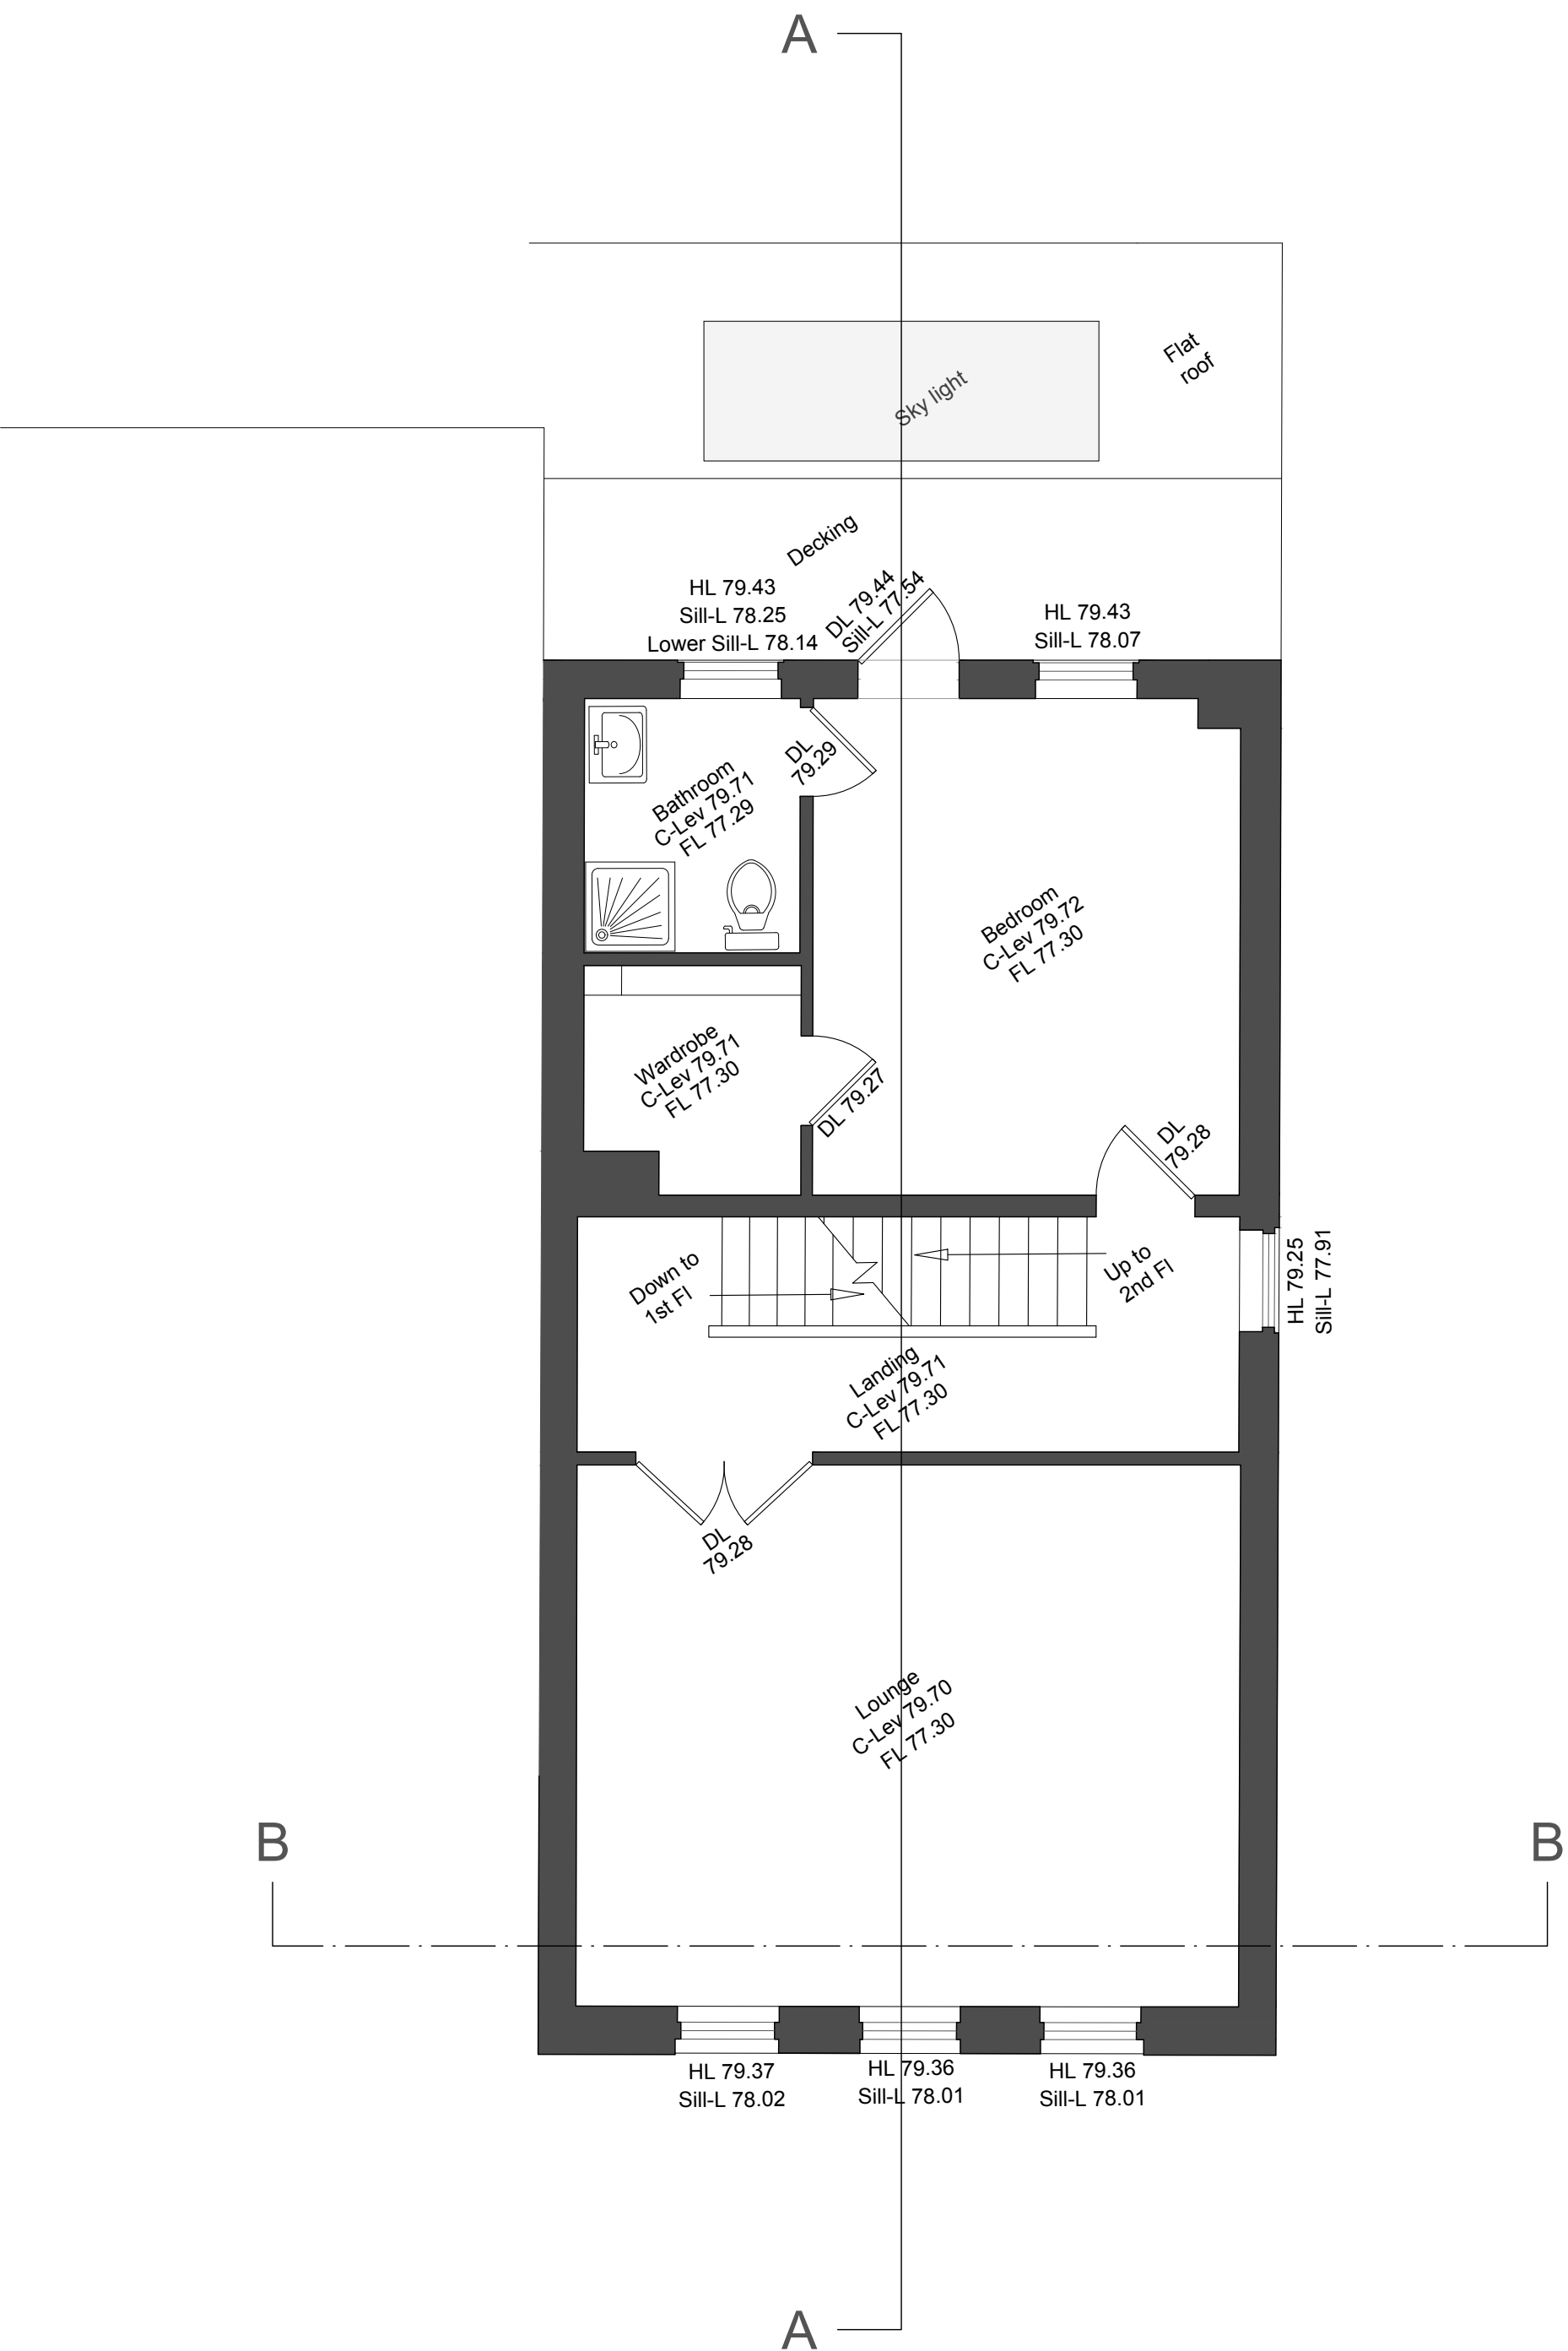

Suite 4a, 30 Bancroft
Hitchin, SG5 1LE
01462 236866
michael@michaelcollinsarchitects.com
www.michaelcollinsarchitects.com

Note: This drawing is copyright.
Note: These layouts are preliminary until further surveys are undertaken.
Note: Scale and boundaries are indicative.
Note: Ownership boundary indicative based on OS data.
Note: Red dotted line is shown as site boundary.
Note: Elevation key plan not to scale.

Michael Collins Architect LLP

3D The Avenue

Job No. 212 Existing Ground Floor & First Floor Plan

Stage: Stage 2
Status: Preliminary

REVISION: Scale 1:50 @:A1

003