


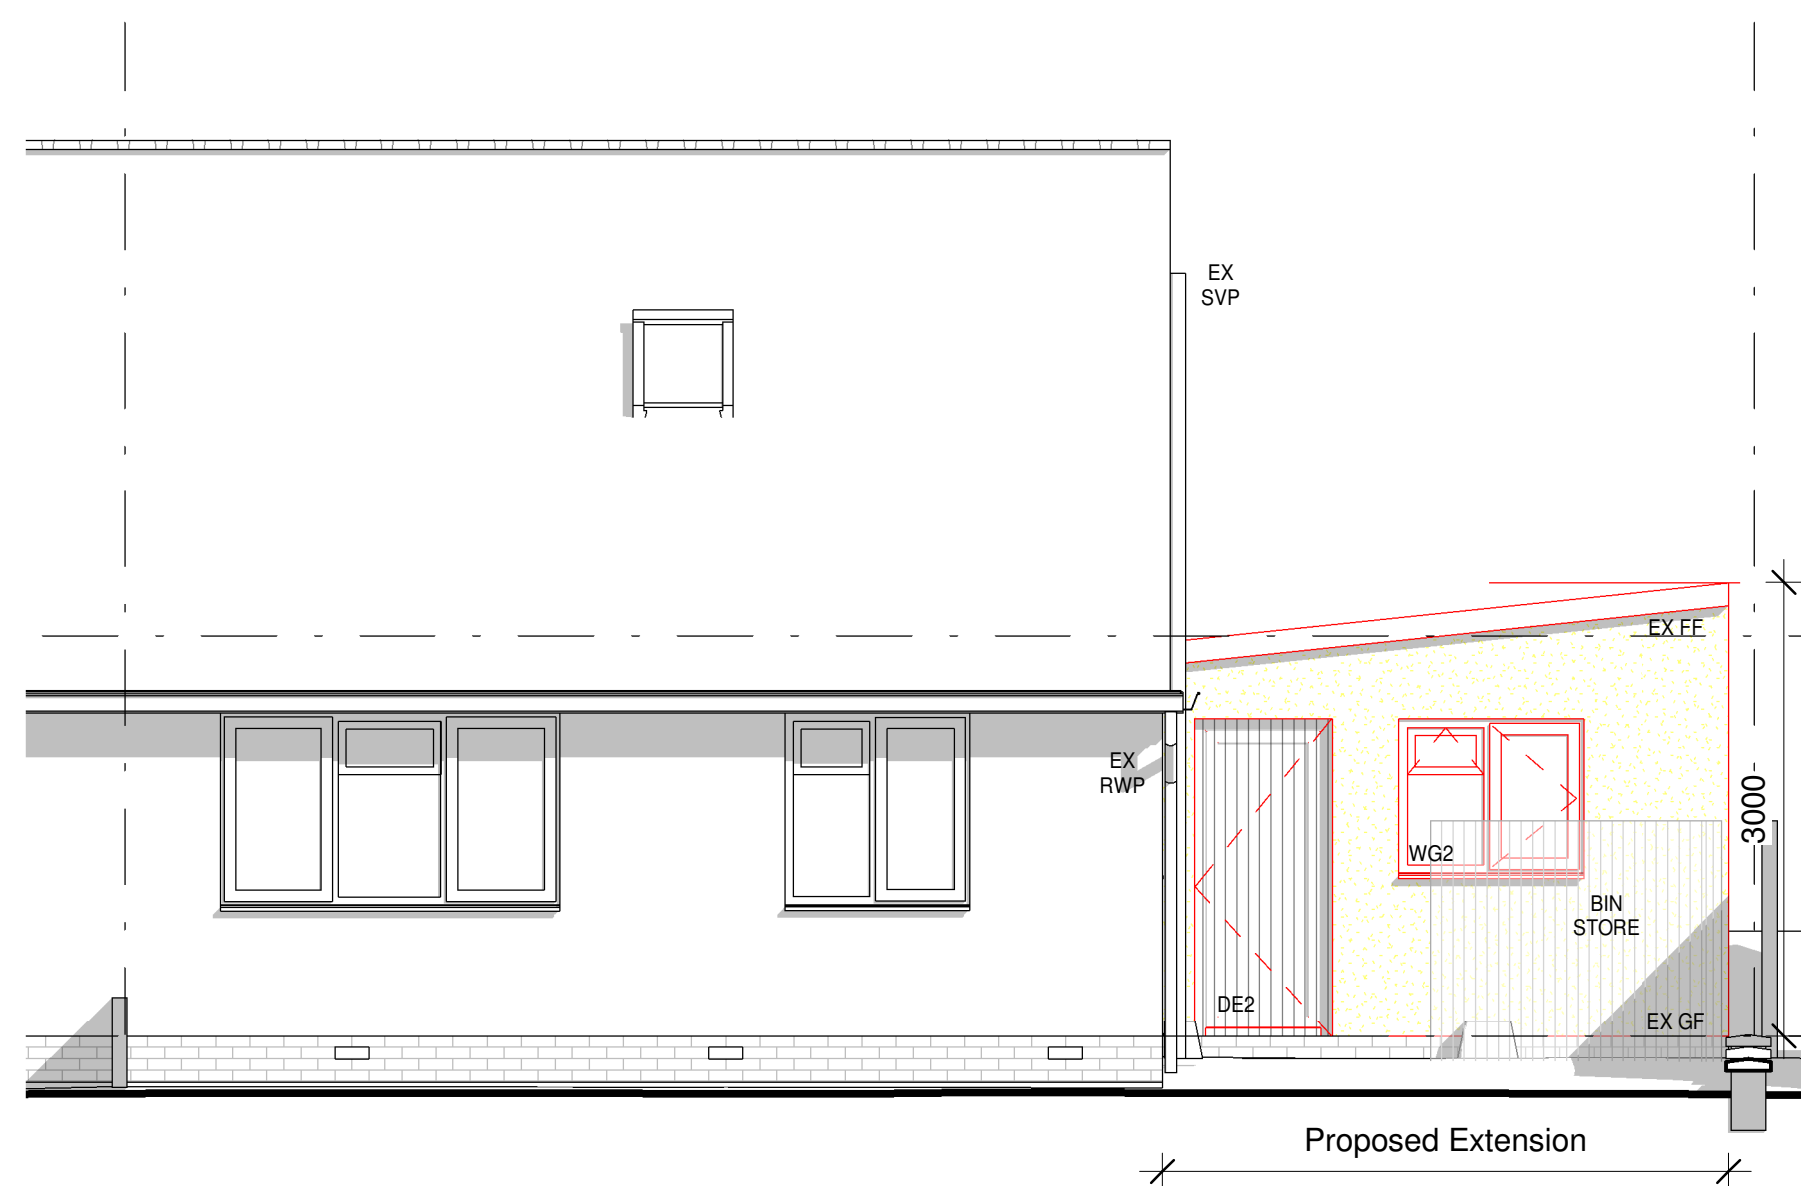


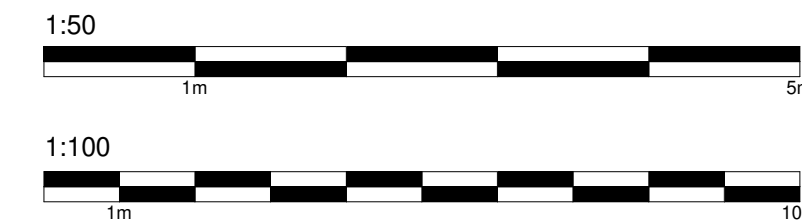


1 Proposed South Elevation
1 : 50

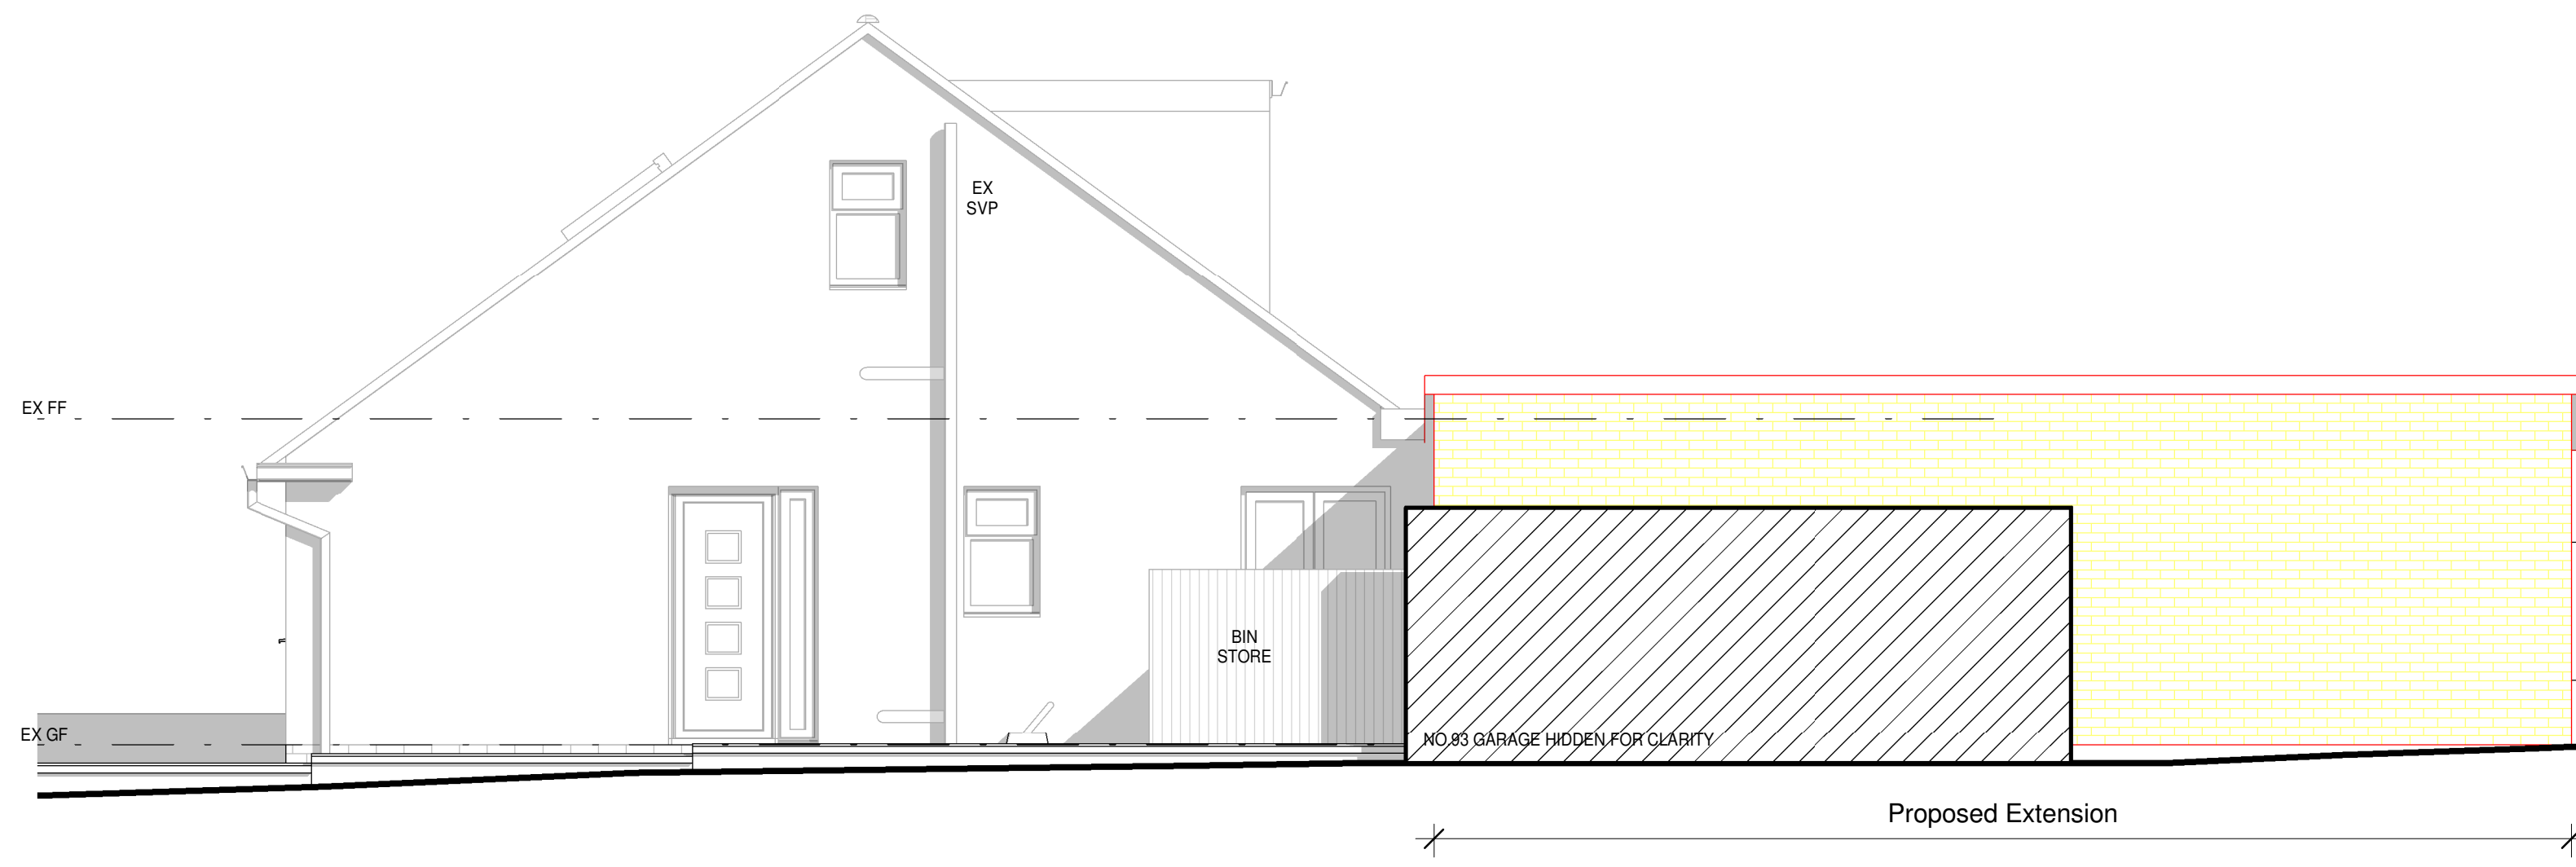

2 Proposed East Elevation
1 : 50

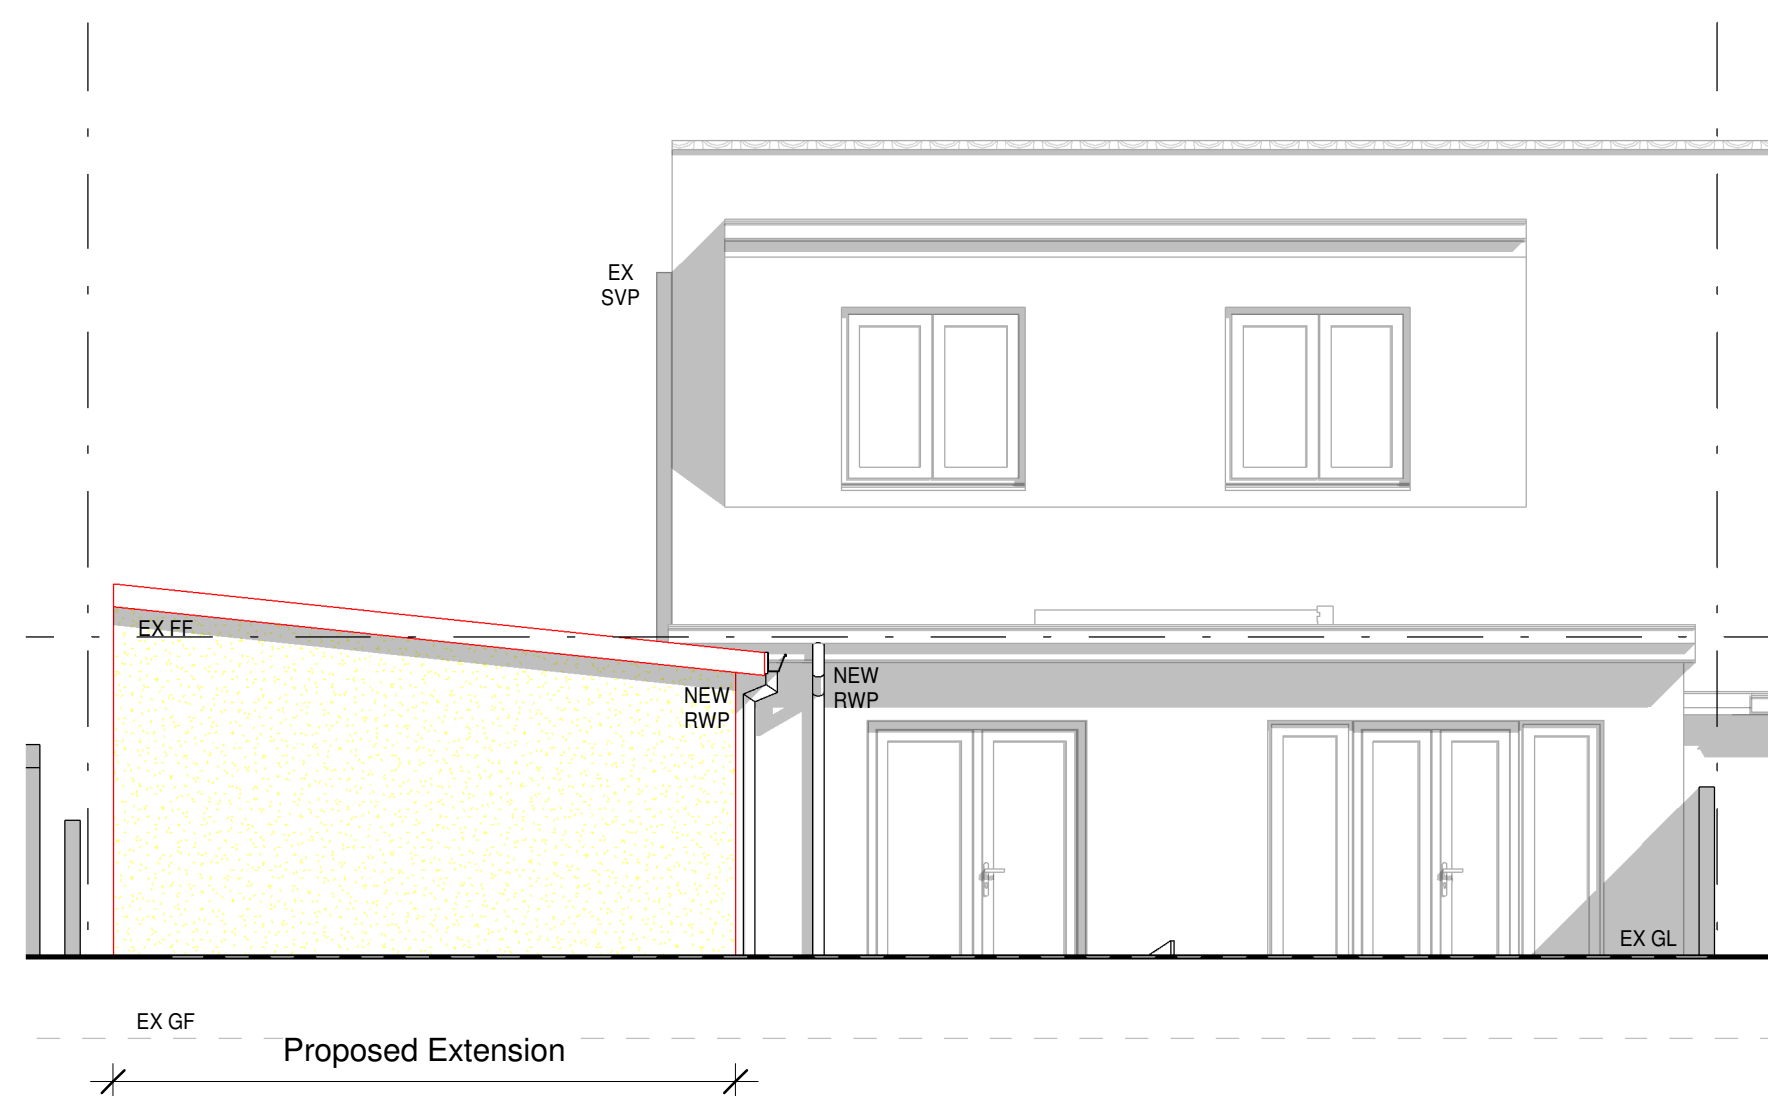

3 Proposed North Elevation
1 : 50

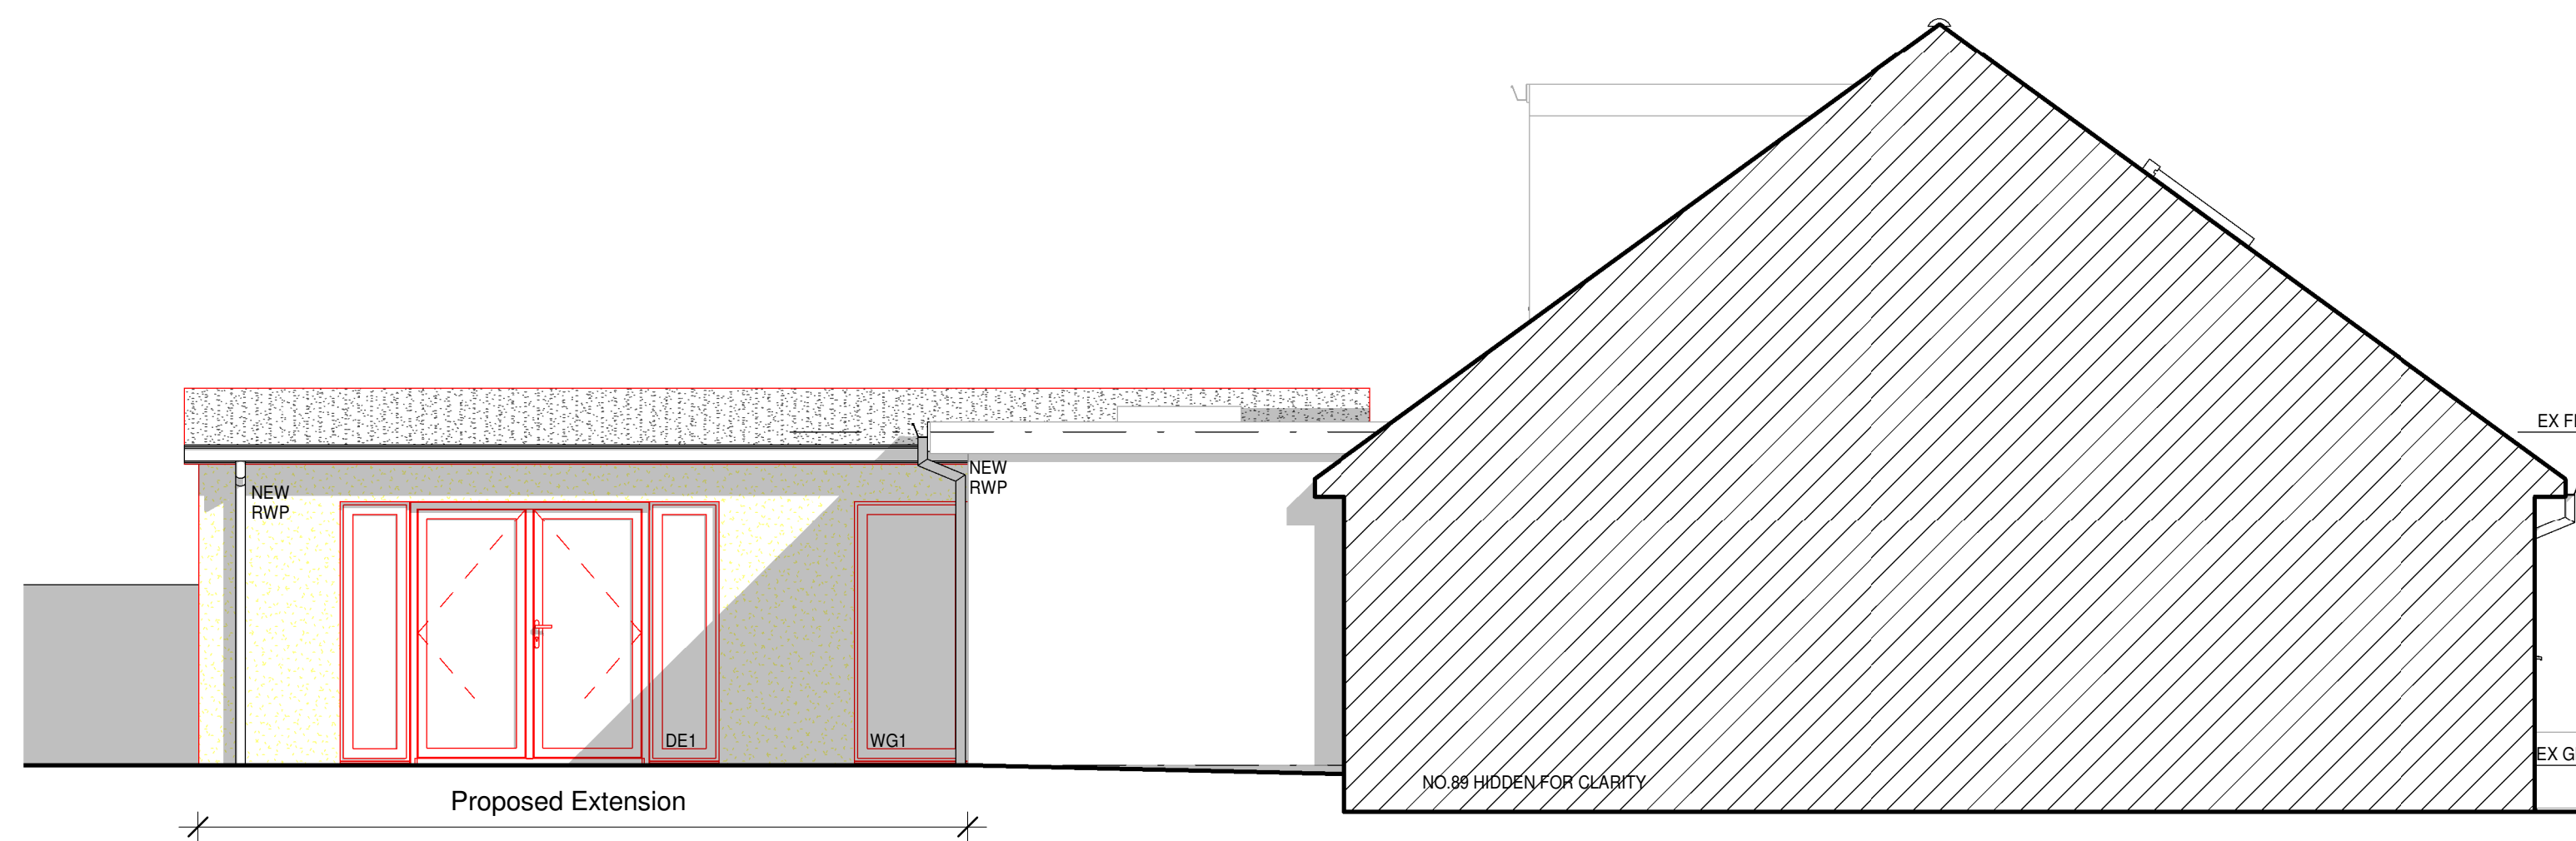

4 Proposed West Elevation
1 : 50

B Reduce Height of Extension 16/10/2024 GLH
A Door Changes/Bin Store Larger 23/08/2024 GLH



6 3D View

MATERIALS

Walls
Existing Buff Face Brick with Smooth Cream Render
Proposed Buff Face Brick with Smooth Cream Render


Roof
Existing Concrete Interlocking Tile, GRP Resin Roof and Corrugated Roof
Proposed GRP Resin Flat Roof

Windows
Existing Dark Grey UPVC Windows
Proposed Dark Grey UPVC Windows

Doors
Existing Dark Grey UPVC Doors and Garage Door
Proposed Dark Grey Aluminium French Doors
Proposed Composite Door

KEY PLAN

Site Boundary
Landscaping
Proposed Face Brick
Proposed Render
Proposed GRP Roof

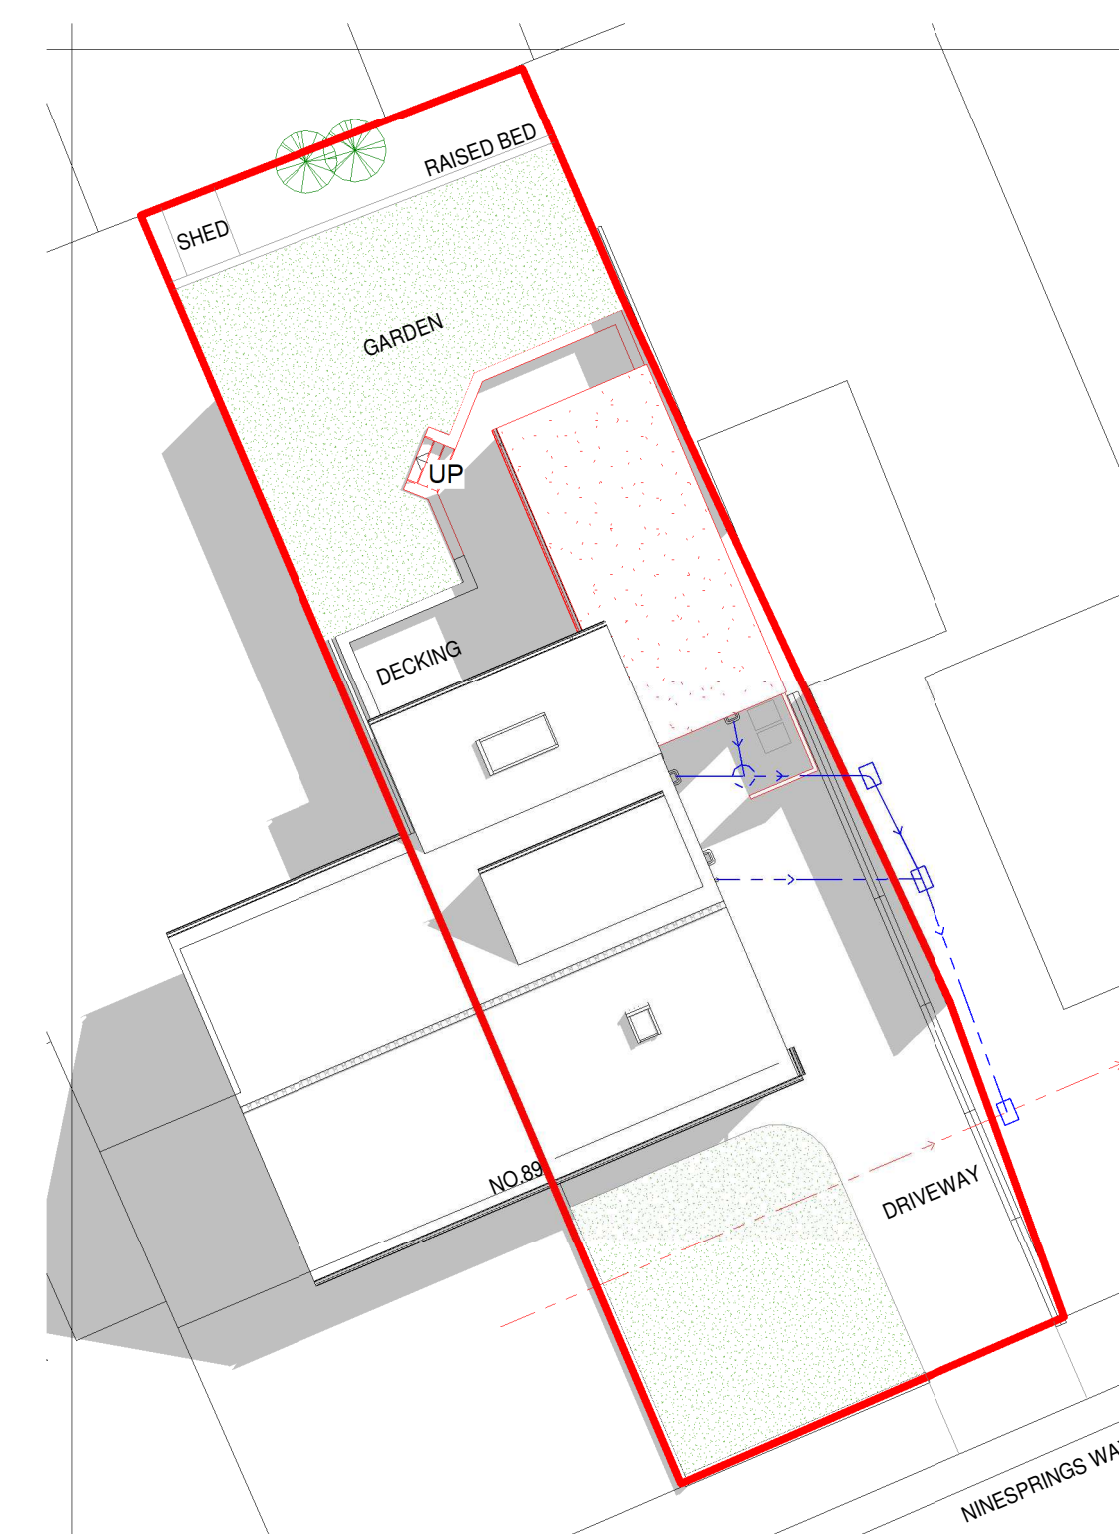

5 Proposed Site/Roof Plan
1 : 200



Client Mr and Mrs Coogan			
Project 91 Ninesprings Way Hitchin Hertfordshire SG4 9NU			
Drawing Title Proposed Single Storey Side Extension including Demolition of Garage. Proposed Elevations, Proposed Site Plan/Roof Plan and 3D View.			
Scale: As indicated	Date: 12/08/2024	Drawn by: GLH	Checked by: Checker
Dwg. No. HET-1805/02			Rev. B